NOTE: REFERENCES TO YELLOW AND WHITE PAINT MEAN REFLECTORIZED STAGING PAVEMENT MARKING PAINT.

TEMPORARY RAISED REFLECTIVE PAVEMENT MARKERS AT 25' CENTERS SHALL BE USED IN CONJUNCTION WITH ALL REFLECTORIZED STAGING PAVEMENT MARKING PAINT AT LANE LINES AND NON-TEMPORARY CONCRETE BARRIER EDGE LINES.

REMOVE ALL EXISTING PAVEMENT MARKINGS AND TEMPORARY RAISED REFLECTIVE PAVEMENT MARKER LENSES IN CONFLICT WITH PROPOSED STAGING PAVEMENT MARKINGS PER ENGINEER.

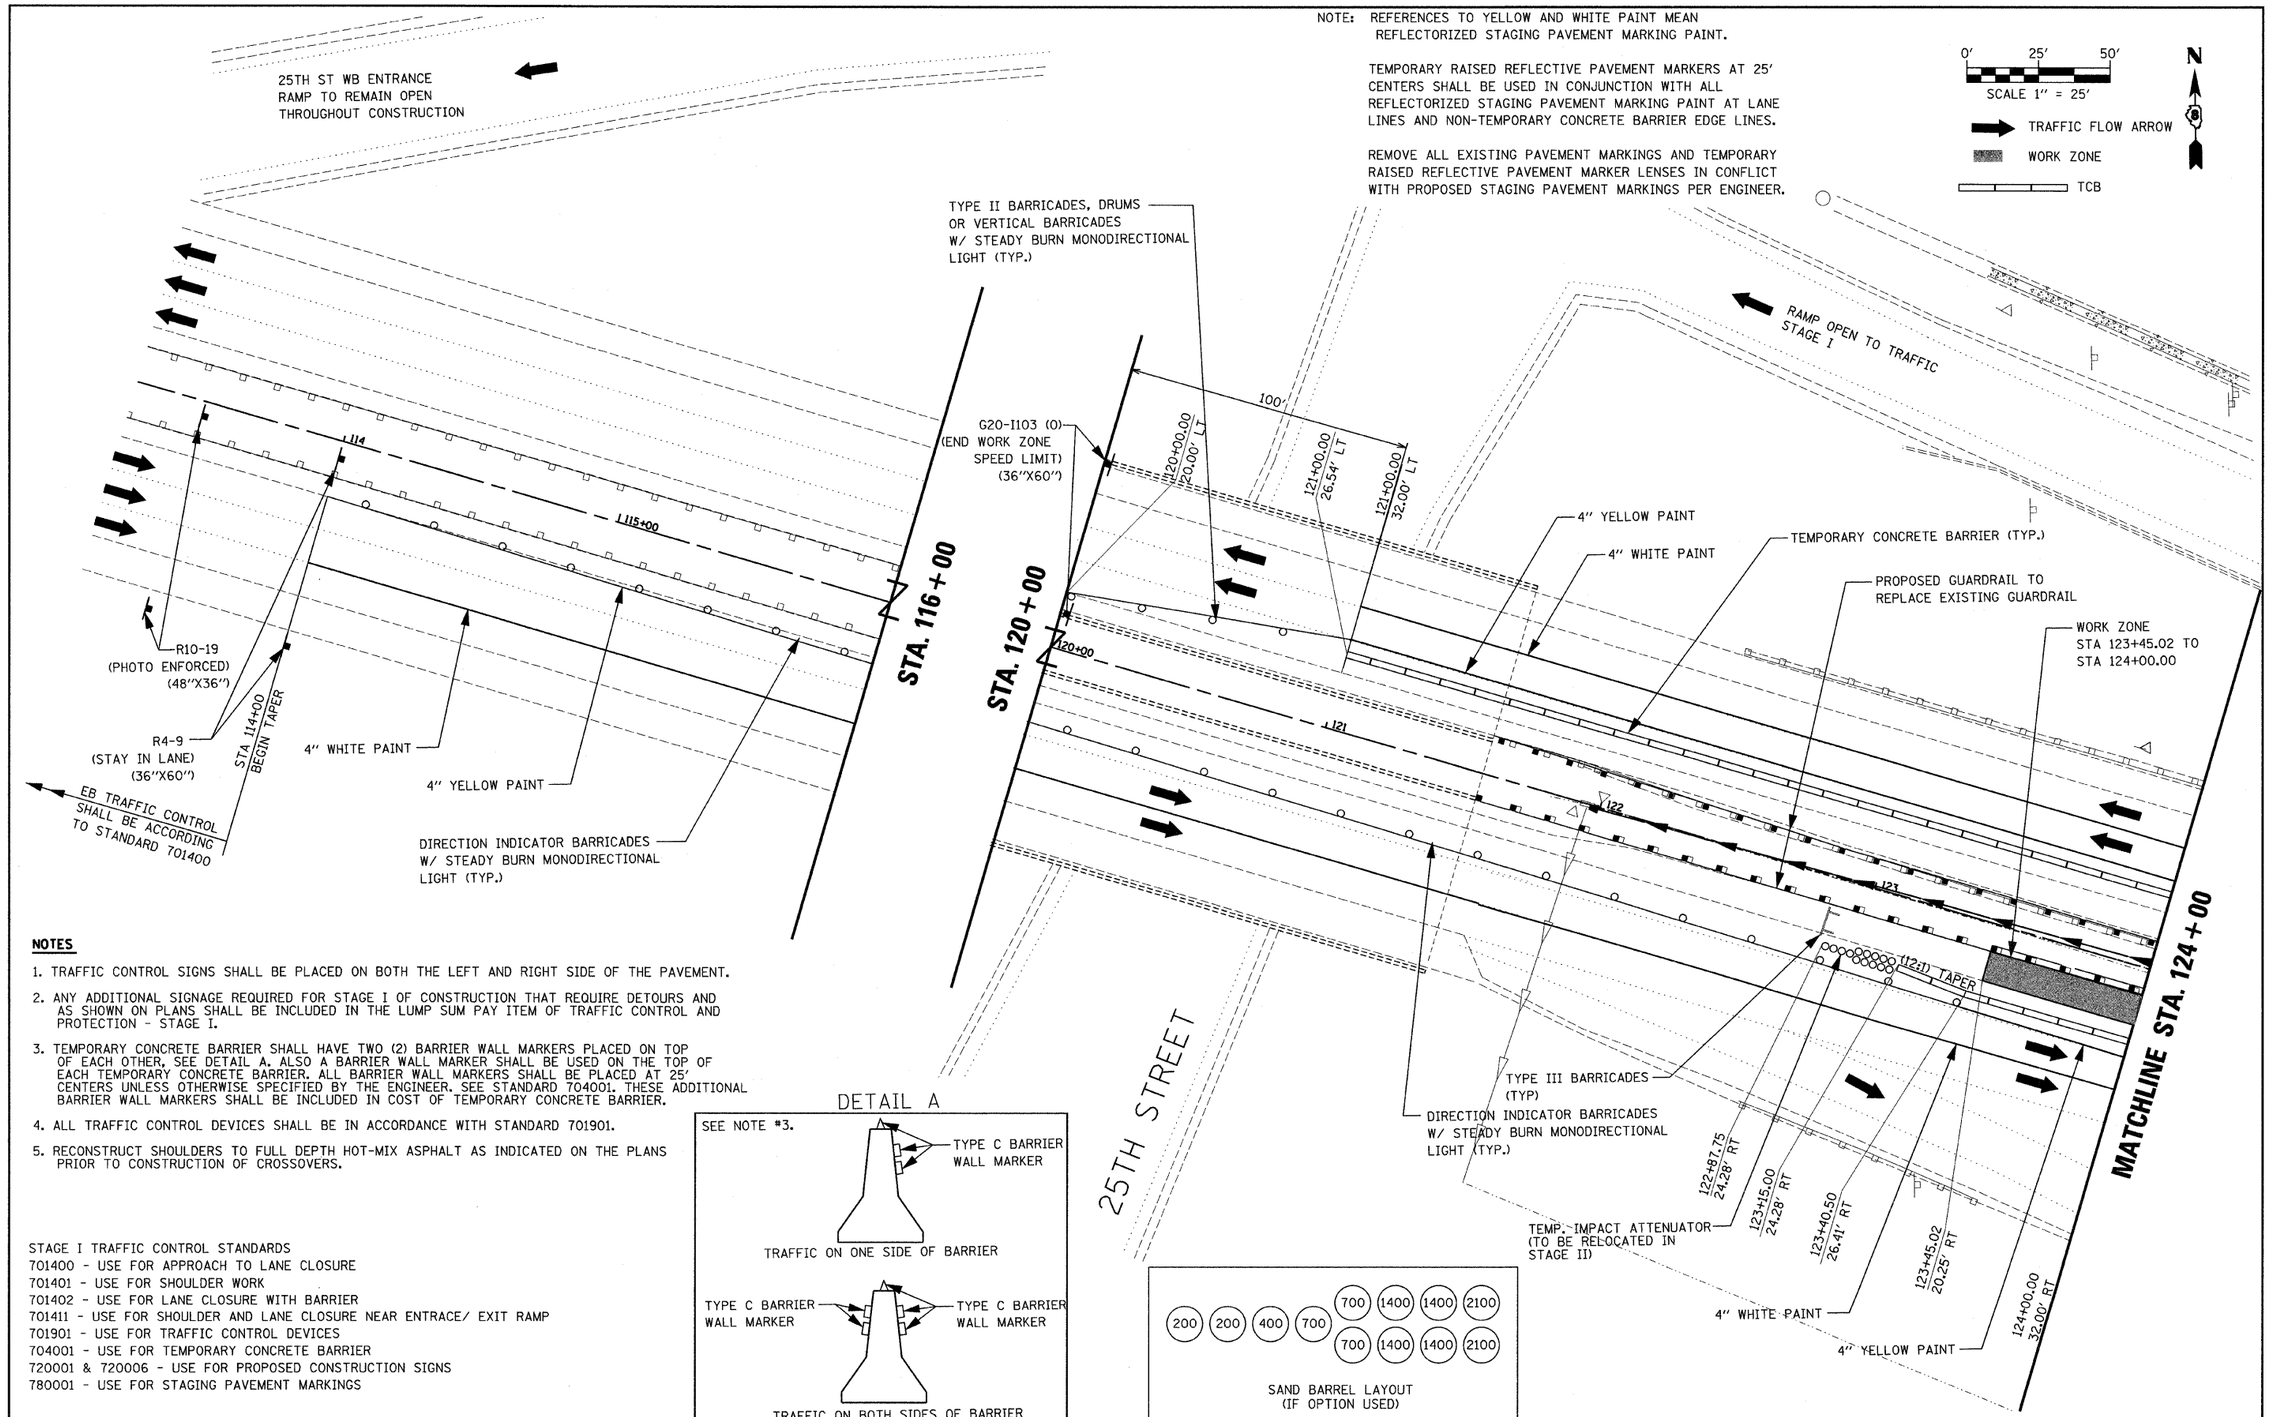

NOTES

1. TRAFFIC CONTROL SIGNS SHALL BE PLACED ON BOTH THE LEFT AND RIGHT SIDE OF THE PAVEMENT.
2. ANY ADDITIONAL SIGNAGE REQUIRED FOR STAGE I OF CONSTRUCTION THAT REQUIRE DETOURS AND AS SHOWN ON PLANS SHALL BE INCLUDED IN THE LUMP SUM PAY ITEM OF TRAFFIC CONTROL AND PROTECTION - STAGE I.
3. TEMPORARY CONCRETE BARRIER SHALL HAVE TWO (2) BARRIER WALL MARKERS PLACED ON TOP OF EACH OTHER, SEE DETAIL A. ALSO A BARRIER WALL MARKER SHALL BE USED ON THE TOP OF EACH TEMPORARY CONCRETE BARRIER. ALL BARRIER WALL MARKERS SHALL BE PLACED AT 25' CENTERS UNLESS OTHERWISE SPECIFIED BY THE ENGINEER. SEE STANDARD 704001. THESE ADDITIONAL BARRIER WALL MARKERS SHALL BE INCLUDED IN COST OF TEMPORARY CONCRETE BARRIER.
4. ALL TRAFFIC CONTROL DEVICES SHALL BE IN ACCORDANCE WITH STANDARD 701901.
5. RECONSTRUCT SHOULDERS TO FULL DEPTH HOT-MIX ASPHALT AS INDICATED ON THE PLANS PRIOR TO CONSTRUCTION OF CROSSOVERS.

STAGE I TRAFFIC CONTROL STANDARDS
701400 - USE FOR APPROACH TO LANE CLOSURE
701401 - USE FOR SHOULDER WORK
701402 - USE FOR LANE CLOSURE WITH BARRIER
701411 - USE FOR SHOULDER AND LANE CLOSURE NEAR ENTRACE/ EXIT RAMP
701901 - USE FOR TRAFFIC CONTROL DEVICES
704001 - USE FOR TEMPORARY CONCRETE BARRIER
720001 & 720006 - USE FOR PROPOSED CONSTRUCTION SIGNS
780001 - USE FOR STAGING PAVEMENT MARKINGS

FILE NAME = P:\060601B\dgn\CADD Sheets\D876876-sht-staging-002.dgn	USER NAME = jheger	DESIGNED - DRB	REVISED -
		DRAWN - MLS	REVISED -
	PLOT SCALE = 25.0000 ' / IN.	CHECKED - SJK	REVISED -
	PLOT DATE = 8/7/2009	DATE -	REVISED -

STATE OF ILLINOIS
DEPARTMENT OF TRANSPORTATION

TRAFFIC CONTROL PLAN – STAGE I

SCALE: 1:25 | SHEET NO. 2 OF 22 SHEETS | STA. 113+25 TO STA. 124+00

F.A.I. RTE.	SECTION	COUNTY	TOTAL SHEETS	SHEET NO.
64	82-2VB-2	ST. CLAIR	153	21
		CONTRACT NO. 76867		

FED. ROAD DIST. NO. 8 | ILLINOIS | FED. AID PROJECT