...\D8TRI-99-TSP2020.DGN, ...\D8TRI-58-BORDER.DGN, ...\D8TRI-99-BORDER.DGN, ...\D8TRI-38-ALIGNMENT-20.DGN, ...\D8TRI-38-DESIGN.DGN, ...\D8TRI-38-LWDSCP.DGN, ...\D8TRI-38-DRAIN.DGN, ...\D8TRI-76C38-DESIGN_LIGHTS.DGN, ...\D8TRI-76C80-179-SUE20.DGN, ...\D8TRI-99-MOTIF.DGN, ...\D8TRI-76C80-STREETNAME.DGN
8-12-2009, 13:51:45 C:\TC-WORKSPACE\ATHYALA\SUM-FS-80X4.0-TRANS_07-2202-20866-B001\CIVIL\C401\99 ALL CONTRACTS\TRI\SHEETS CONTRACT 76C38\D8TRI_38-SHT-LAND5CAP2.DGN
ATHYALAS

PLANT SCHEDULE

	CODE	BOTANICAL NAME / COMMON NAME	CONT.	CAL.	QTY.
TREES					
	ZEL SER	ZELKOVA SERRATA SAWLEAF ZELKOVA	B & B	3" CAL	8
FLOWERING TREES					
	CER CAN	CERCIS CANADENSIS / EASTERN REDBUD SINGLE STEM	B & B	3" CAL	4
	CRA VIR	CRATAEGUS VIRIDIS 'WINTER KING' / 'WINTER KING' HAWTHORN	B & B	2.5" CAL	12

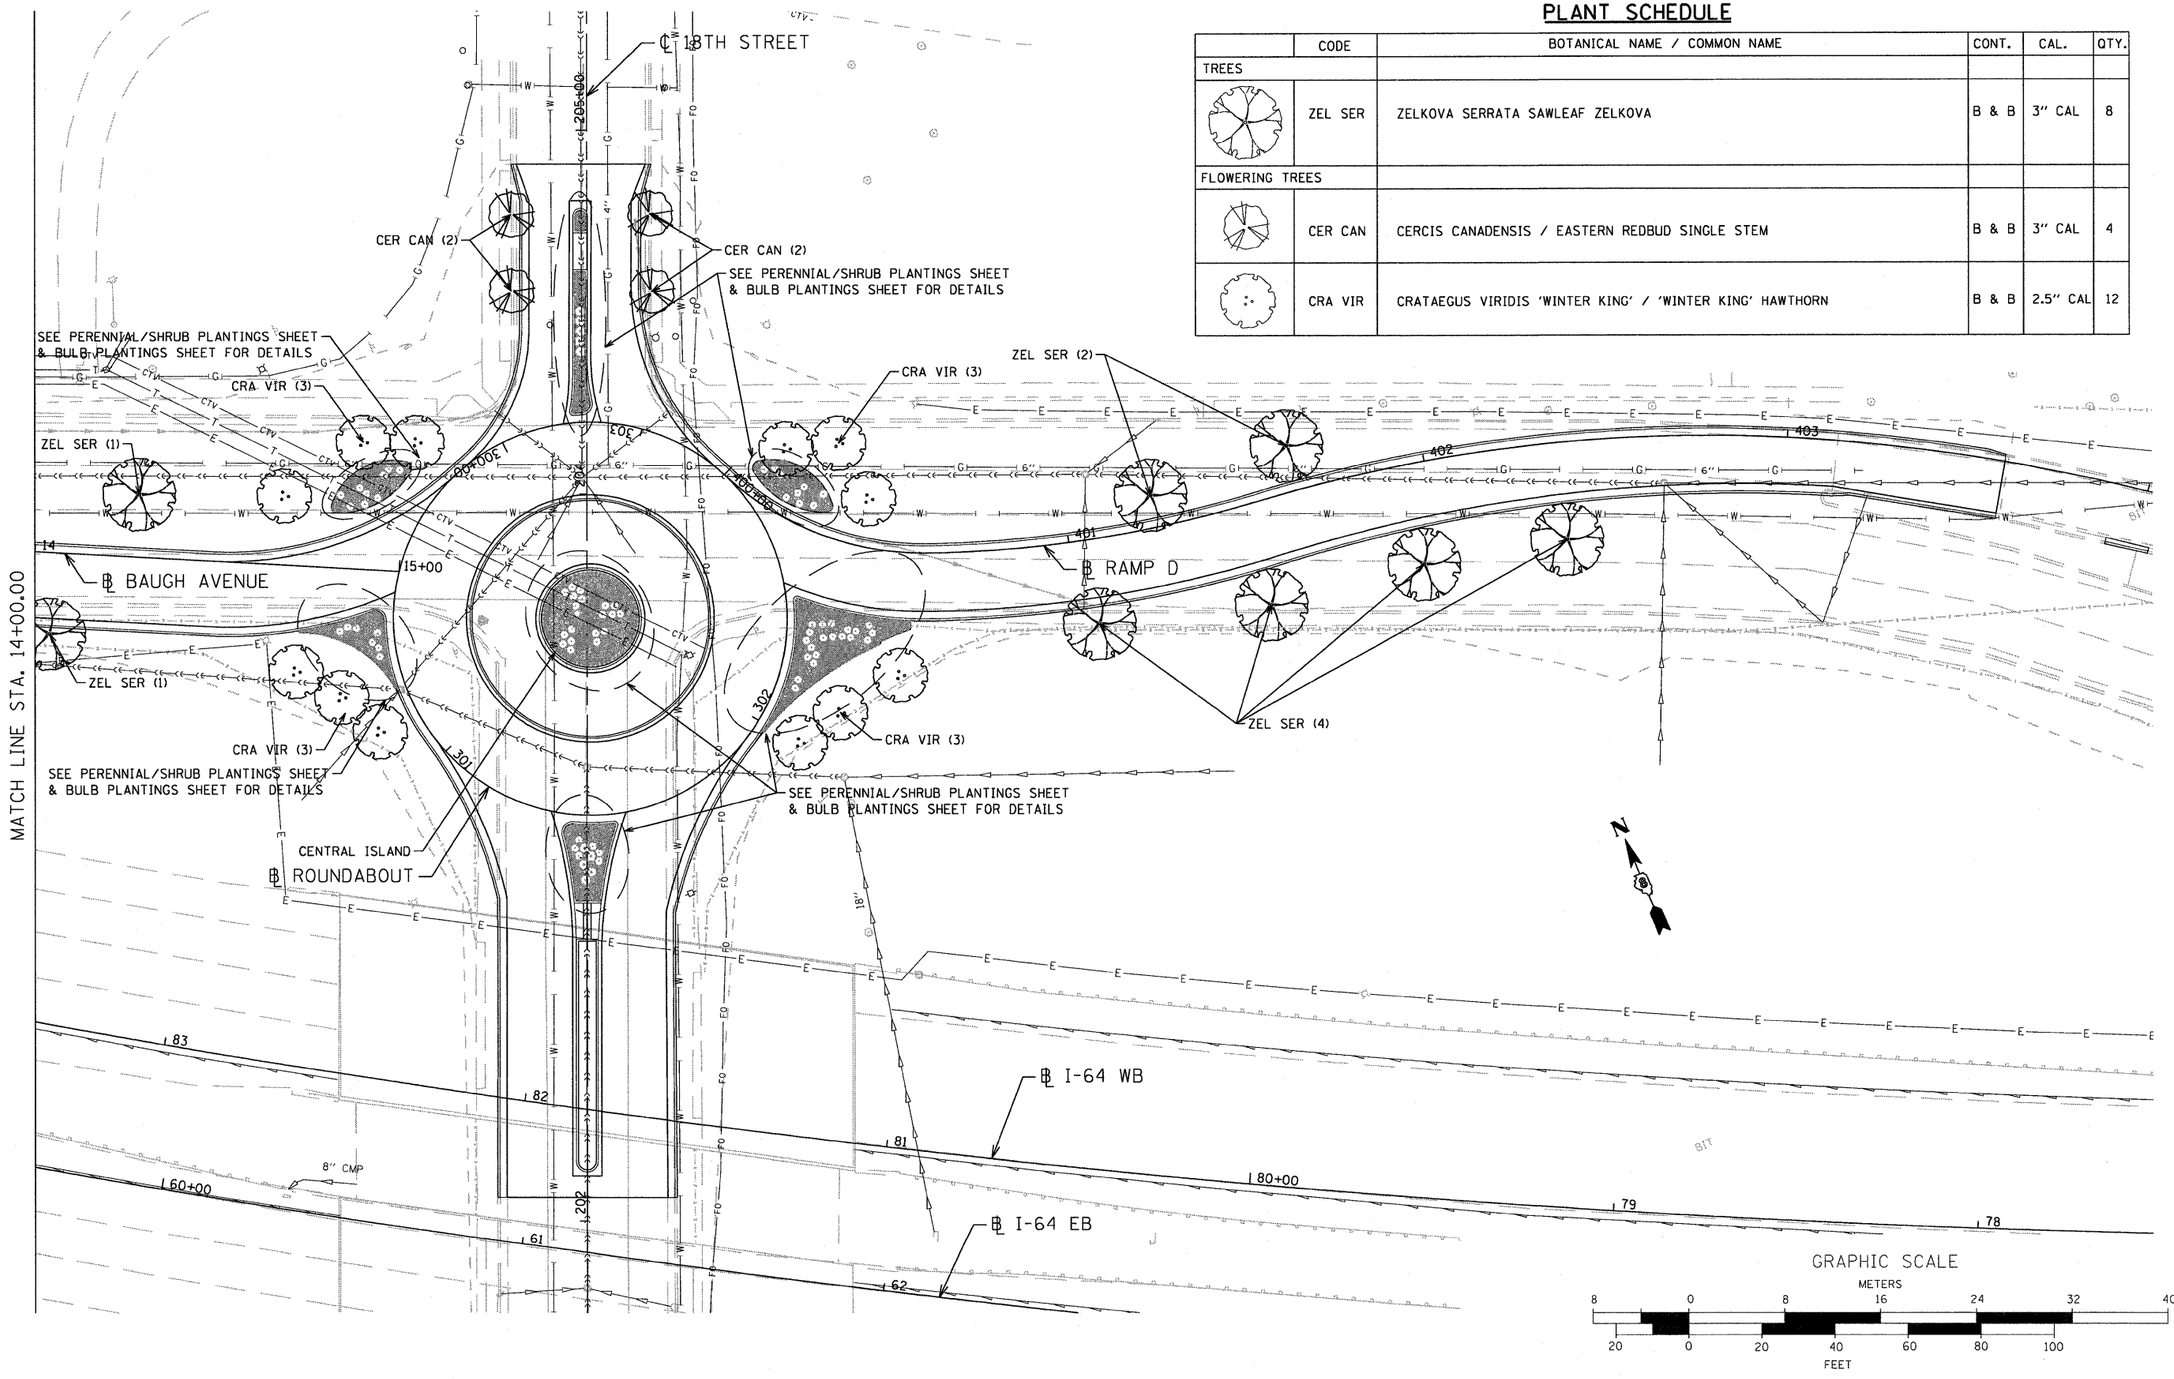

GRAPHIC SCALE

METERS: 8 0 8 16 24 32 40

FEET: 20 0 20 40 60 80 100

FILE NAME = $FILE1$	USER NAME = $USER$	DESIGNED - JM	REVISED -	
		DRAWN - SA	REVISED -	
TENG TENG & ASSOCIATES, INC. ENGINEERS/ARCHITECTS/PLANNERS CHICAGO, ILLINOIS	PLOT SCALE = $SCALE$	CHECKED - AL	REVISED -	
	PLOT DATE = 8-12-2009	DATE - 08/14/09	REVISED -	

STATE OF ILLINOIS
DEPARTMENT OF TRANSPORTATION
I-70 CONNECTION

LANDSCAPE PLAN
TREES
SHEET 1 OF 2

SCALE: 1" = 20 ' | SHEET NO. OF SHEETS | STA. | TO STA.

F.A.P. RTE.	SECTION	COUNTY	TOTAL SHEETS	SHEET NO.
•	82-1-1ON	ST. CLAIR	68	43
	•9166/9180	CONTRACT NO. 76C38		
FED. ROAD DIST. NO.	ILLINOIS	FED. AID PROJECT		