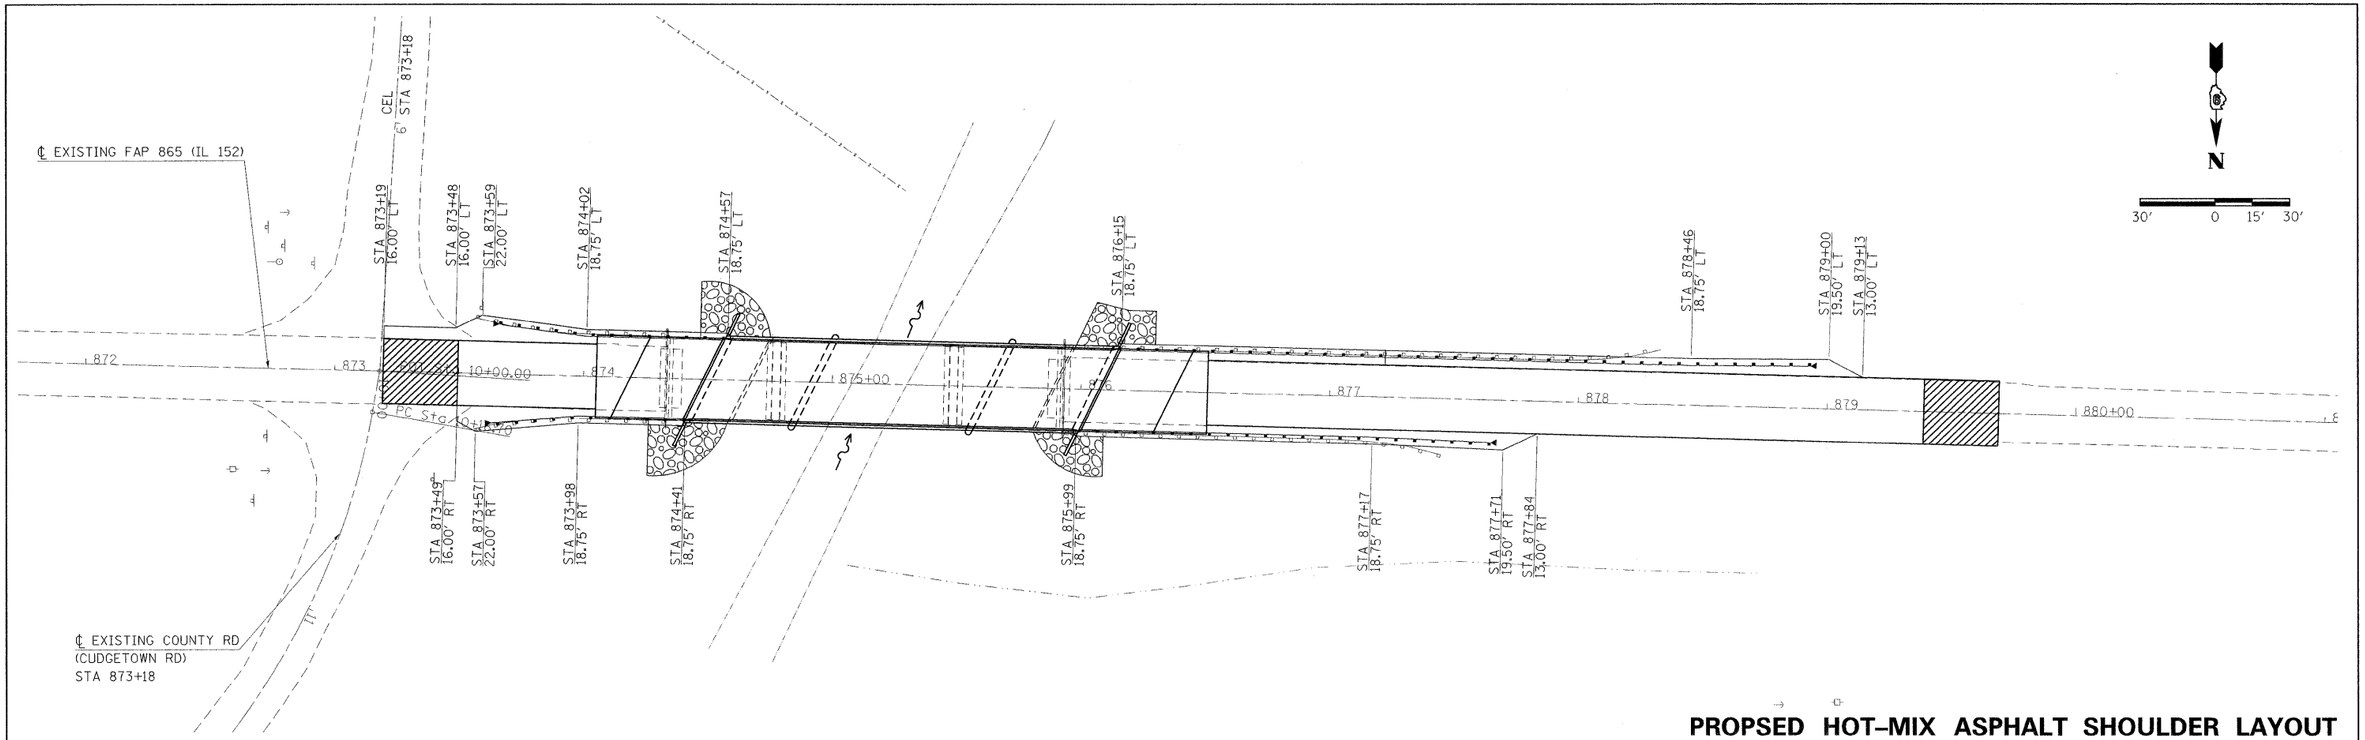

PROPSED HOT-MIX ASPHALT SHOULDER LAYOUT

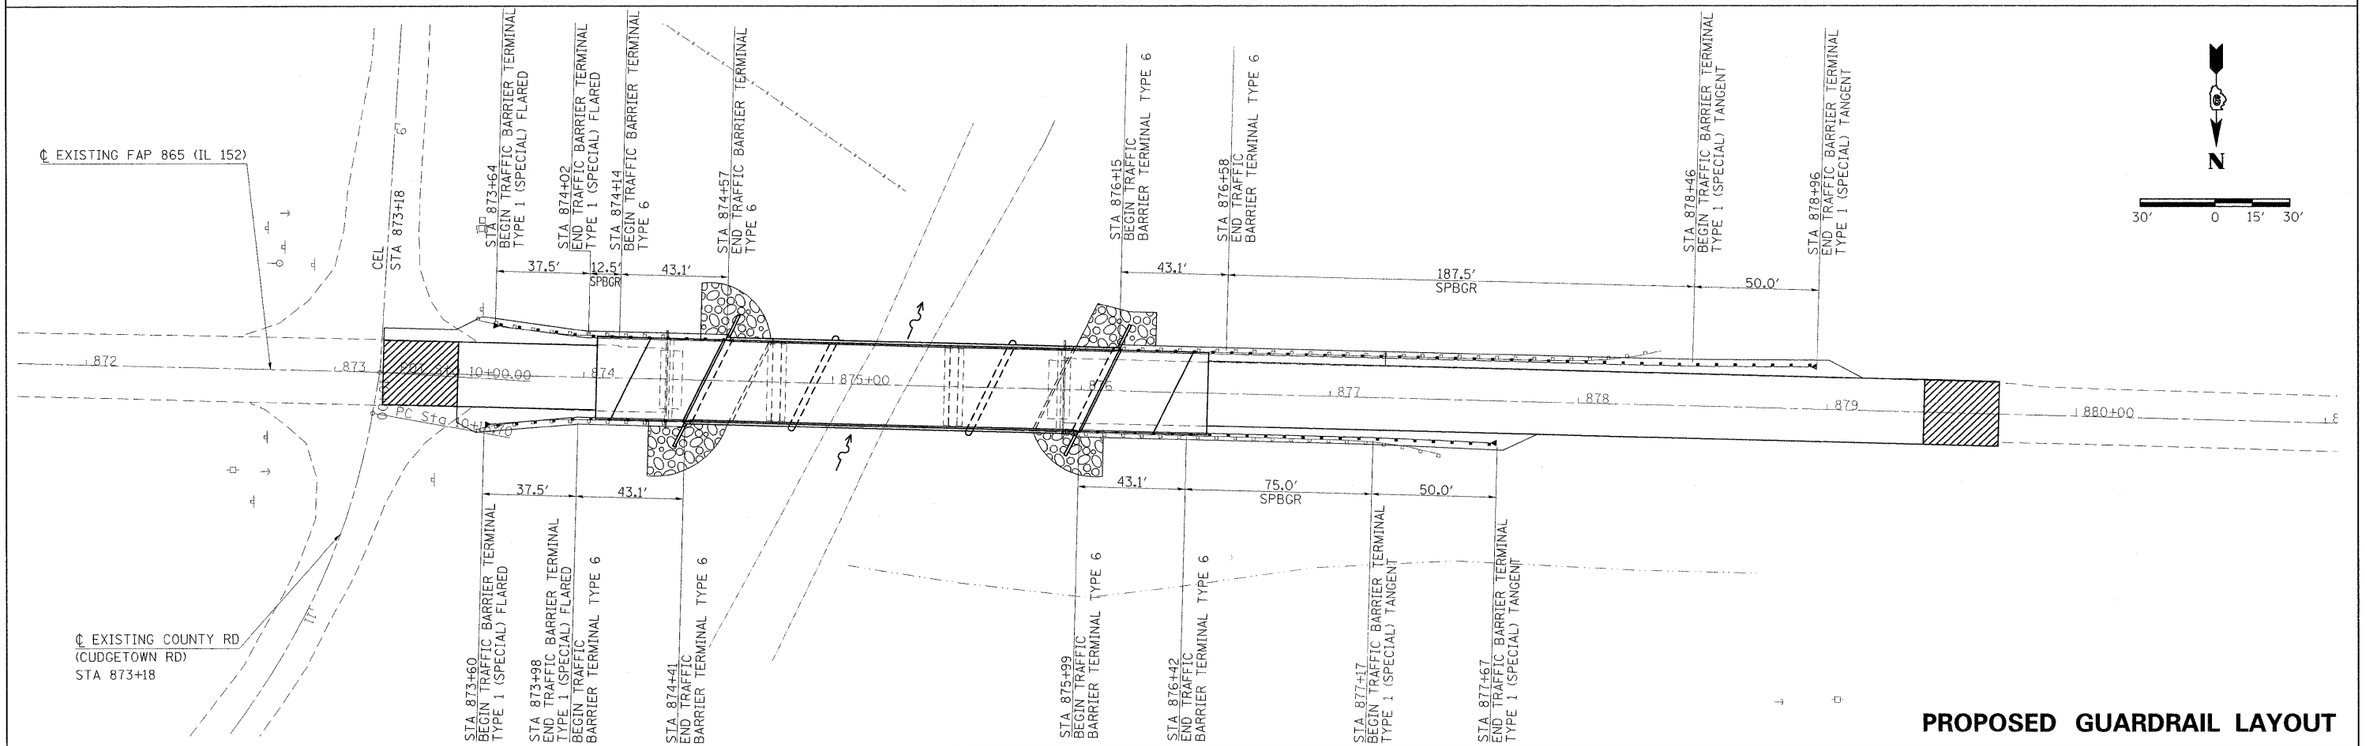

PROPOSED GUARDRAIL LAYOUT

FILE NAME = c:\pw_work\pwidot\halsteadtw\dms49780\d978064_sht_plnprf.dgn	USER NAME = halsteadtw	DESIGNED -	REVISED -
		DRAWN -	REVISED -
	PLOT SCALE = 30.0000 ' / IN.	CHECKED -	REVISED -
78064/CADDSHEETS/D978064_SHT_PLNPRF.DGN	PLOT DATE = 6/8/2009	DATE -	REVISED -

STATE OF ILLINOIS
DEPARTMENT OF TRANSPORTATION

HOT-MIX ASPHALT SHOULDER PLAN AND GUARDRAIL PLAN

SCALE: 1"=30' | SHEET NO. OF SHEETS | STA. 872+00.00 TO STA. 880+00.00

F.A.P. RTE.	SECTION	COUNTY	TOTAL SHEETS	SHEET NO.
865	16B-2	PERRY	47	12
		CONTRACT NO. 78064		
	ILLINOIS	FED. AID PROJECT		