COUNTY	TWP	ROUTE	CONTRACT	SHEET
KNOX	ELBA	TR-251	89544	13 OF 16
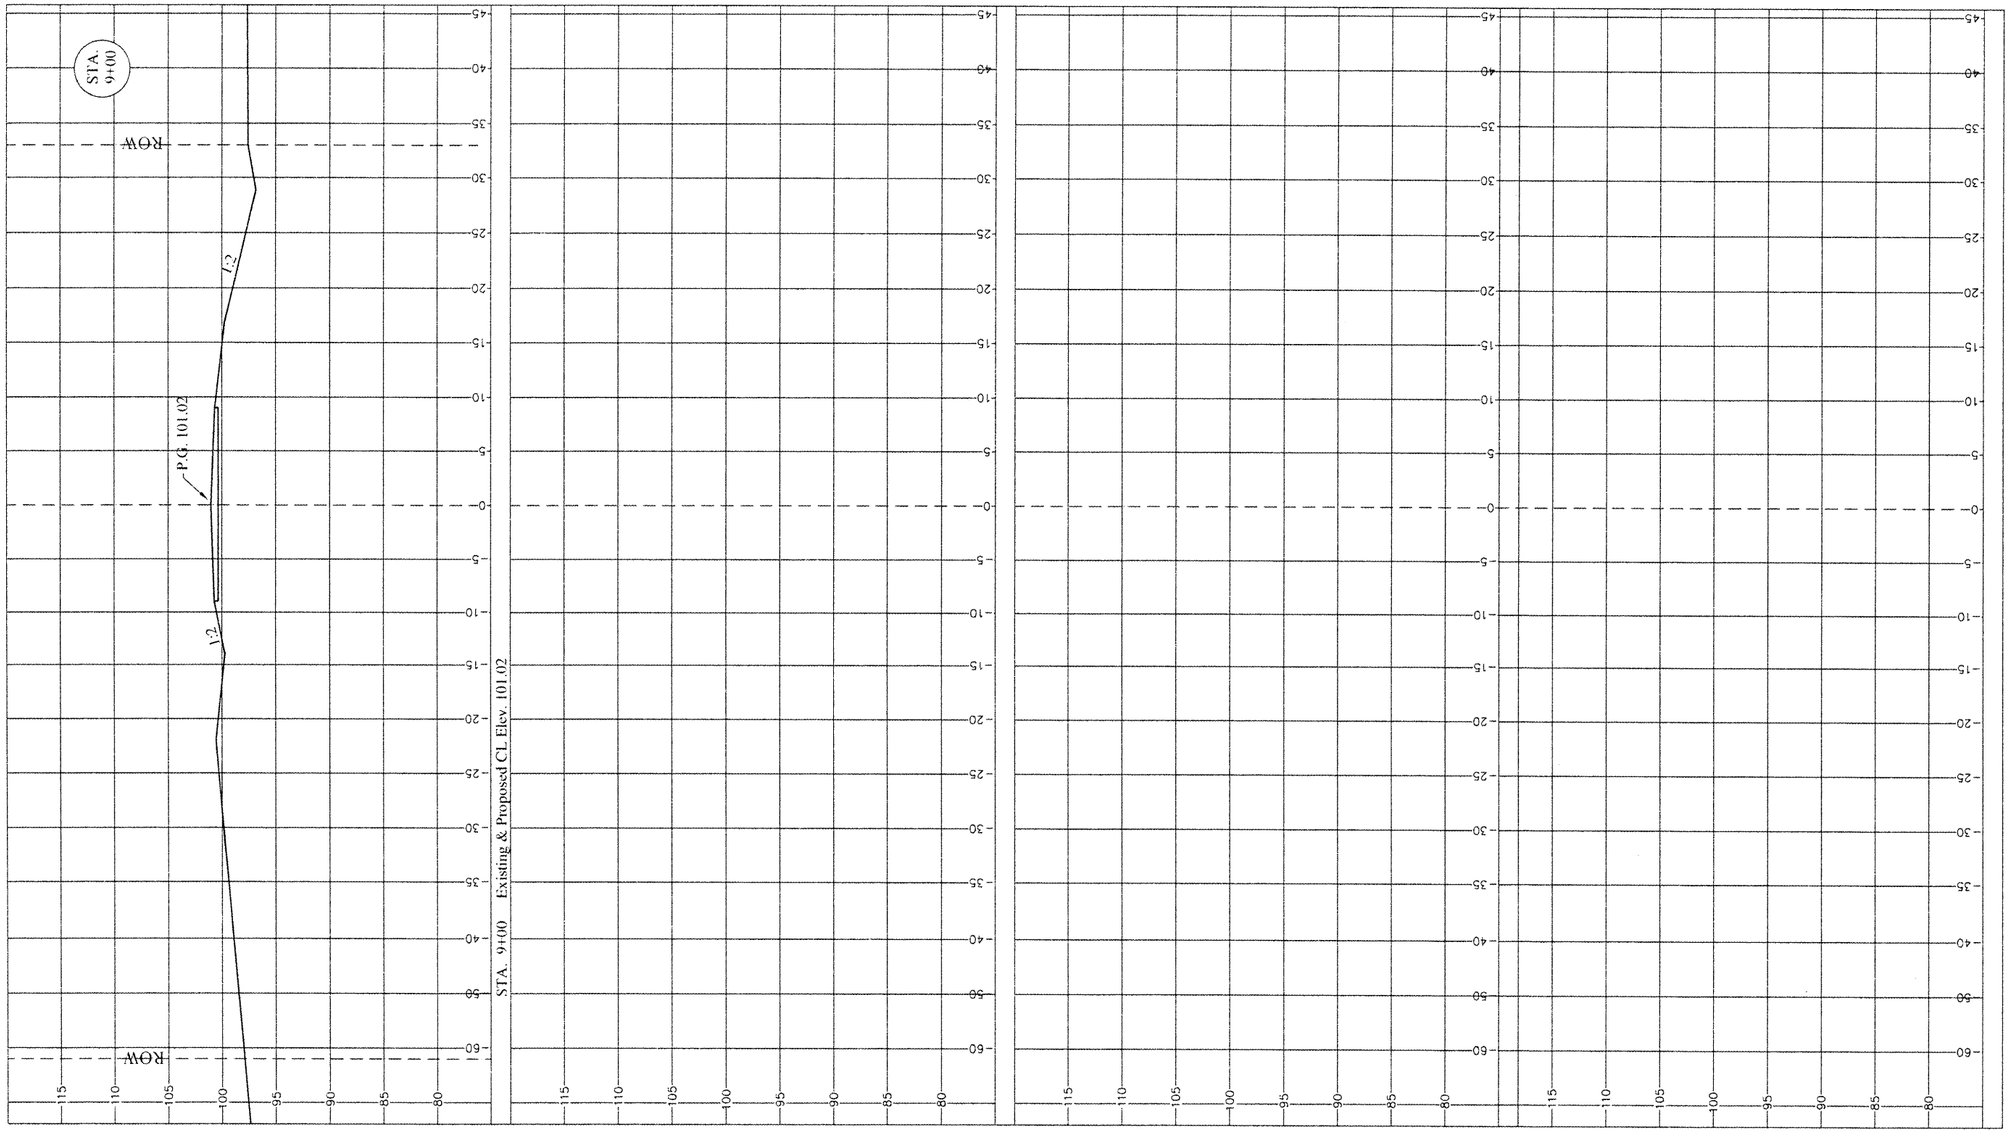
SECTION 08-04126-00-BR