CONTRACT NUMBER 91393

ROUTE NO.	SECTION	COUNTY	TOTAL SHEETS	SHEET NO.
	07-00419-00-RS	CHAMPAIGN	162	64
STA.	TO STA.			
F.H.W.A. REG.	ILLINOIS	PROJECT	ARA-HSIP-5311(108)	

FINAL SURVEY — SURVEYED, PLOTTED, TRACED, NOTE BOOK, NO., DATE, BY, AREAS CHECKED

ORIGINAL SURVEY — SURVEYED, PLOTTED, TRACED, NOTE BOOK, NO., DATE, BY, AREAS CHECKED

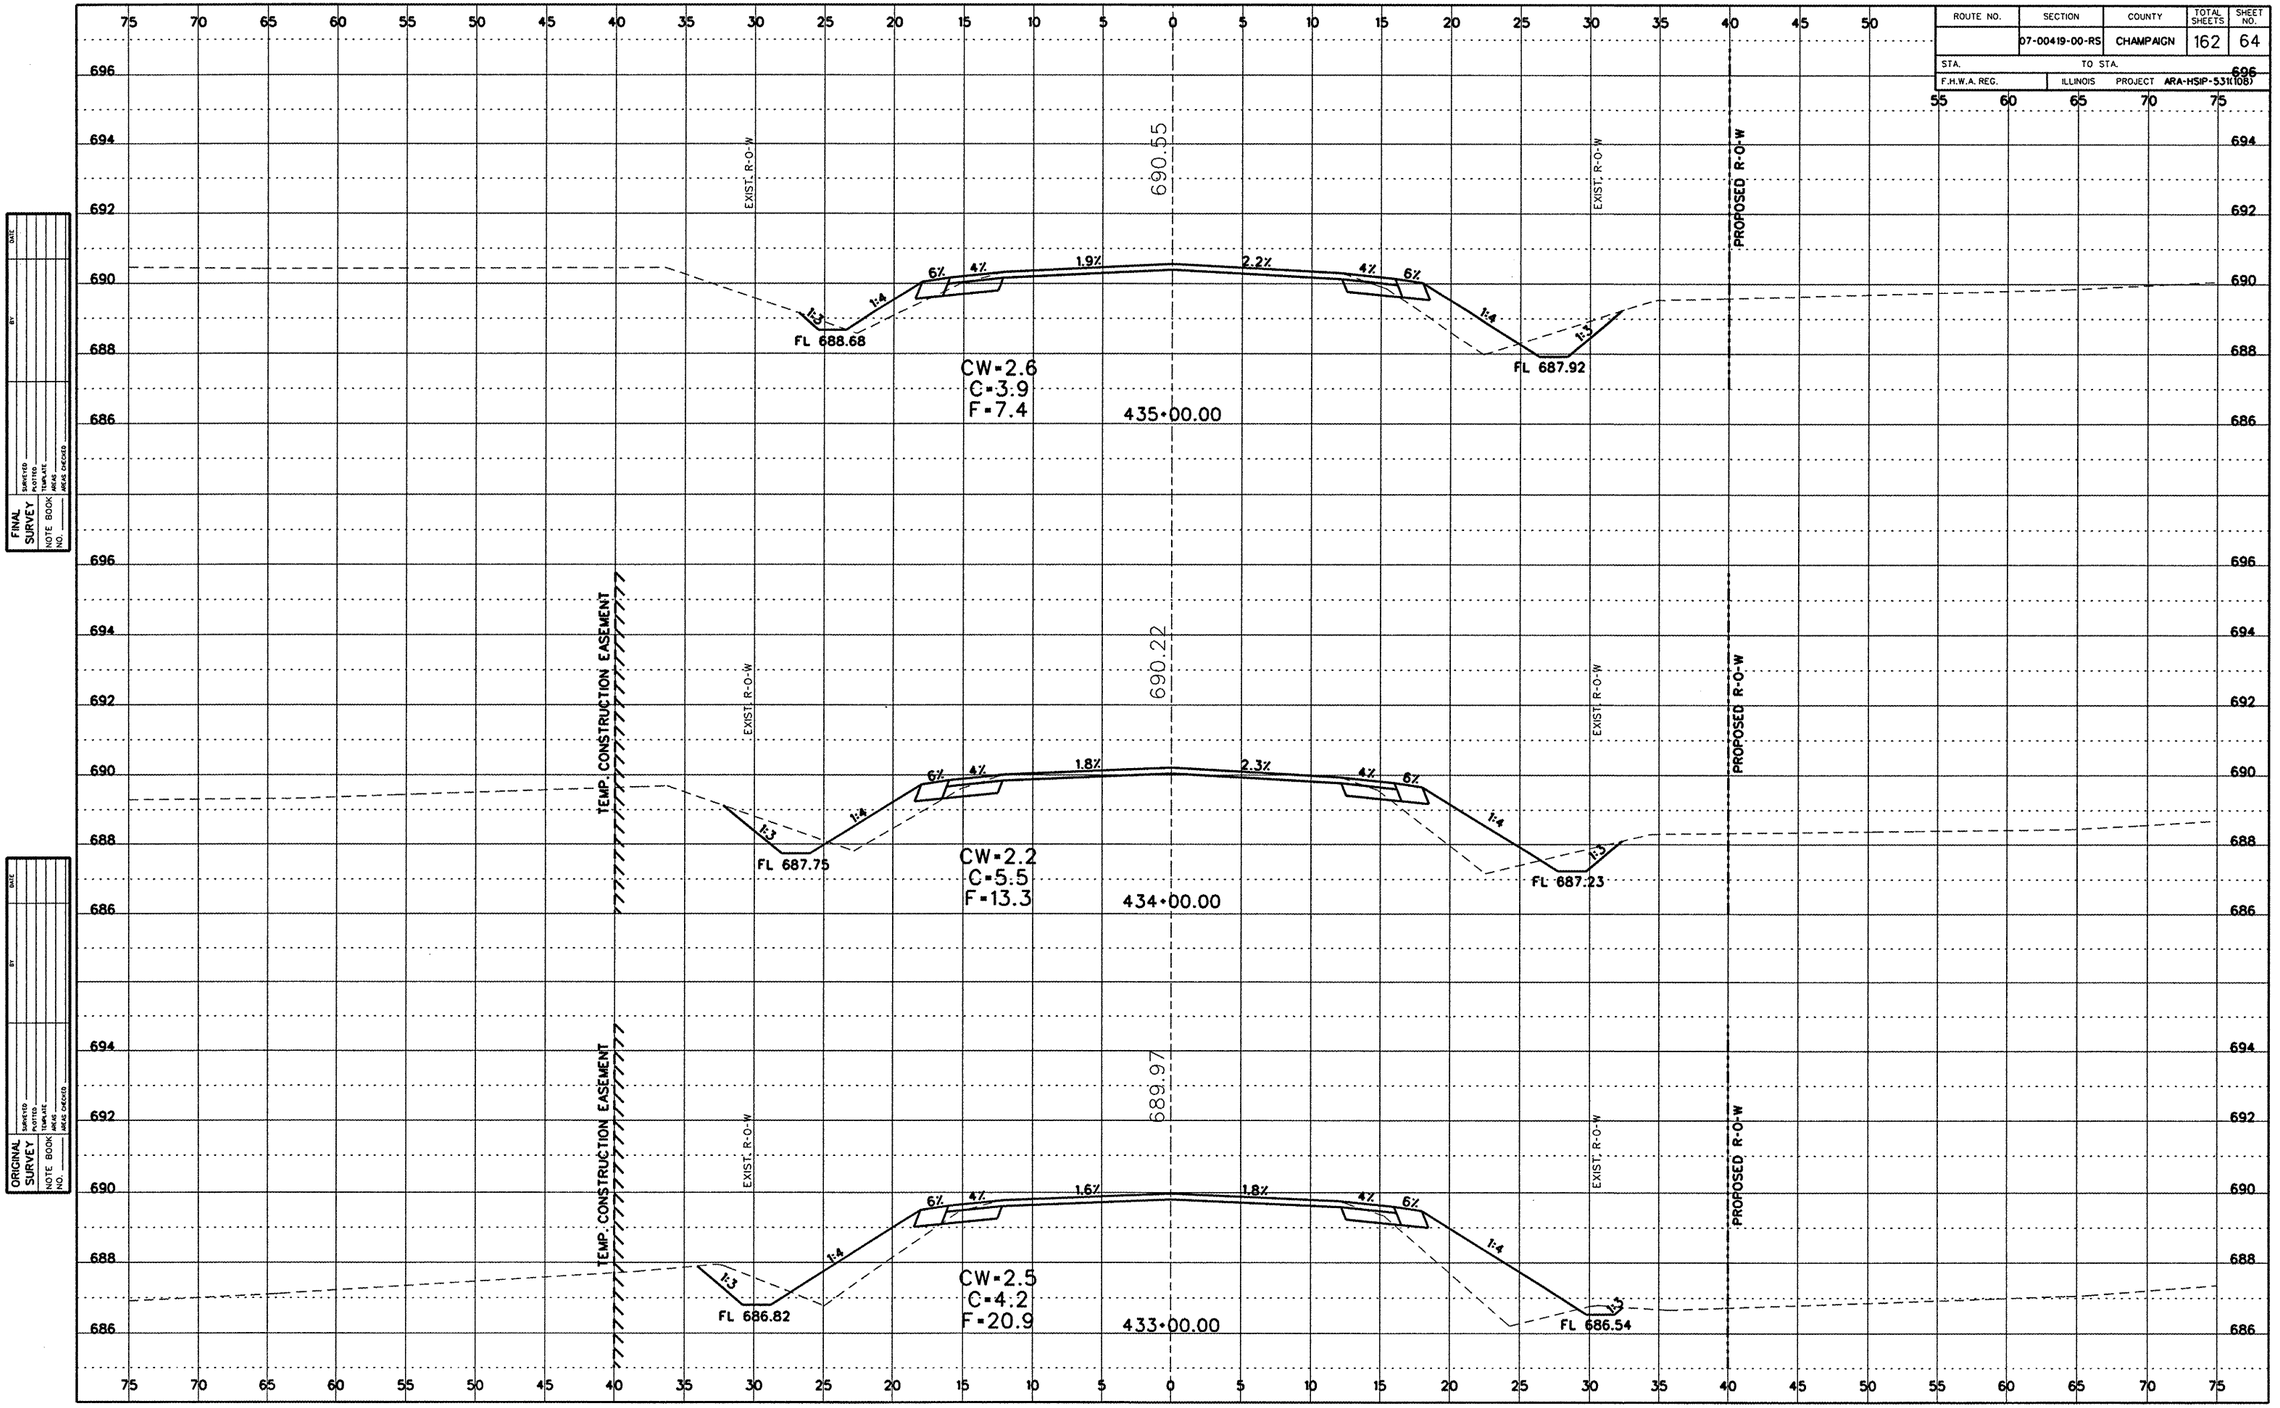

MONTICELLO ROAD SECTION 07-00419-00-RS CHAMPAIGN COUNTY

SHEET 64 OF 162 SHEETS 07111

Cross Section Sheets (600E to Rt45).dgn 7/20/2009 11:35:28 AM