CONTRACT NUMBER 91393

ROUTE NO.	SECTION	COUNTY	TOTAL SHEETS	SHEET NO.
	07-00419-00-RS	CHAMPAIGN	162	65
STA.	TO STA.			
F.H.W.A. REG.	ILLINOIS	PROJECT ARA-HSIP-531(108)		

FINAL SURVEY — DATE / BY — SURVEYED / PLOTTED / CHECKED / AREAS CHECKED — NOTE BOOK NO. ____

ORIGINAL SURVEY — DATE / BY — SURVEYED / PLOTTED / CHECKED / AREAS CHECKED — NOTE BOOK NO. ____

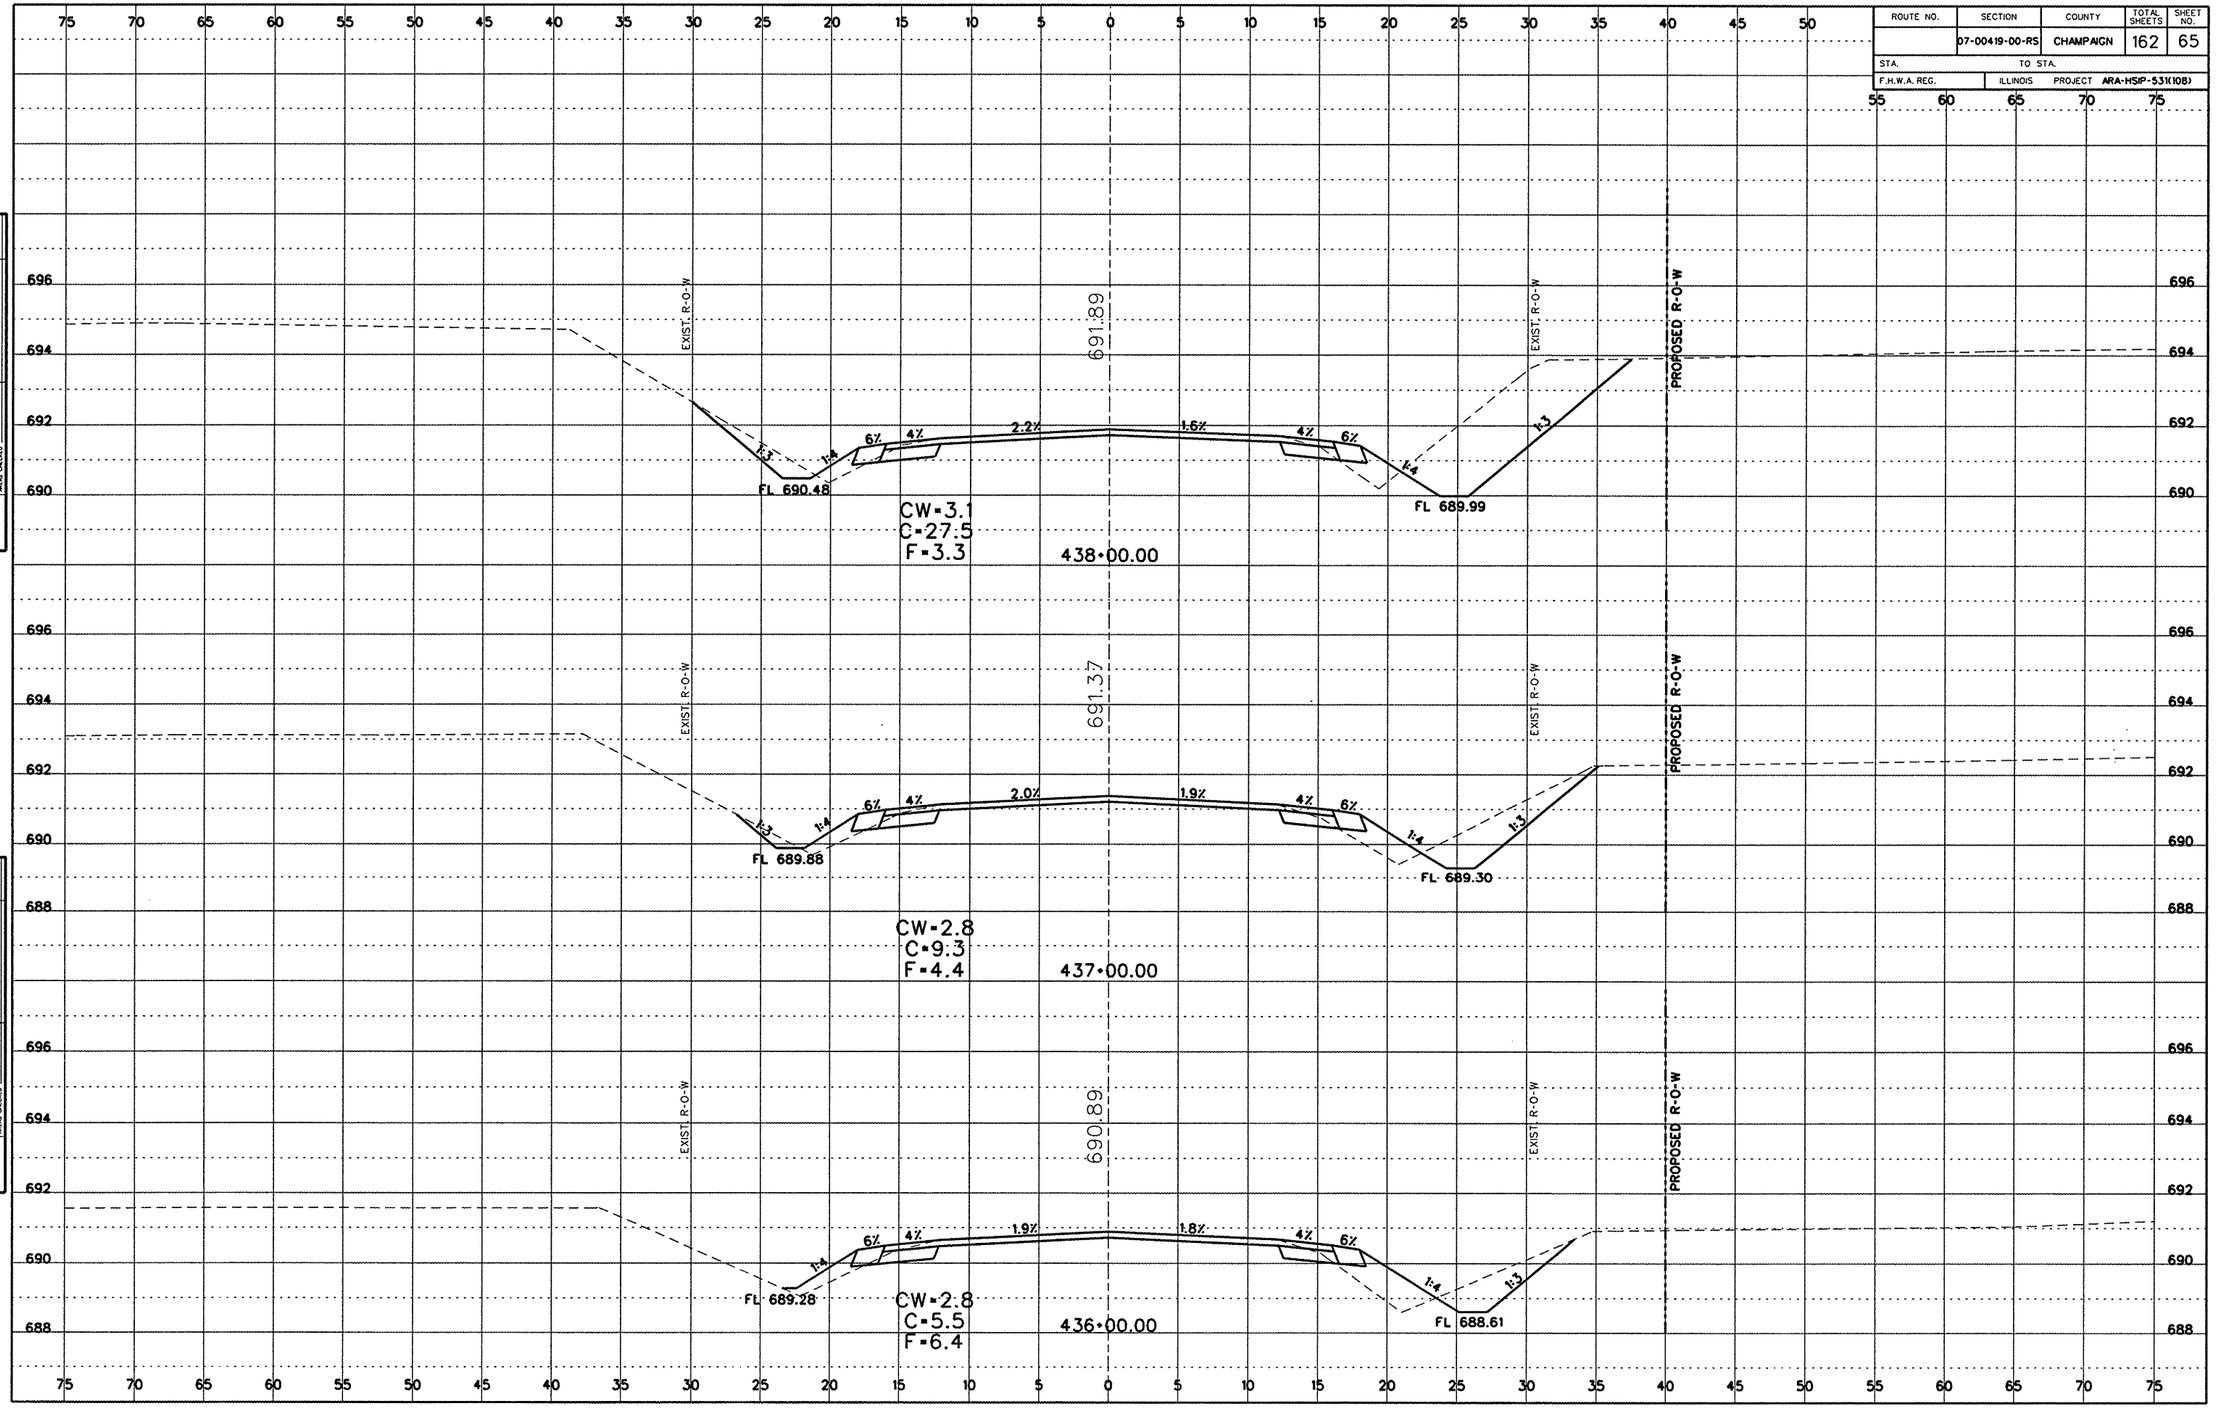

Cross Section Sheets (600E to Rt45).dgn 7/20/2009 11:35:28 AM