CONTRACT NUMBER 91393

| ROUTE NO. | SECTION | COUNTY | TOTAL SHEETS | SHEET NO. |
|---|---|---|---|---|
| | 07-00419-00-RS | CHAMPAIGN | 162 | 119 |

STA. TO STA.

F.H.W.A. REG. ILLINOIS PROJECT ARA-HSIP-531(108)

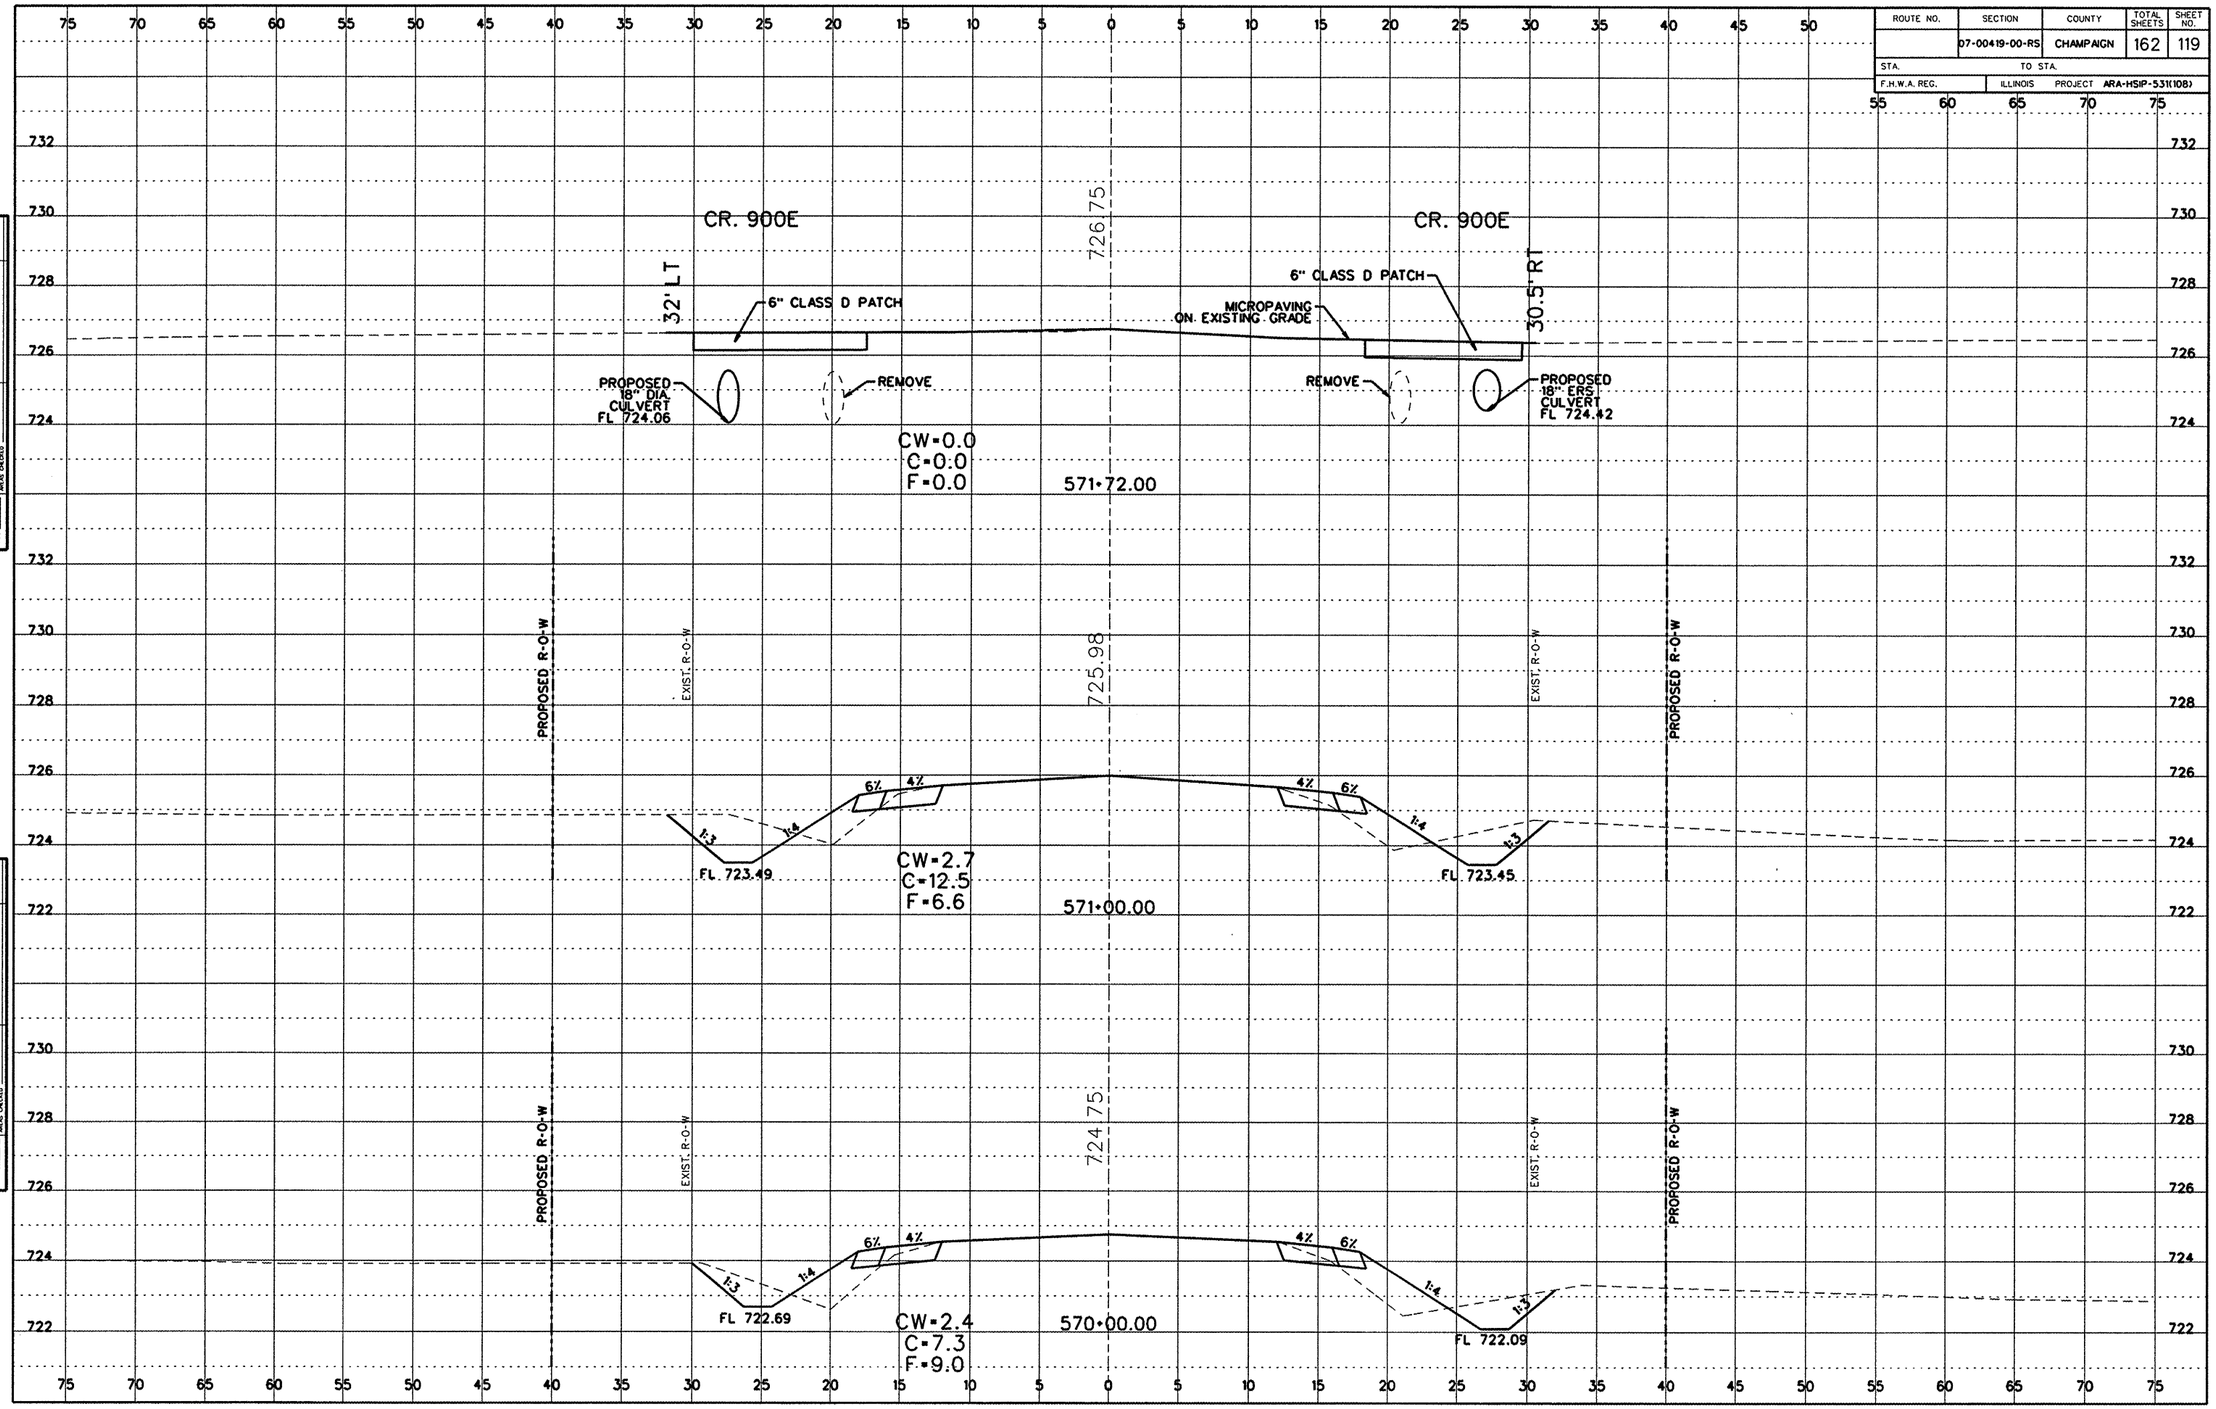


FINAL SURVEY NOTE BOOK NO. SURVEYED PLOTTED TEMPLATE AREAS AREAS CHECKED BY DATE

ORIGINAL SURVEY NOTE BOOK NO. SURVEYED PLOTTED TEMPLATE AREAS AREAS CHECKED BY DATE

MONTICELLO ROAD SECTION 07-00419-00-RS CHAMPAIGN COUNTY

SHEET 119 OF 162 SHEETS 07111

Cross Section Sheets (600E to Rt45).dgn 7/20/2009 11:36:01 AM