CONTRACT NUMBER 91393

ROUTE NO.	SECTION	COUNTY	TOTAL SHEETS	SHEET NO.
	07-00419-00-RS	CHAMPAIGN	162	152
STA.	TO STA.			
F.H.W.A. REG.	ILLINOIS	PROJECT ARA-HSIP-531(108)		

FINAL SURVEY — SURVEYED, PLOTTED, TEMPLATE, AREAS CHECKED, NOTE BOOK, NO., BY, DATE

ORIGINAL SURVEY — SURVEYED, PLOTTED, TEMPLATE, AREAS CHECKED, NOTE BOOK, NO., BY, DATE

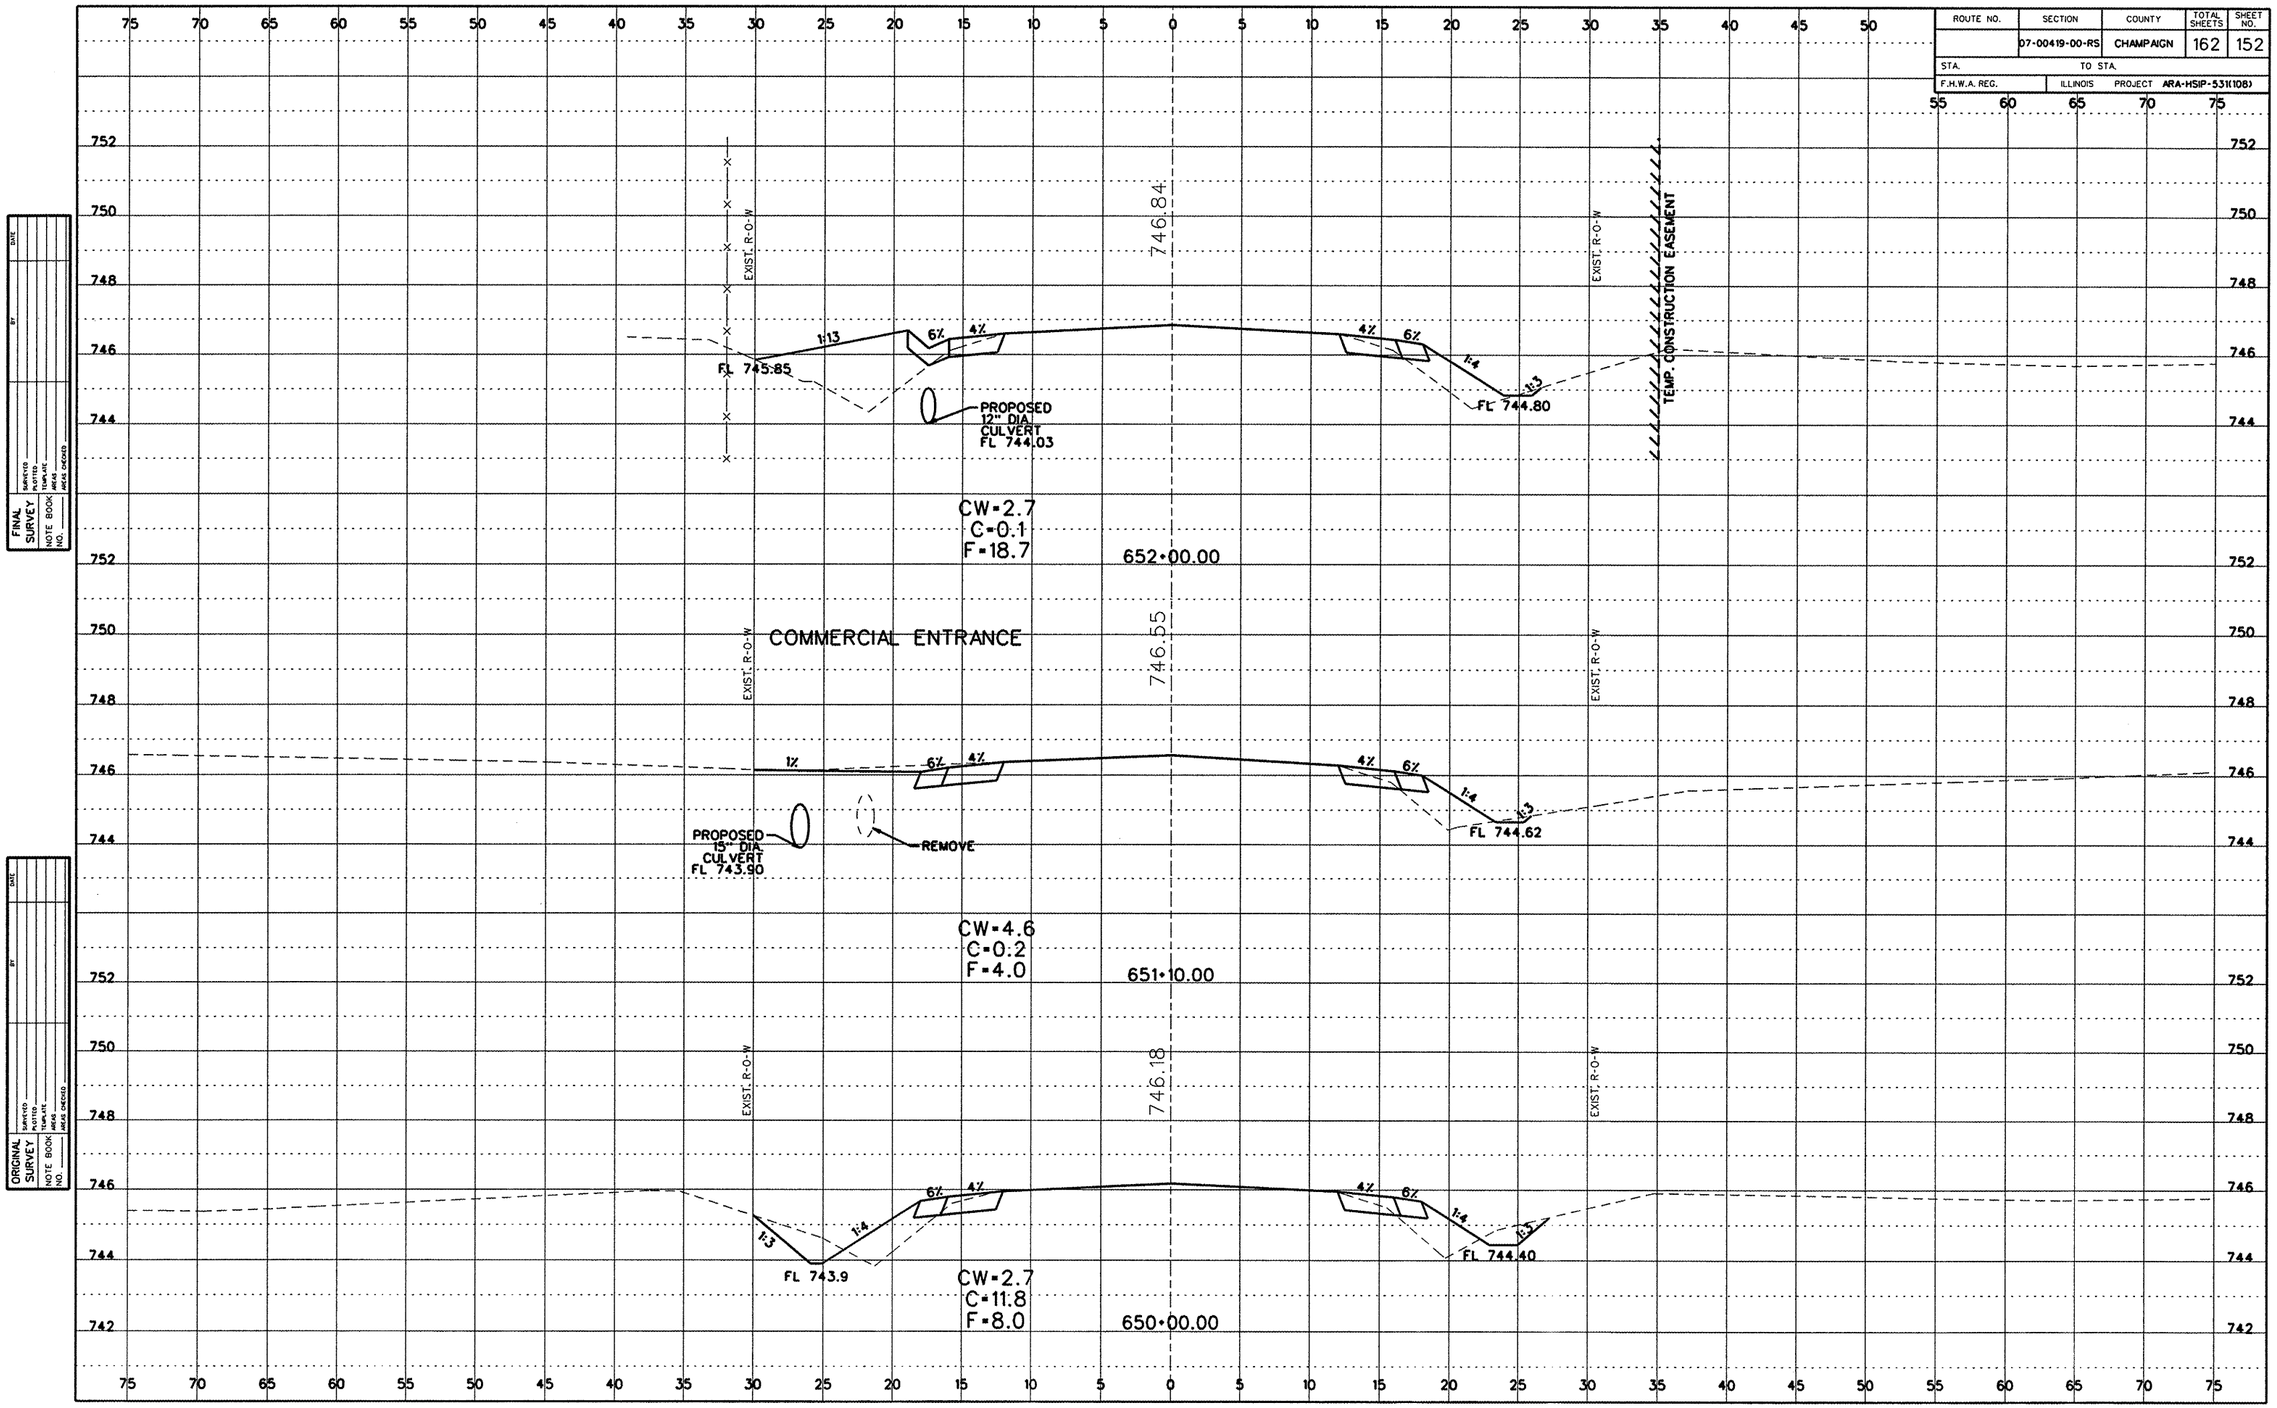

Cross Section Sheets (600E to Rt45).dgn 8/20/2009 12:53:53 PM