ESCA CORPORATION — CIVIL & LAND DEVELOPMENT ENGINEERS

N

40 0 40 80
SCALE IN FEET

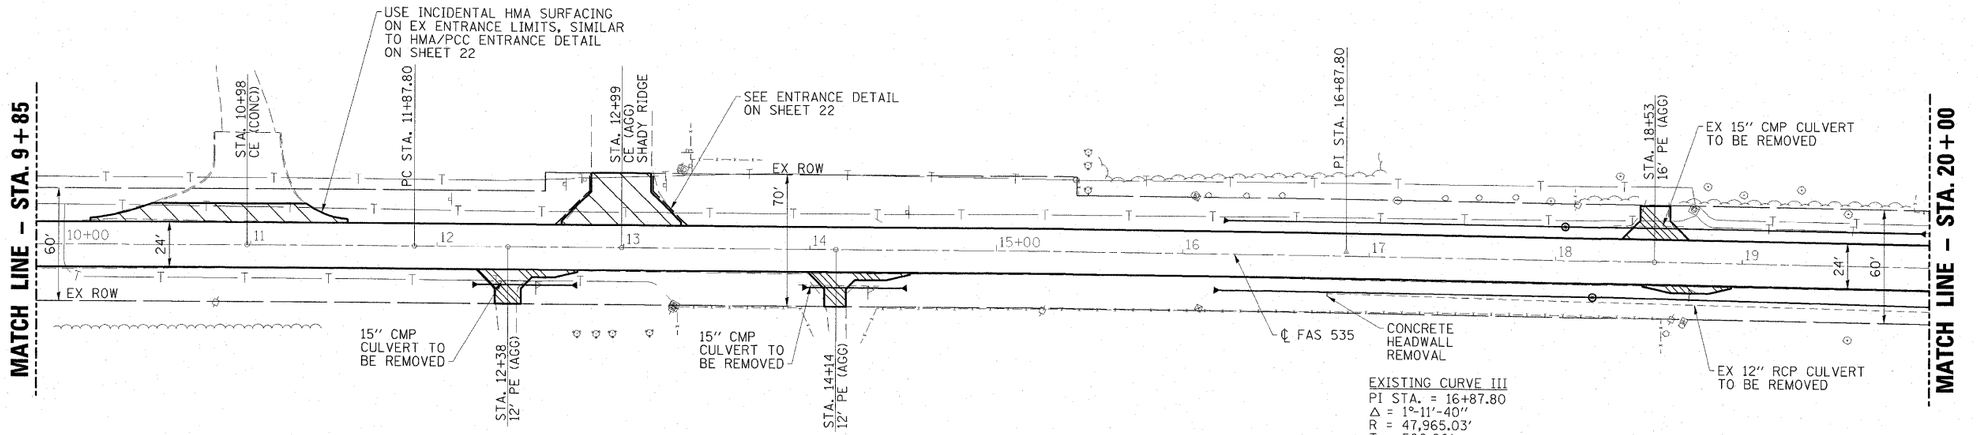

EXISTING CURVE III
PI STA. = 16+87.80
Δ = 1°-11'-40"
R = 47,965.03'
T = 500.00'
L = 999.96'
E = 2.61'
e = NONE
PC STA. = 11+87.80
PT STA. = 21+87.77

PLAN
SURVEYED
PLOTTED
BRACED / CHECKED
ALIGNMENT ADJUSTED
NOTE BOOK
NO.
CADD FILE NAME
BY
DATE

PROFILE
SURVEYED
PLOTTED
BRACED / CHECKED
ALIGNMENT ADJUSTED
NOTE BOOK
NO.
STRUCTURE NOTATIONS CHKD
BY
DATE

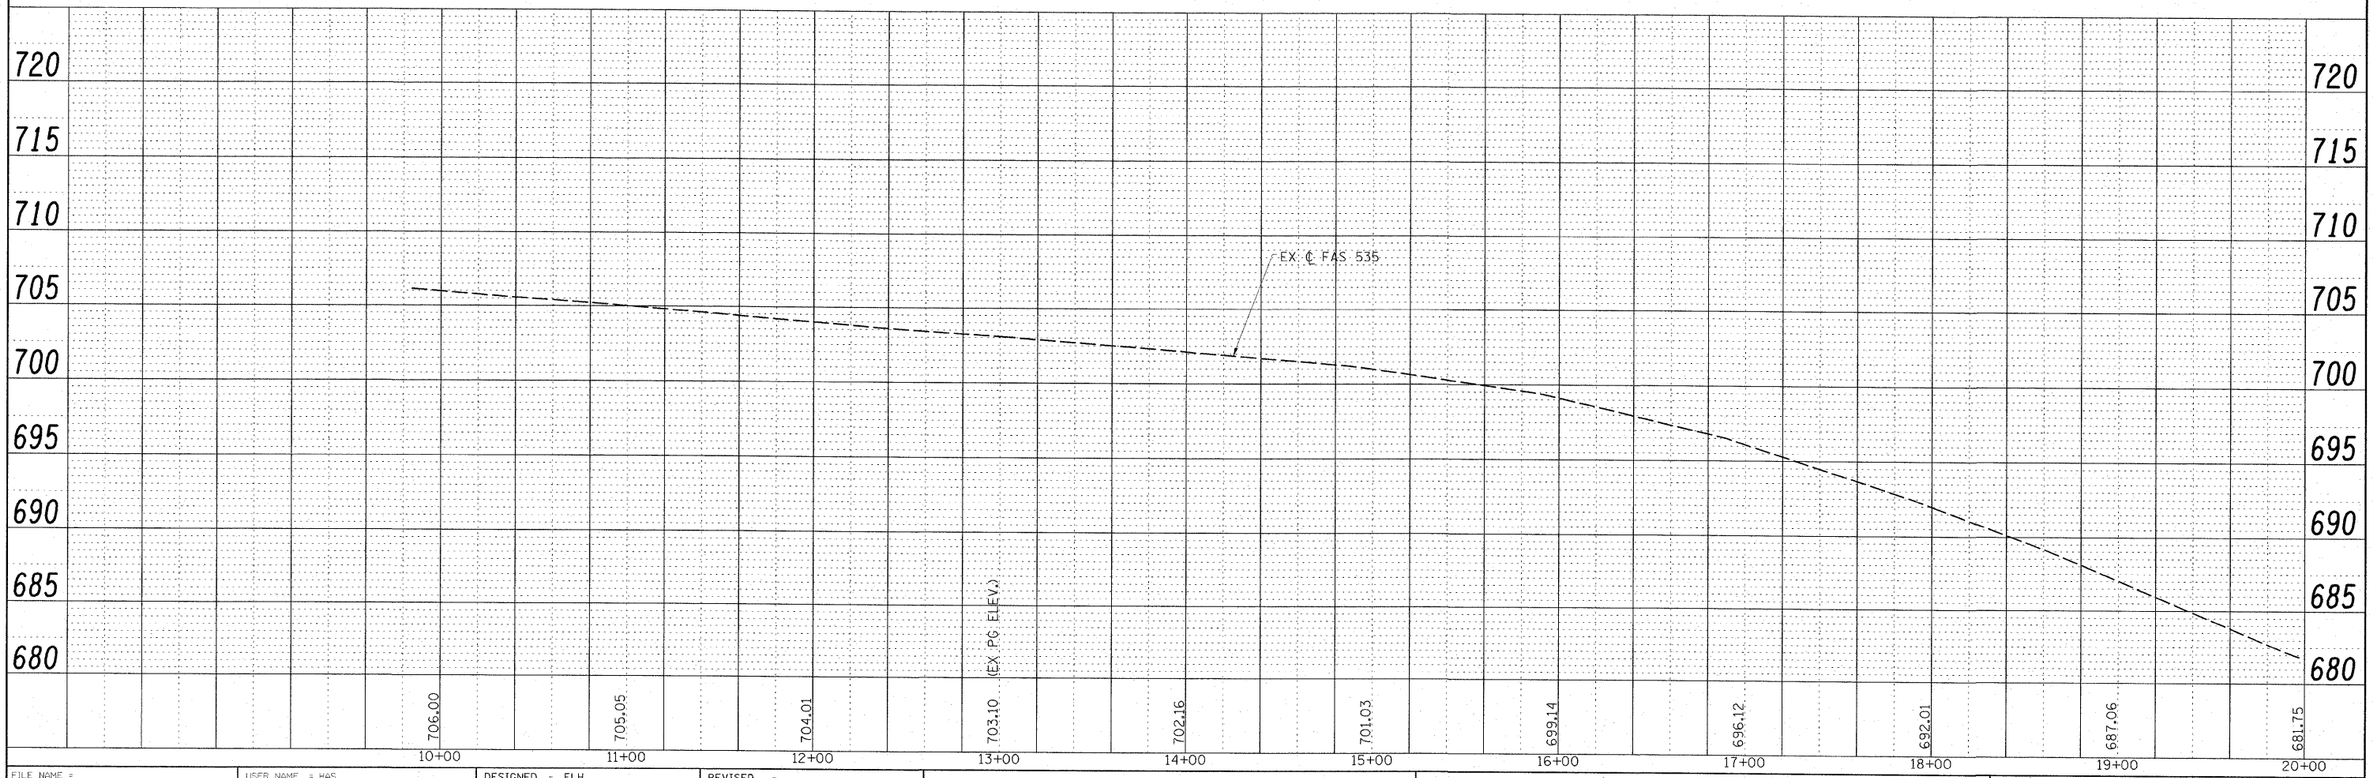

FILE NAME = Z4402F01.dgn	USER NAME = HAS	DESIGNED - ELH	REVISED -
		DRAWN - HAS	REVISED -
SCALES: (HORIZ) 1"=40' (VERT) 1"=5'	PLOT SCALE = 40.0000 ' / IN.	CHECKED - ELH	REVISED -
	PLOT DATE = 7/13/2009 2:25:23 PM	DATE - 04/03/09	REVISED -

STATE OF ILLINOIS
DEPARTMENT OF TRANSPORTATION

FAS 535 (SHADY REST ROAD) PLAN & PROFILE

SCALE: 1"=40' | SHEET NO. 2 OF 8 SHEETS | STA. 9+85 TO STA. 20+00

F.A.S. RTE.	SECTION	COUNTY	TOTAL SHEETS	SHEET NO.
535	08-00115-01-RS	PIATT	53	11
		CONTRACT NO. 91421		
FED. ROAD DIST. NO.	ILLINOIS	FED. AID PROJECT		