ESCA CORPORATION
CIVIL & STRUCTURAL ENGINEERS

FINAL SURVEY	SURVEYED	BY	DATE
NOTE BOOK	PLOTTED		
NO.	TEMPLATE		
	AREAS		
	AREAS CHECKED		

ORIGINAL SURVEY	SURVEYED	BY	DATE
NOTE BOOK	PLOTTED		
NO.	TEMPLATE		
	AREAS		
	AREAS CHECKED		

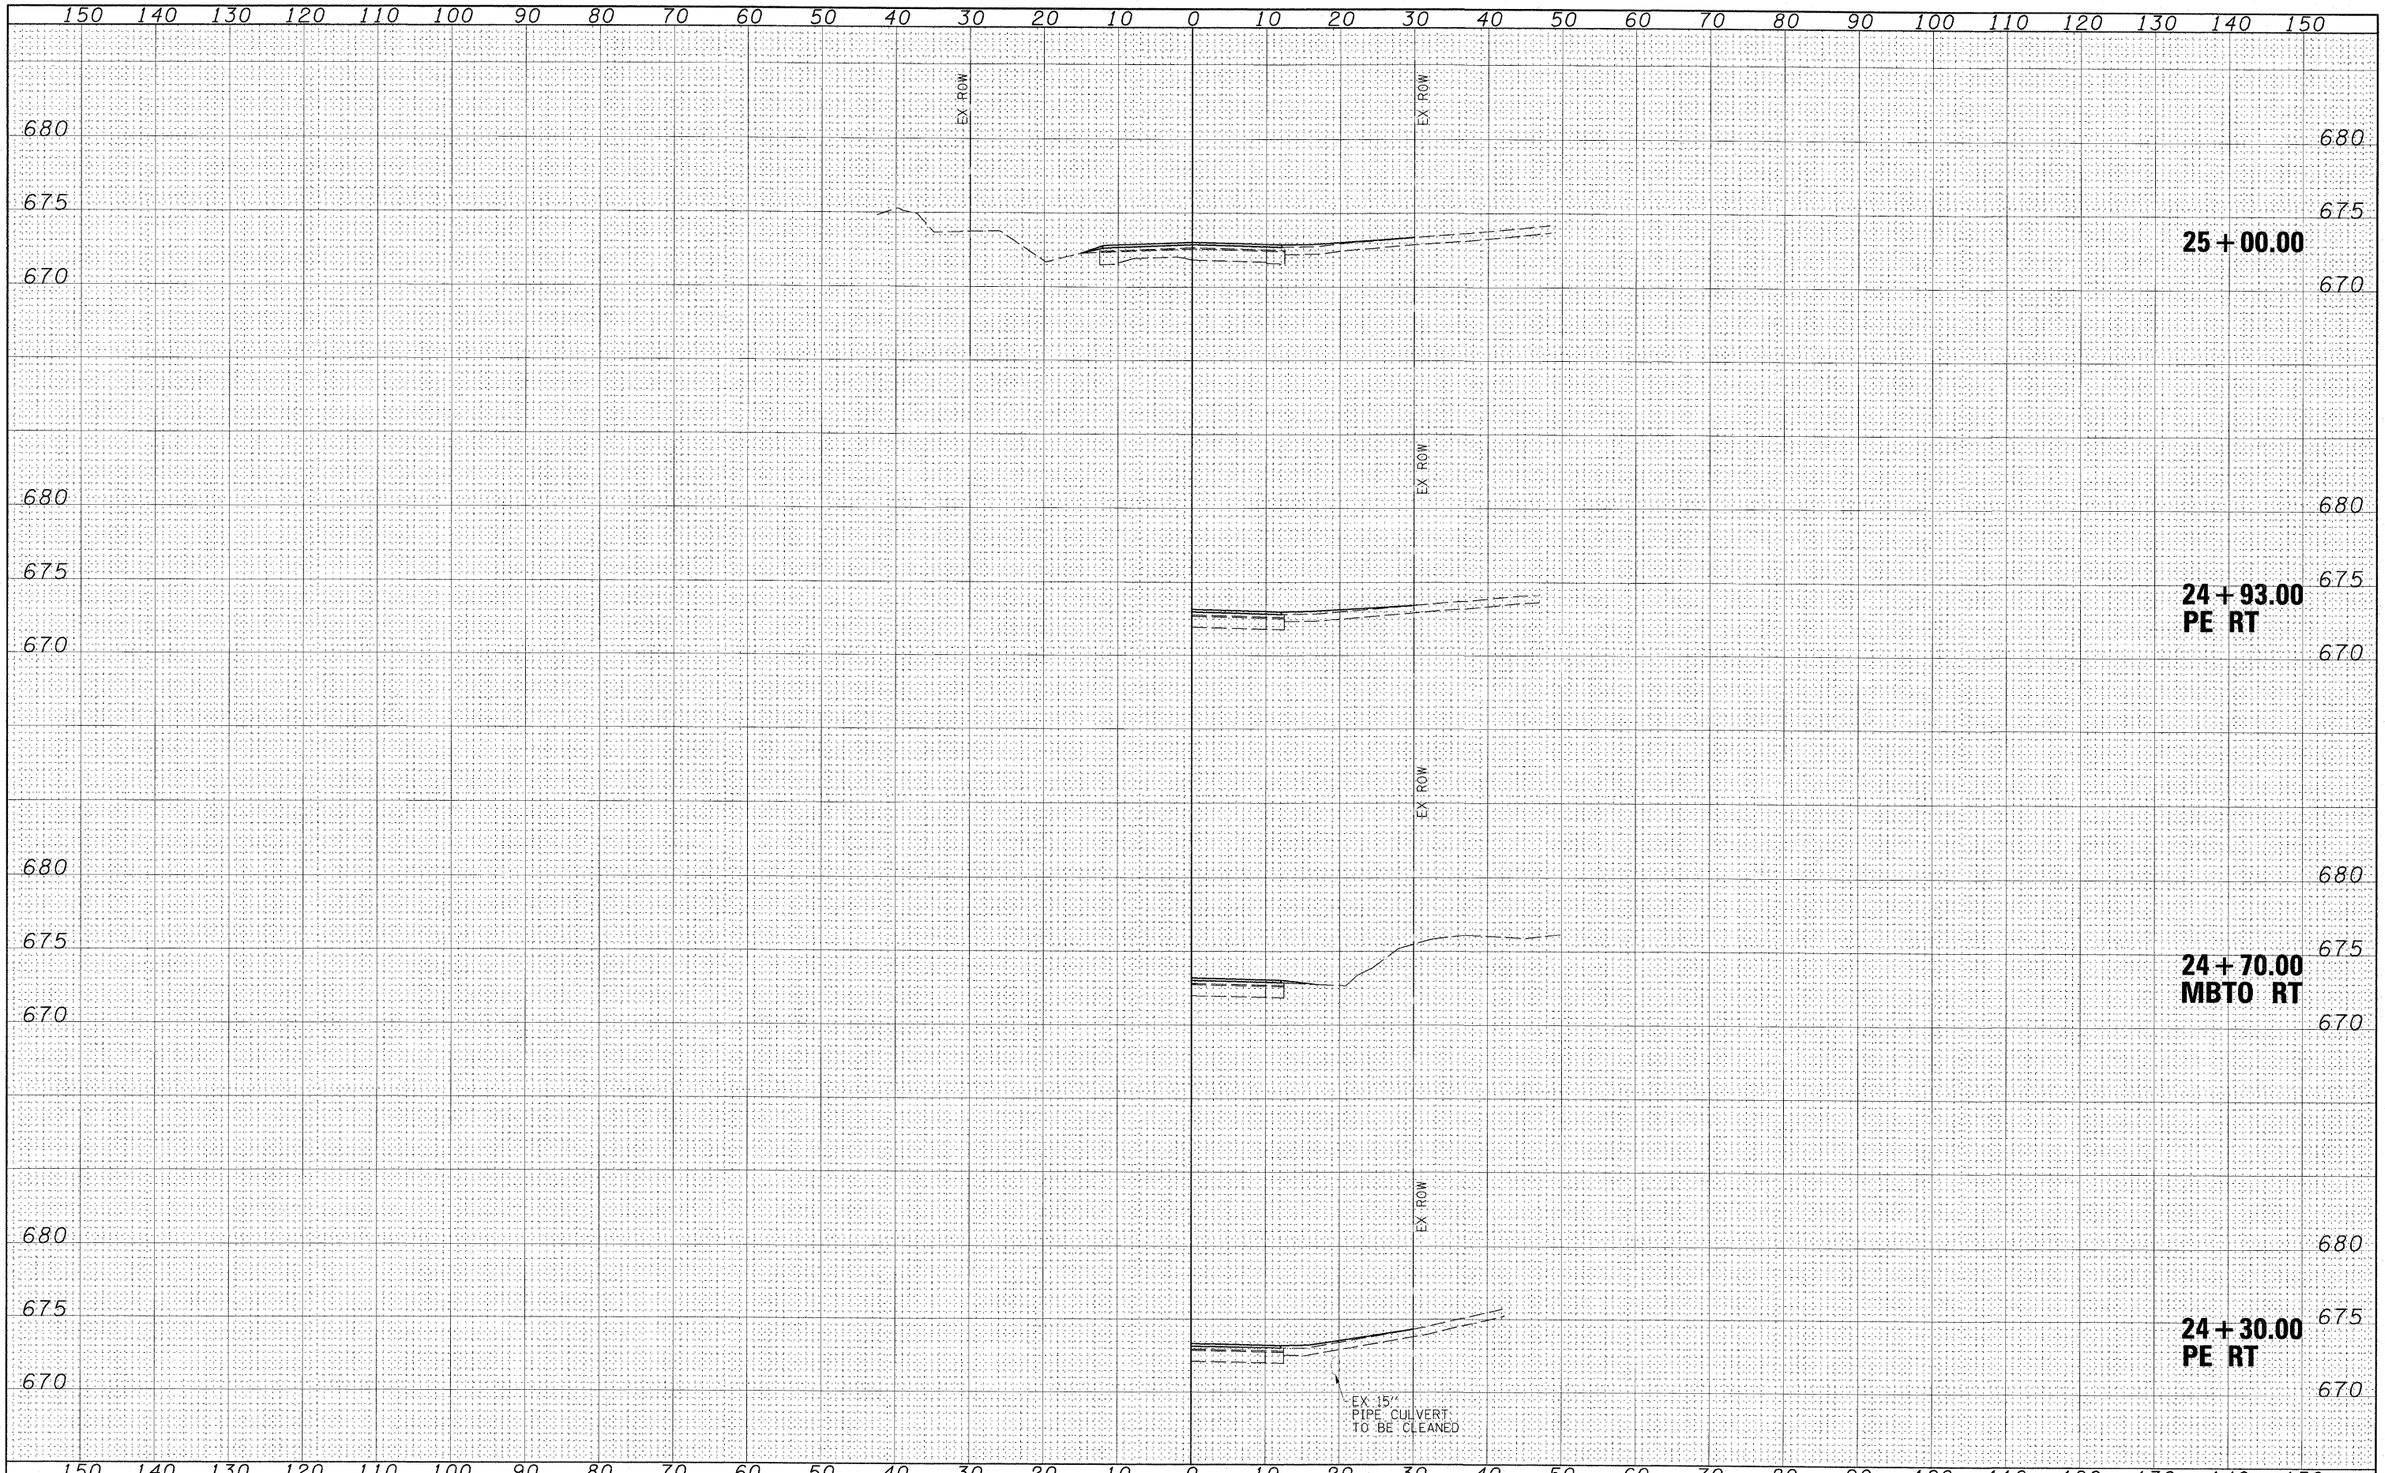

FILE NAME = 24402X01.dgn	USER NAME = HAS	DESIGNED - ELH	REVISED -
		DRAWN - RJT	REVISED -
	PLOT SCALE = 10.0733 ' / IN.	CHECKED - ELH	REVISED -
SCALES: (HORIZ) 1"=10' (VERT) 1"=5'	PLOT DATE = 7/13/2009 2:38:04 PM	DATE - 04/03/09	REVISED -

STATE OF ILLINOIS
DEPARTMENT OF TRANSPORTATION

SHADY REST ROAD CROSS SECTIONS

SCALE: AS SHOWN | SHEET NO. 8 OF 27 SHEETS | STA. 24+30.00 | TO STA. 25+00.00

F.A.S. RTE.	SECTION	COUNTY	TOTAL SHEETS	SHEET NO.
535	08-00115-01-RS	PIATT	53	34
		CONTRACT NO. 91421		
FED. ROAD DIST. NO. 4	ILLINOIS	FED. AID PROJECT		