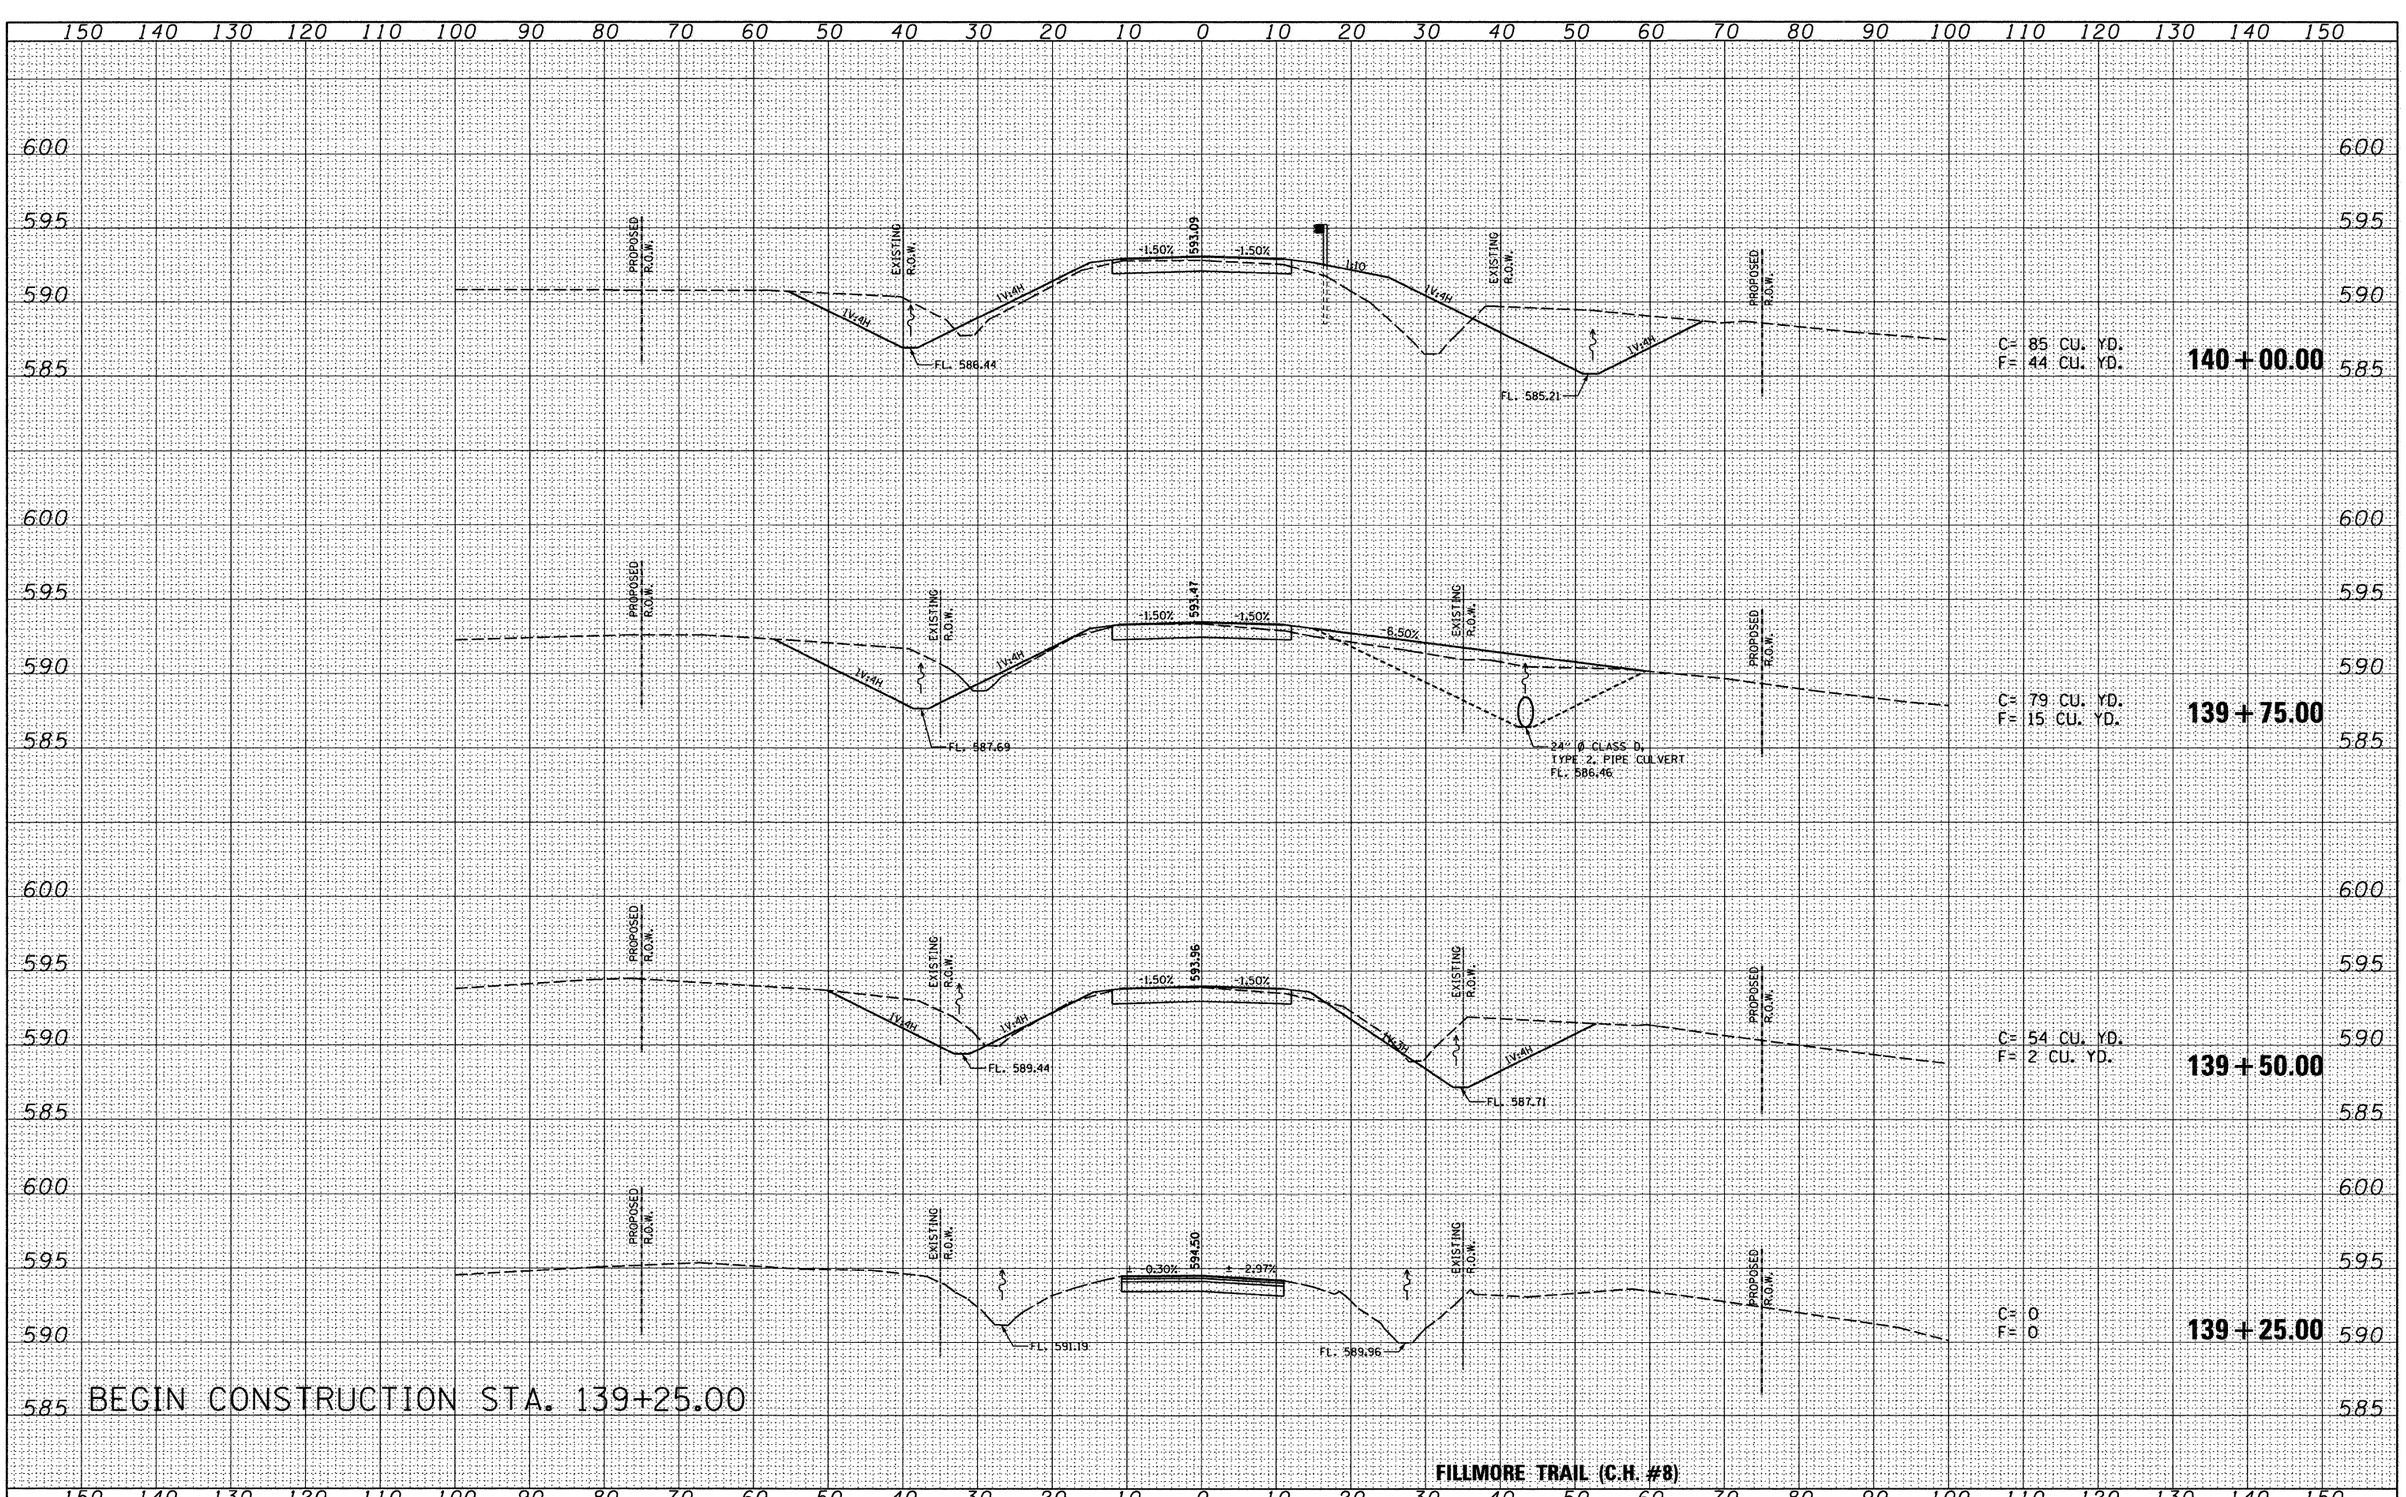

FINAL SURVEY

NO.	NOTE BOOK	SURVEYED	BY	DATE
		PLOTTED		
		TEMPLATE		
		AREAS		
		AREAS CHECKED		

ORIGINAL SURVEY

NO.	NOTE BOOK	SURVEYED	BY	DATE
		PLOTTED		
		TEMPLATE		
		AREAS		
		AREAS CHECKED		

FILLMORE TRAIL (C.H. #8)

FILE NAME = plan&profile.dgn	USER NAME = EJR	DESIGNED - CMF	REVISED -
		DRAWN - EJR	REVISED -
	PLOT SCALE = 50	CHECKED - KCM	REVISED -
	PLOT DATE = 3-12-09	DATE - 3-12-09	REVISED -

McDonough-Whitlow, P.C.
Consulting Engineers & Land Surveyors
138 East Wood Street
Hillsboro, IL 62049
Phone: 217.532.9233
Fax: 217.532.6300
PROFESSIONAL DESIGN No. 184-002754

CROSS SECTIONS

SCALE: H:1"=10' V:1"=5' | SHEET NO. __ OF ___ SHEETS | STA. 139+25 TO STA. 140+00

F.A.S RTE.	SECTION	COUNTY	TOTAL SHEETS	SHEET NO.
721	08-00128-00-BR	MONTGOMERY	22	19
		CONTRACT NO. 93496		
		ILLINOIS FED. AID PROJECT		