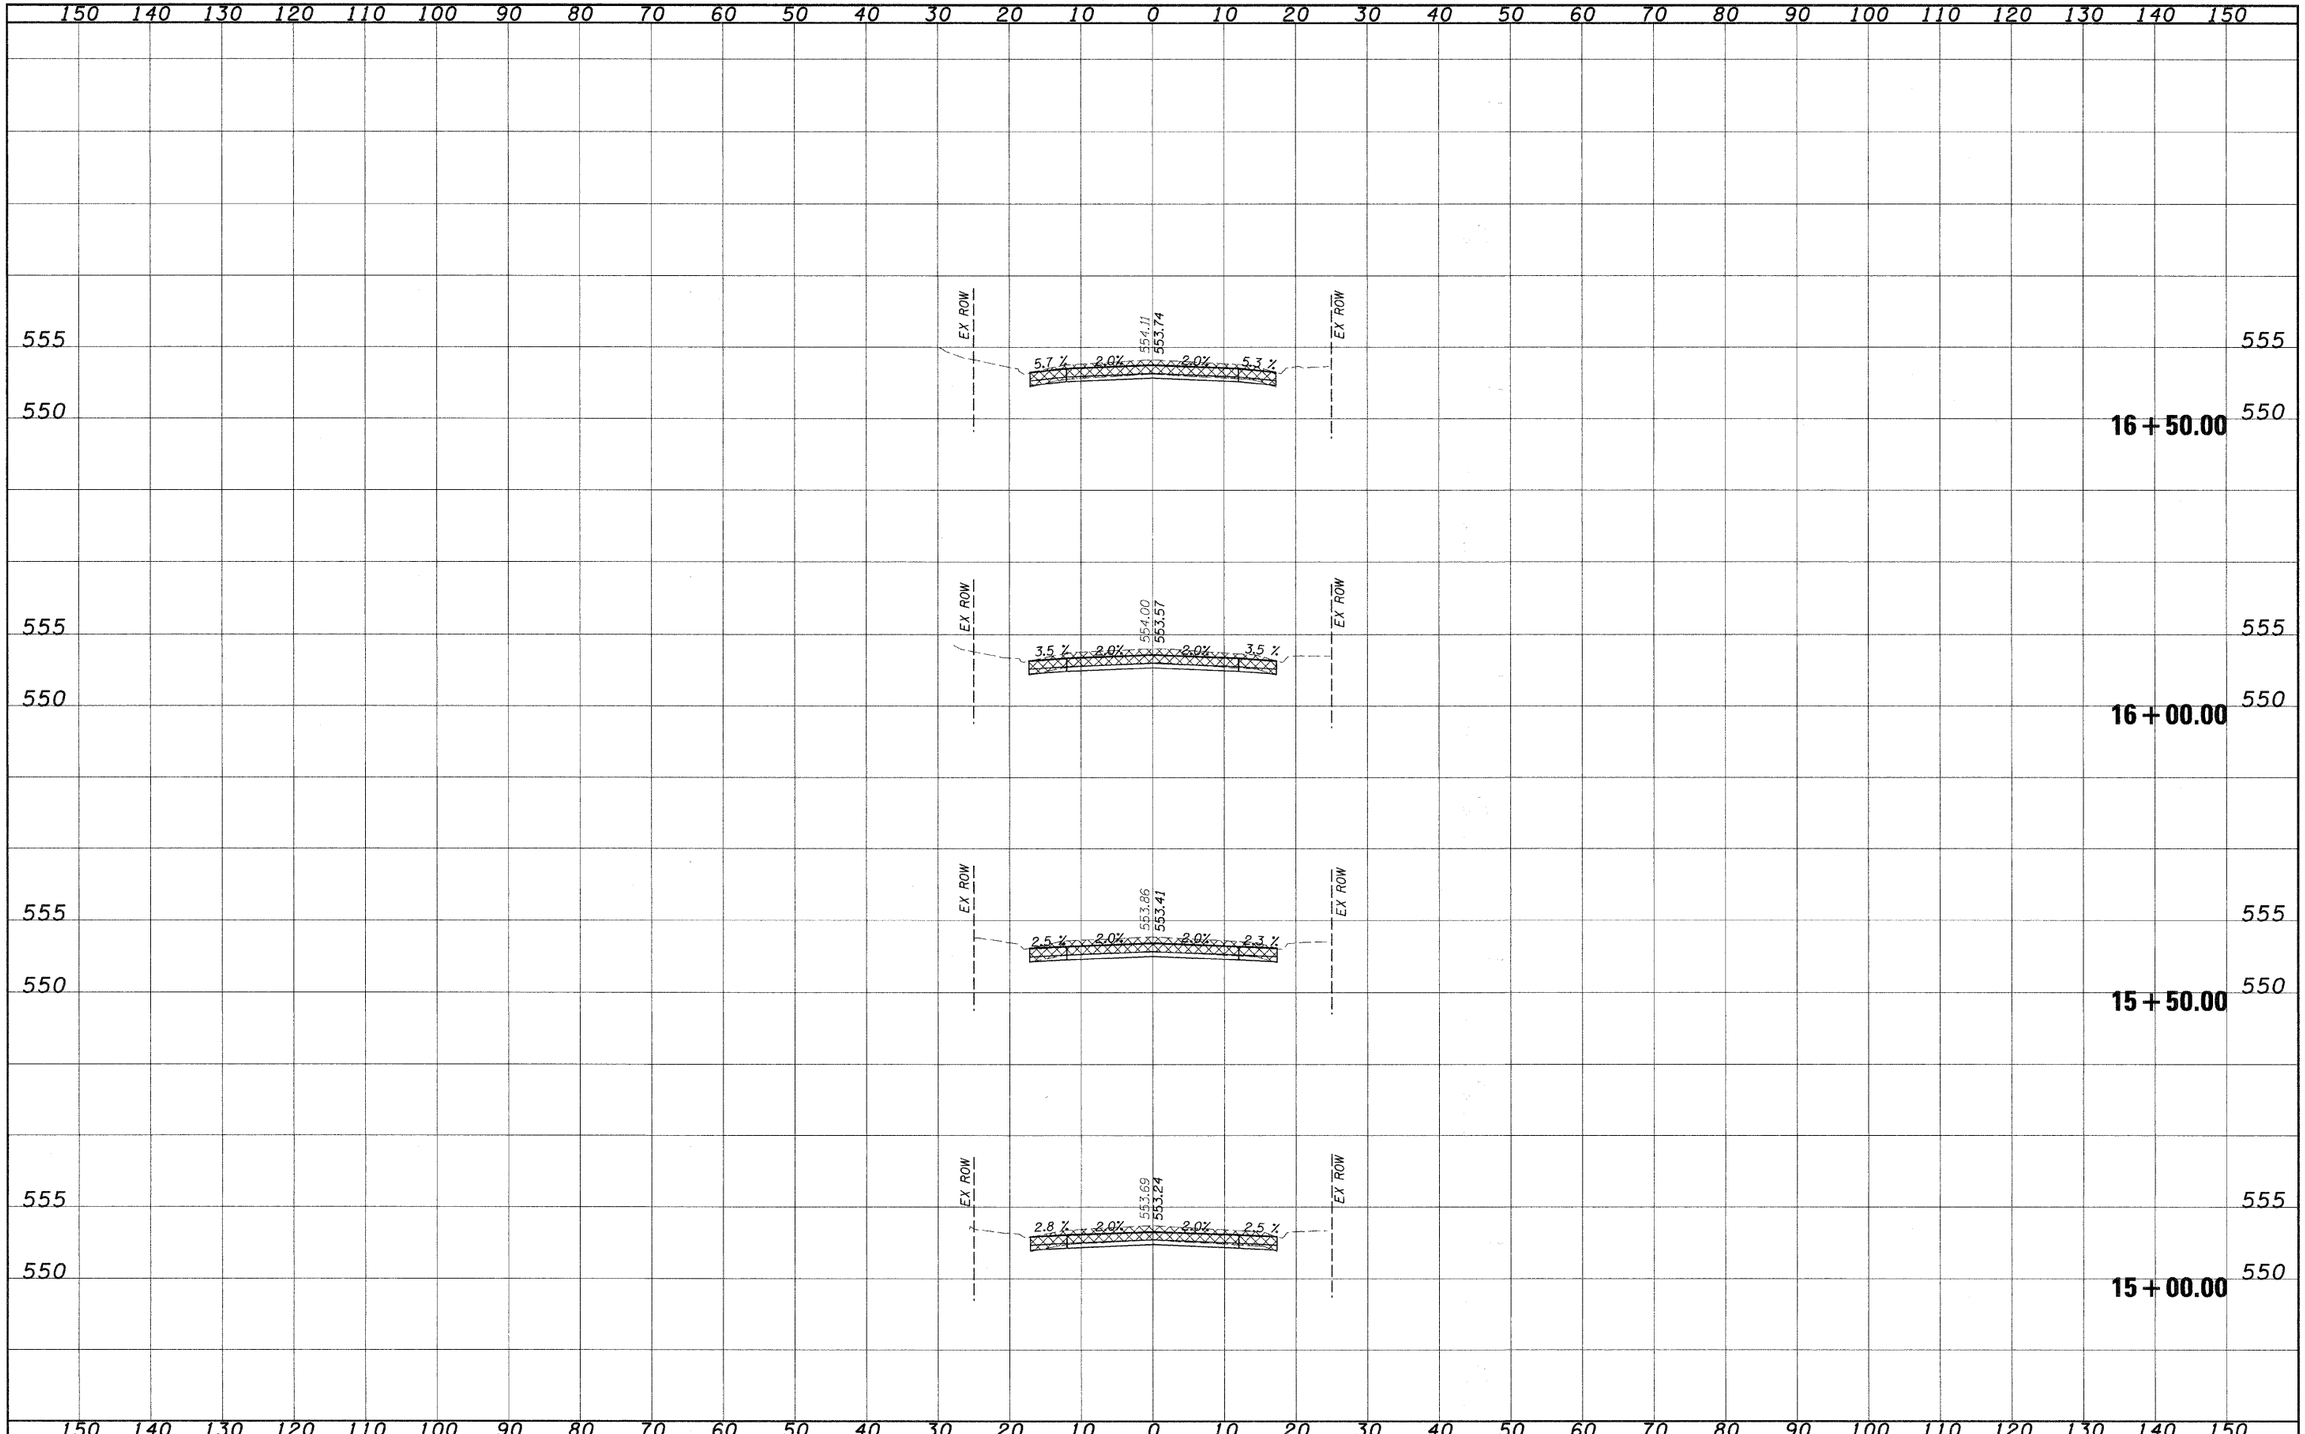

FINAL SURVEY		BY	DATE
NOTE BOOK NO.	SURVEYED		
	PLOTTED		
	TEMPLATE		
	AREAS		
	AREAS CHECKED		

ORIGINAL SURVEY		BY	DATE
NOTE BOOK NO.	SURVEYED		
	PLOTTED		
	TEMPLATE		
	AREAS		
	AREAS CHECKED		

FILE NAME = $FILEL$	USER NAME = $USER$	DESIGNED - JJC	REVISED -
		DRAWN - UJ	REVISED -
	PLOT SCALE = $SCALE$	CHECKED - MAR	REVISED -
	PLOT DATE = $DATE$	DATE - 08-21-09	REVISED -

STATE OF ILLINOIS
DEPARTMENT OF TRANSPORTATION

CROSS SECTIONS
COLES STREET, VANDALIA

SCALE: 1:10/1:5 | SHEET NO. 3 OF 6 SHEETS | STA. 15+00.00 TO STA. 16+50.00

F.A.U RTE.	SECTION	COUNTY	TOTAL SHEETS	SHEET NO.
8422	09-00062-00-PV	FAYETTE	13	10
		CONTRACT NO. 95601		
		ILLINOIS FED. AID PROJECT		