ROUTE NO.	SECTION	CITY	TOTAL SHEETS	SHEET NO.
FAU 7467	99-00021-00-RP	MT. ZION	36	8
FED. ROAD DIST. NO.		ILLINOIS	PROJECT	

CONTRACT NUMBER 95603
PROJECT ARA-5169 (043)

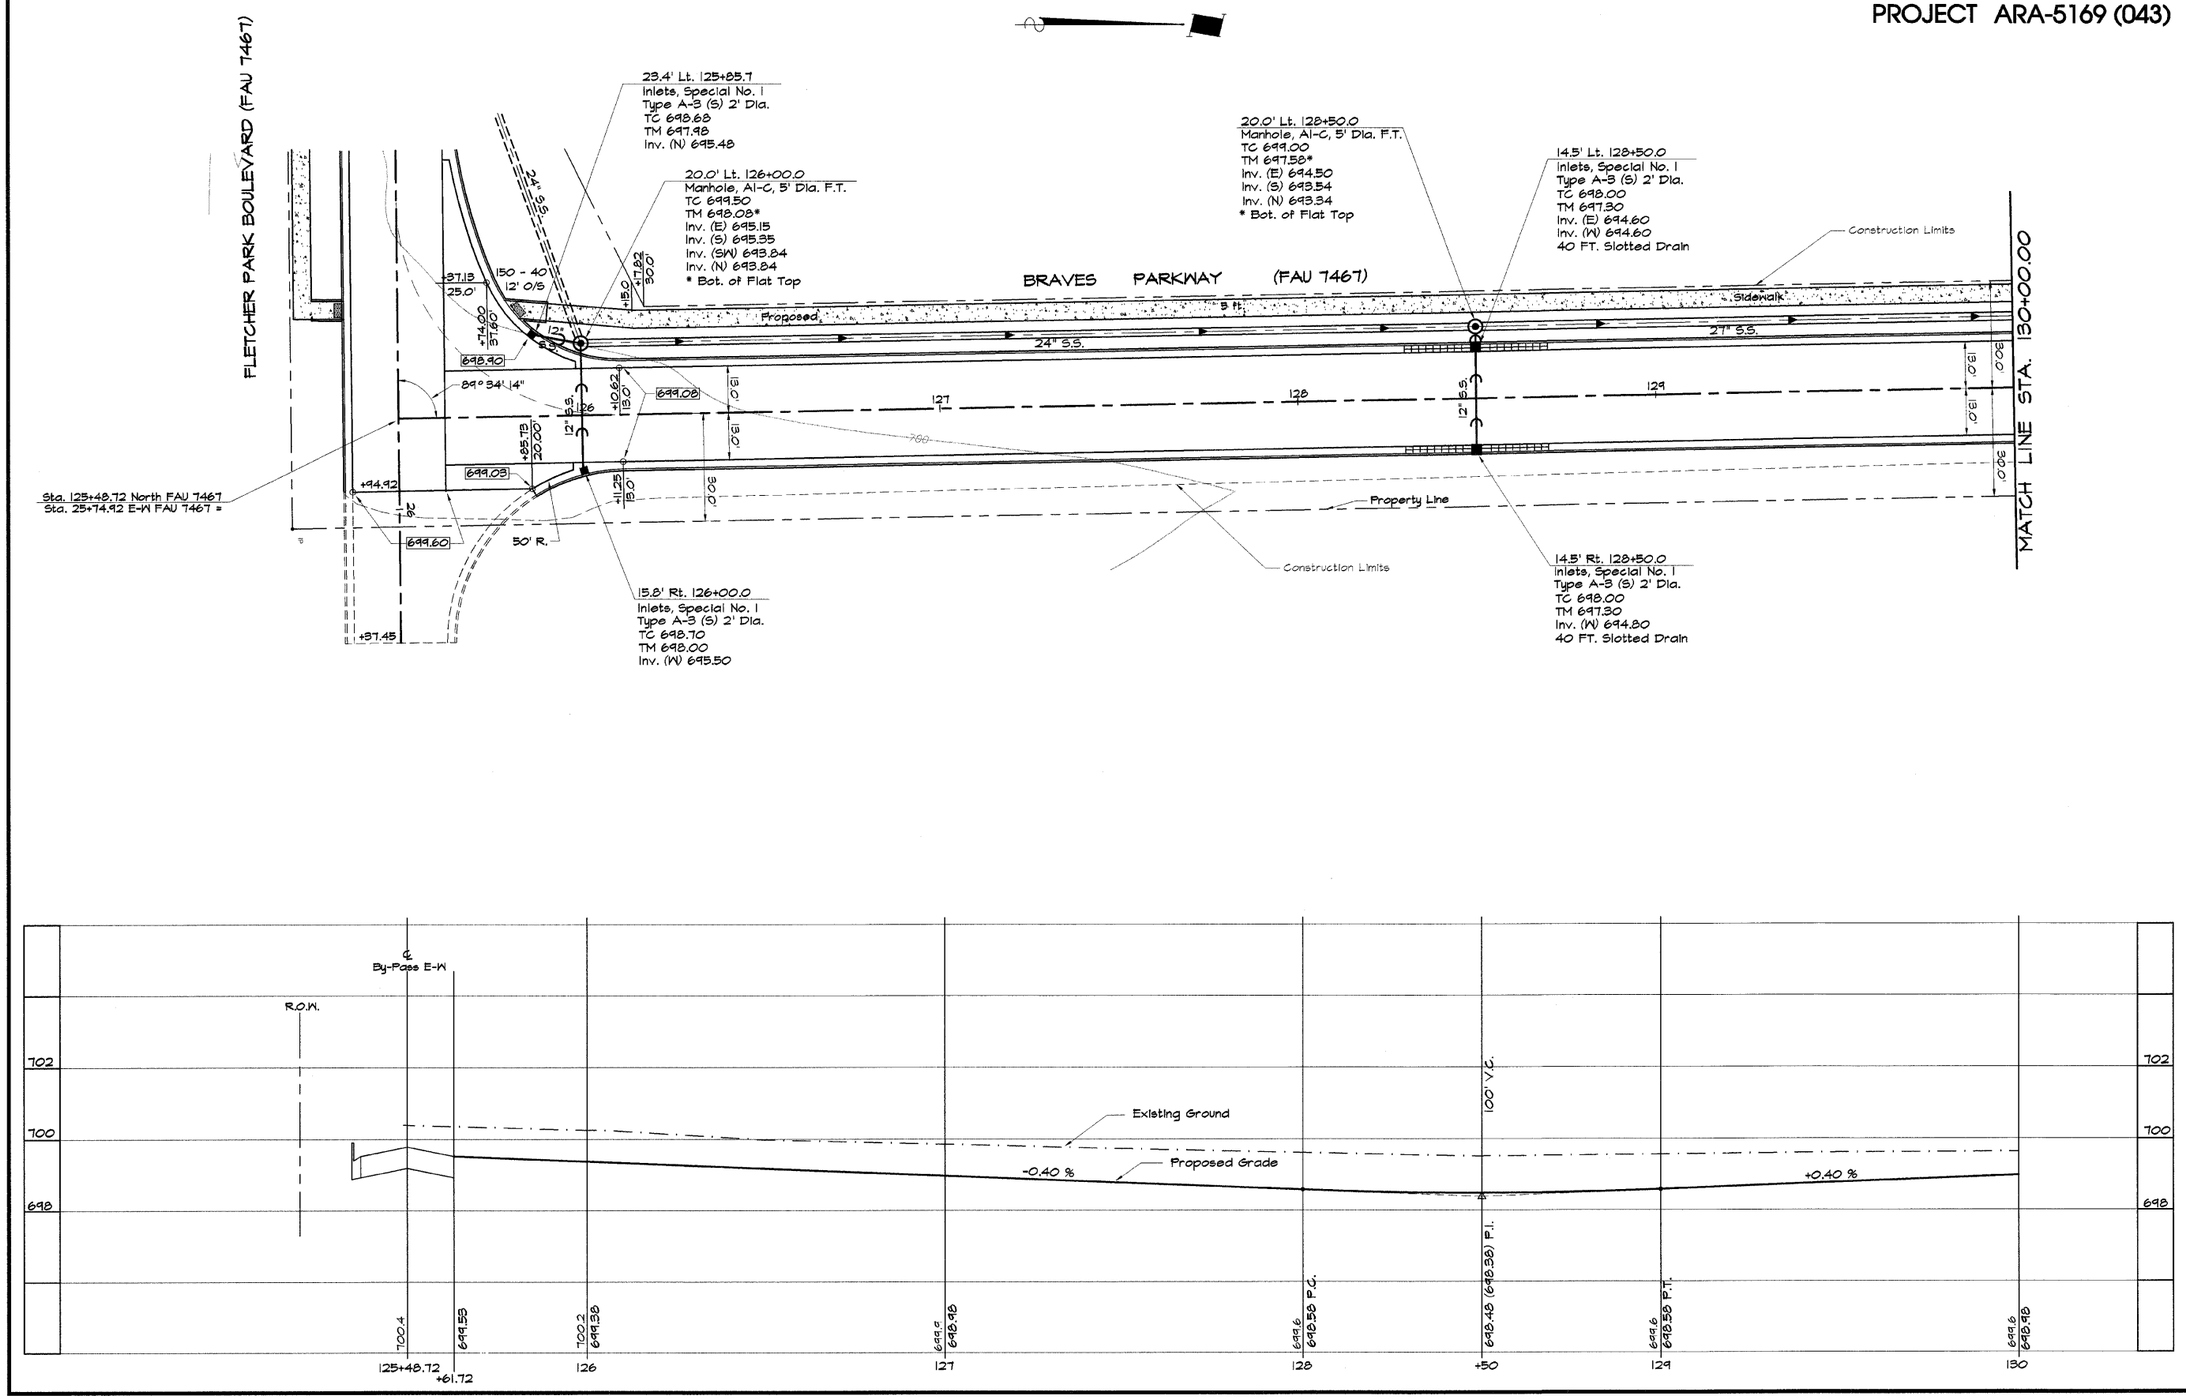

REVISIONS

NO.	BY	DATE
1	MHP	8-21-09

BAINBRIDGE GEE MILANSKI & ASSOCIATES, INC.
Consulting Engineers
1670 SOUTH TAYLORVILLE ROAD
DECATUR ILLINOIS
Illinois License 184-001255

DESIGNED	SCALE	DATE	JOB NO.
MHP	Hor. 1" = 20' Ver. 1" = 2'	July 2008	08-014H
DRAWN			
Les Jenkins			
FIELD BOOK			
122			

VILLAGE OF MT. ZION, ILLINOIS
FLETCHER PARK BOULEVARD / BRAVES PARKWAY

ROADWAY PLAN AND PROFILE
STATION 125+48.72 TO 130+00.00

PLAN
PROFILE HORIZONTAL
PROFILE VERTICAL

SHEET NO.
8
OF
36