CONTRACT NO. 97342

F.A. RTE.	SECTION	COUNTY	TOTAL SHEETS	SHEET NO.
9251	05-00207-00-PV	ST. CLAIR	89	27
STA. 90+00		TO STA. 96+00		
FED. ROAD DIST. NO.	ILLINOIS	FED. AID PROJECT		

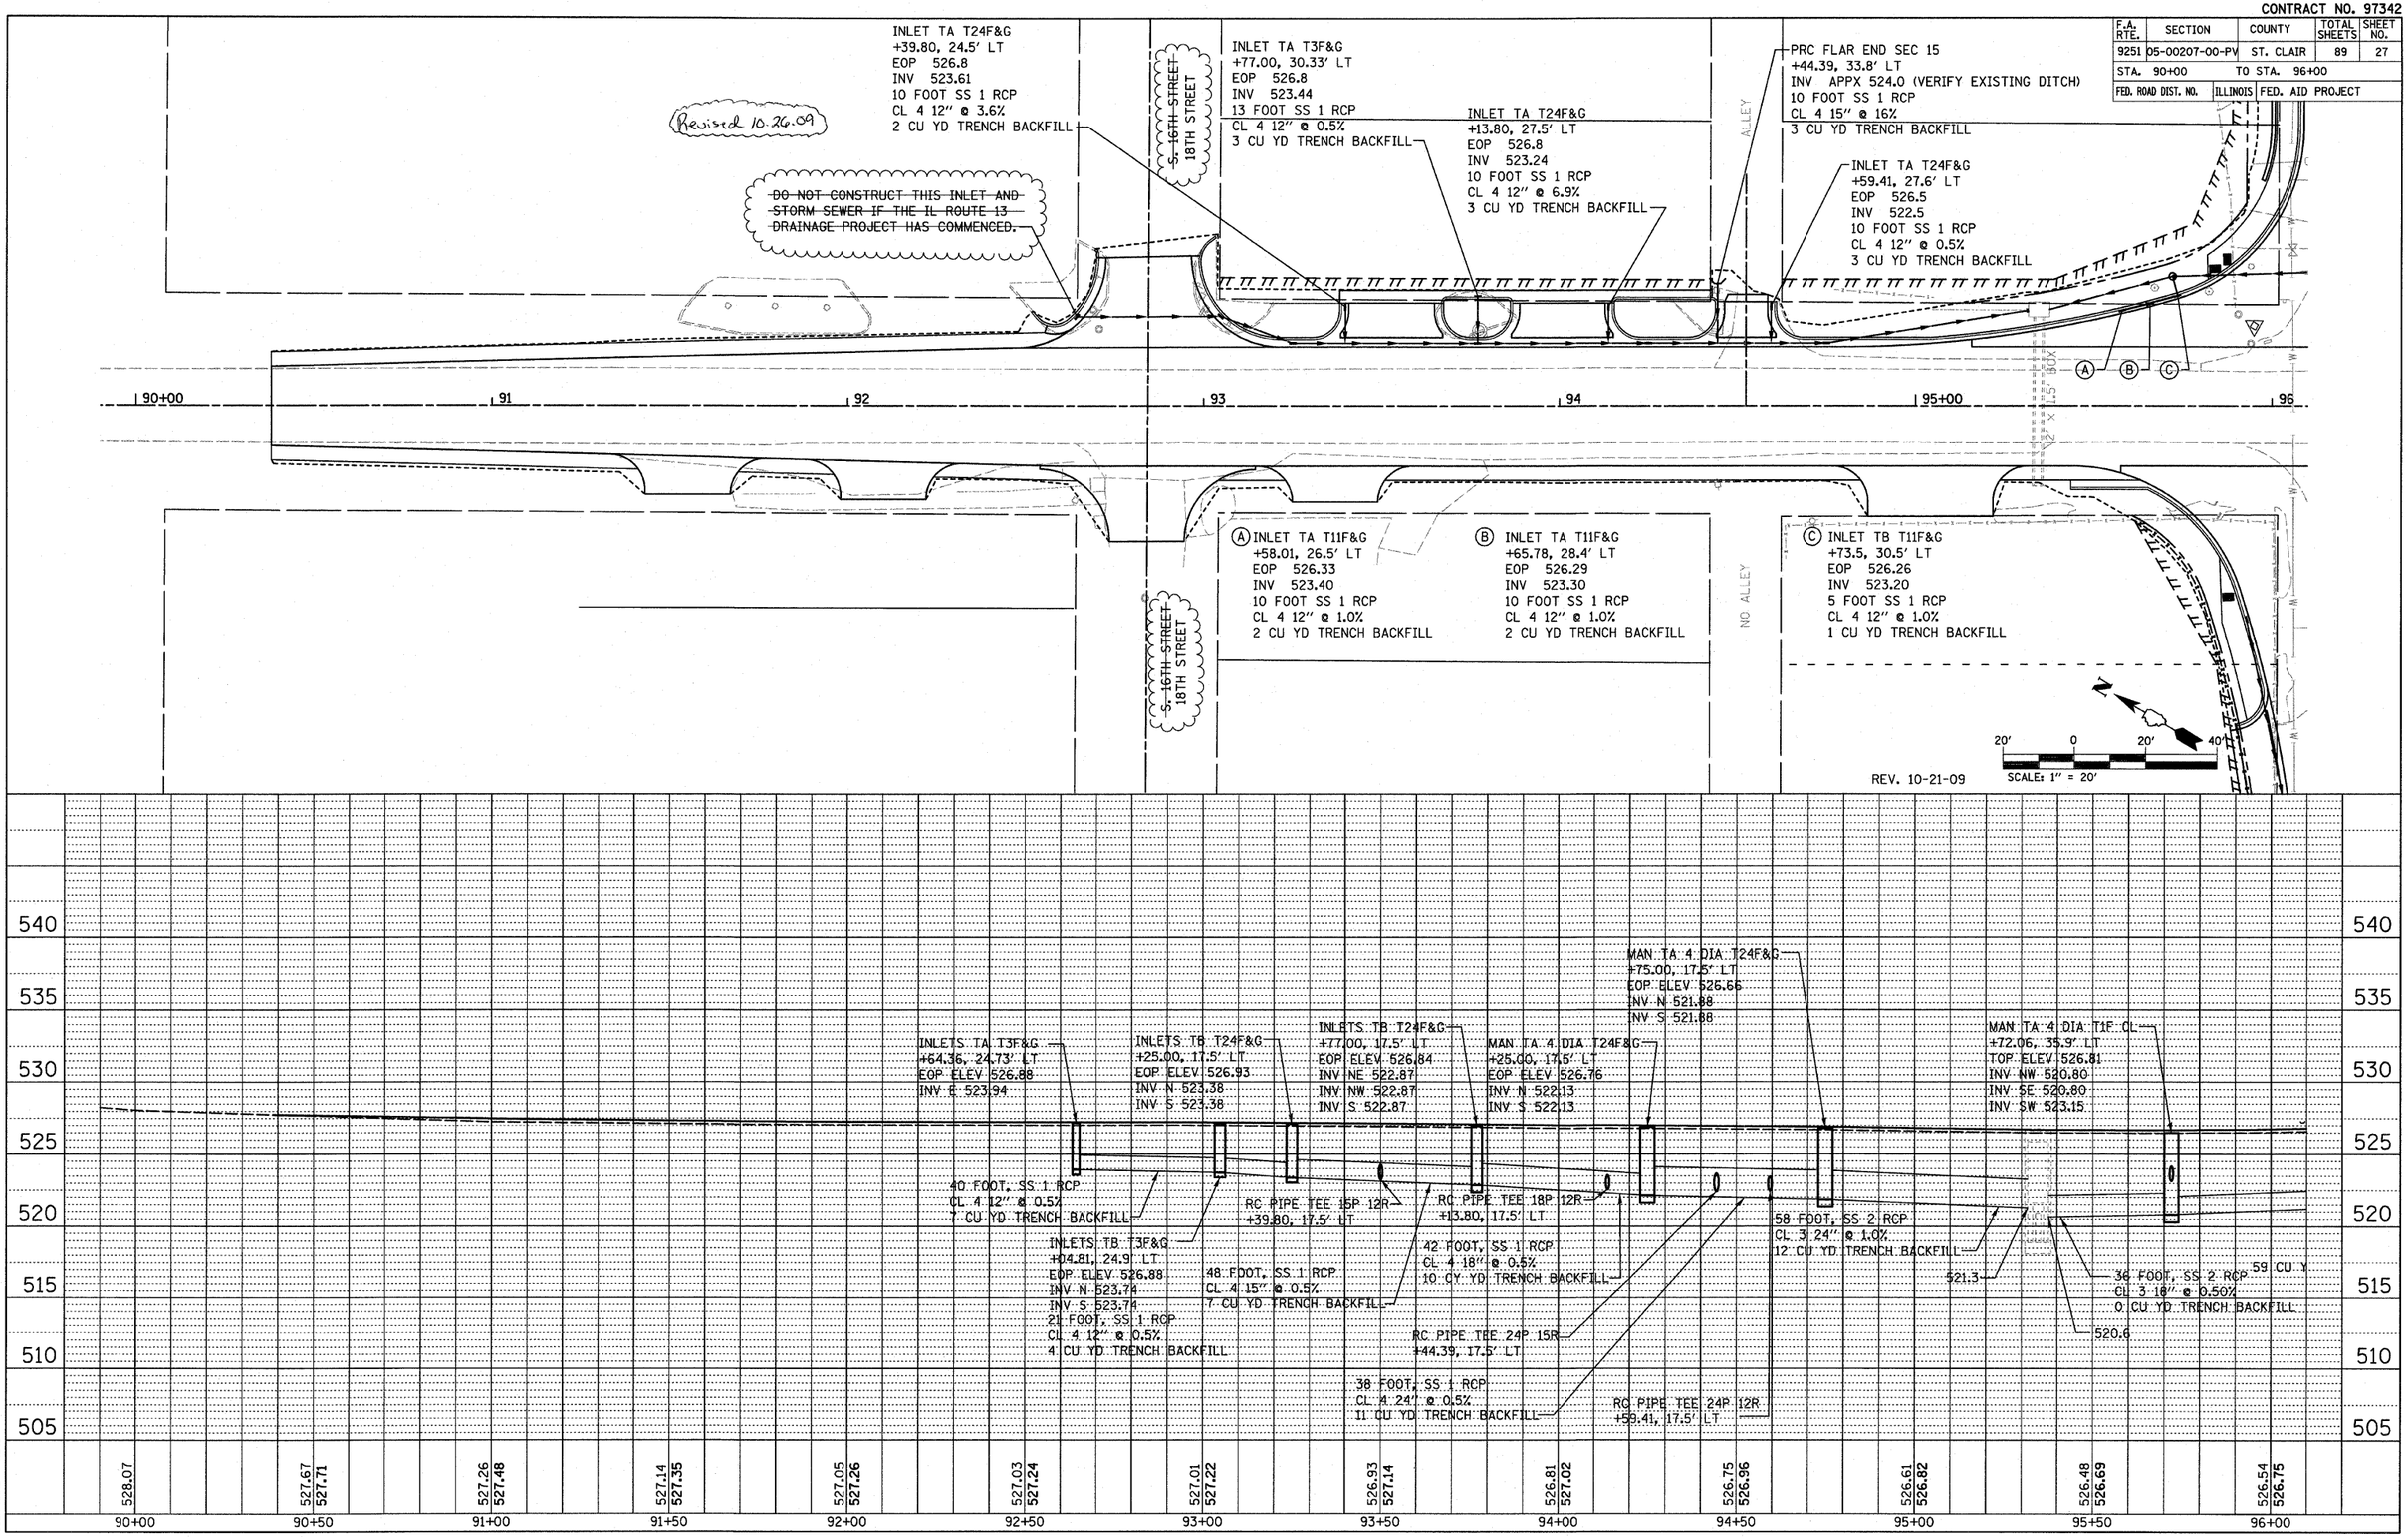

PLAN
NOTE BOOK NO.
SURVEYED
PLOTTED
ALIGNMENT CHECKED
RT. OF WAY CHECKED
CADD FILE NAME
BY
DATE

PROFILE
NOTE BOOK NO.
SURVEYED
PLOTTED
GRADES CHECKED
B.M. NOTED
STRUCTURE NOTATNS CHKD
BY
DATE

PLOT DATE = 10/21/2009
FILE NAME = H:\P\24042\MicrostationV8\planca2_SS.dgn
PLOT SCALE = 20.0000 ' / IN.
USER NAME = kate

STORM SEWER PLAN & PROFILE