CONTRACT NO. 97342

F.A. RTE.	SECTION	COUNTY	TOTAL SHEETS	SHEET NO.
9167	05-00207-00-PV	ST. CLAIR	89	24
STA. 62+00		TO STA. 66+00		
FED. ROAD DIST. NO.	ILLINOIS	FED. AID PROJECT		

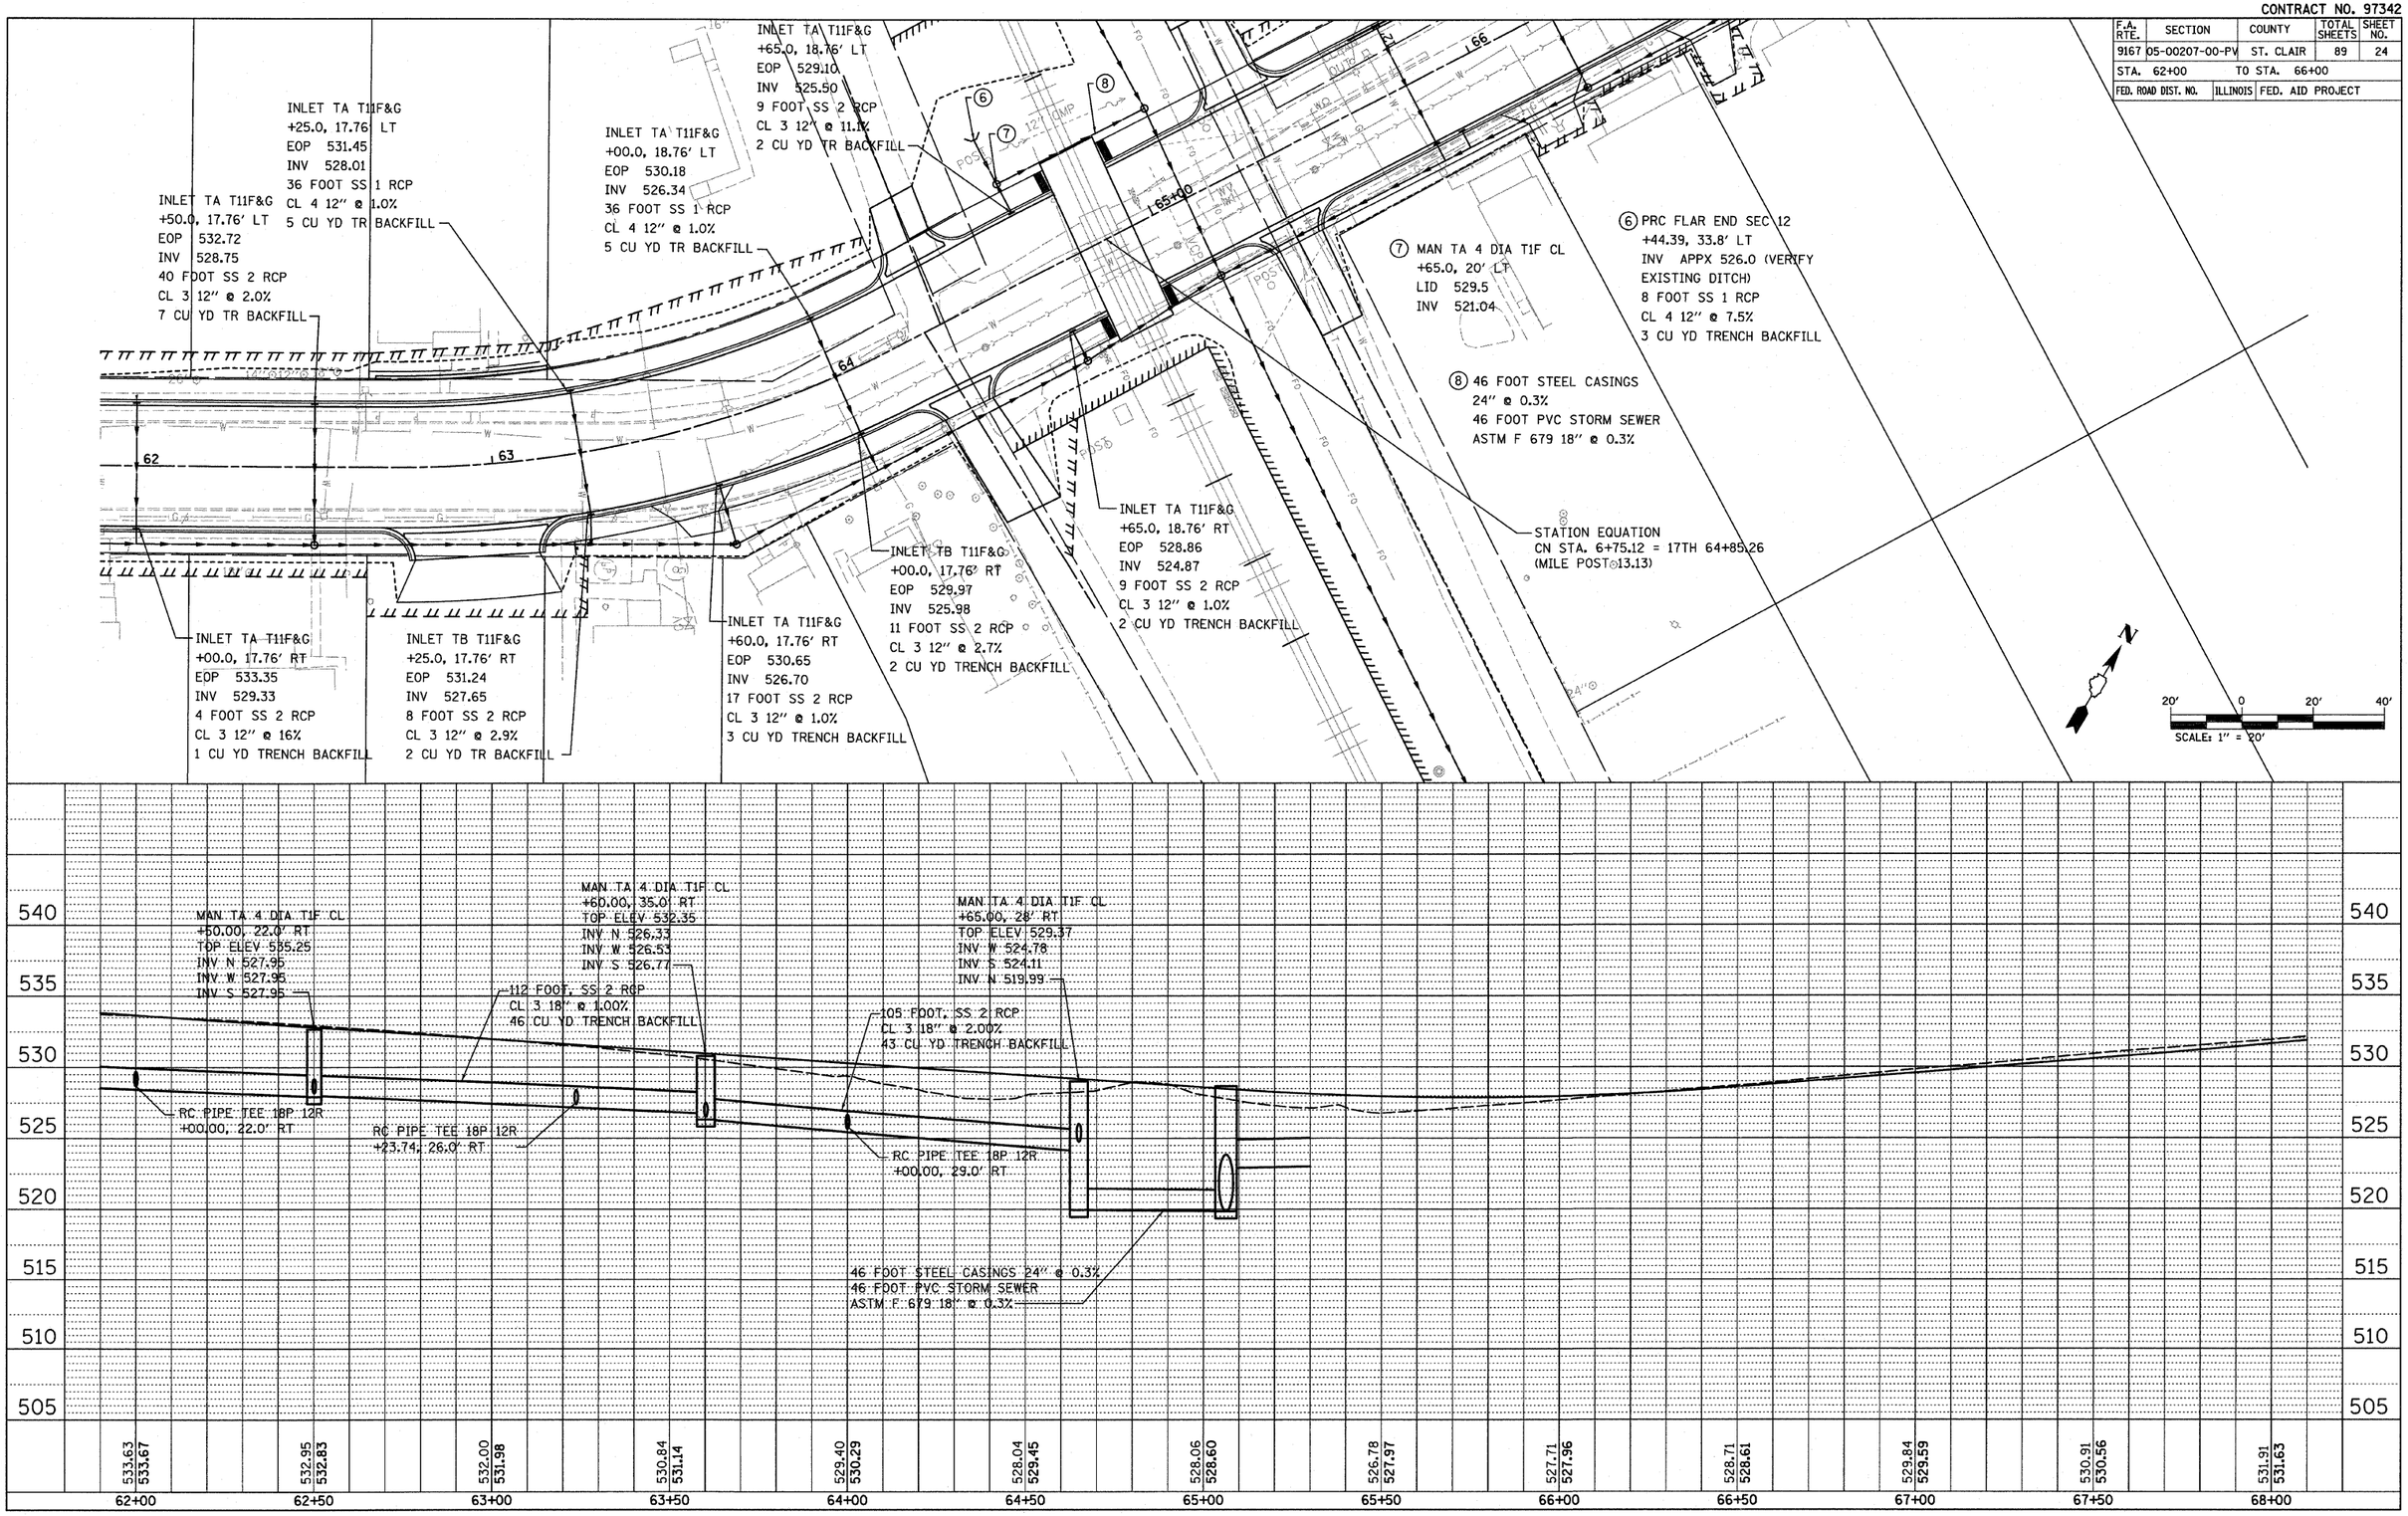

PLAN — SURVEYED / PLOTTED / ALIGNMENT CHECKED / GRADES CHECKED / S.U.E. PLOTTED / CADD FILE NAME / NOTE BOOK NO. / BY / DATE

PROFILE — SURVEYED / PLOTTED / GRADES CHECKED / R.O.W. STAKED / STRUCTURE NOTATNS CHKD / NOTE BOOK NO. / BY / DATE

PLOT DATE = 9/3/2009
FILE NAME = c:\projects\Microstation\9\plano02.SS.dgn
PLOT SCALE = 28.0000 ' / IN.
USER NAME = kate

STORM SEWER PLAN & PROFILE