CONTRACT NO. 97342

| F.A. RTE. | SECTION | COUNTY | TOTAL SHEETS | SHEET NO. |
|---|---|---|---|---|
| 9167 | 05-00207-00-PV | ST. CLAIR | 89 | 50 |
| STA. 52+00.00 | | TO STA. 52+84.18 | | |
| FED. ROAD DIST. NO. | ILLINOIS | FED. AID PROJECT | | |

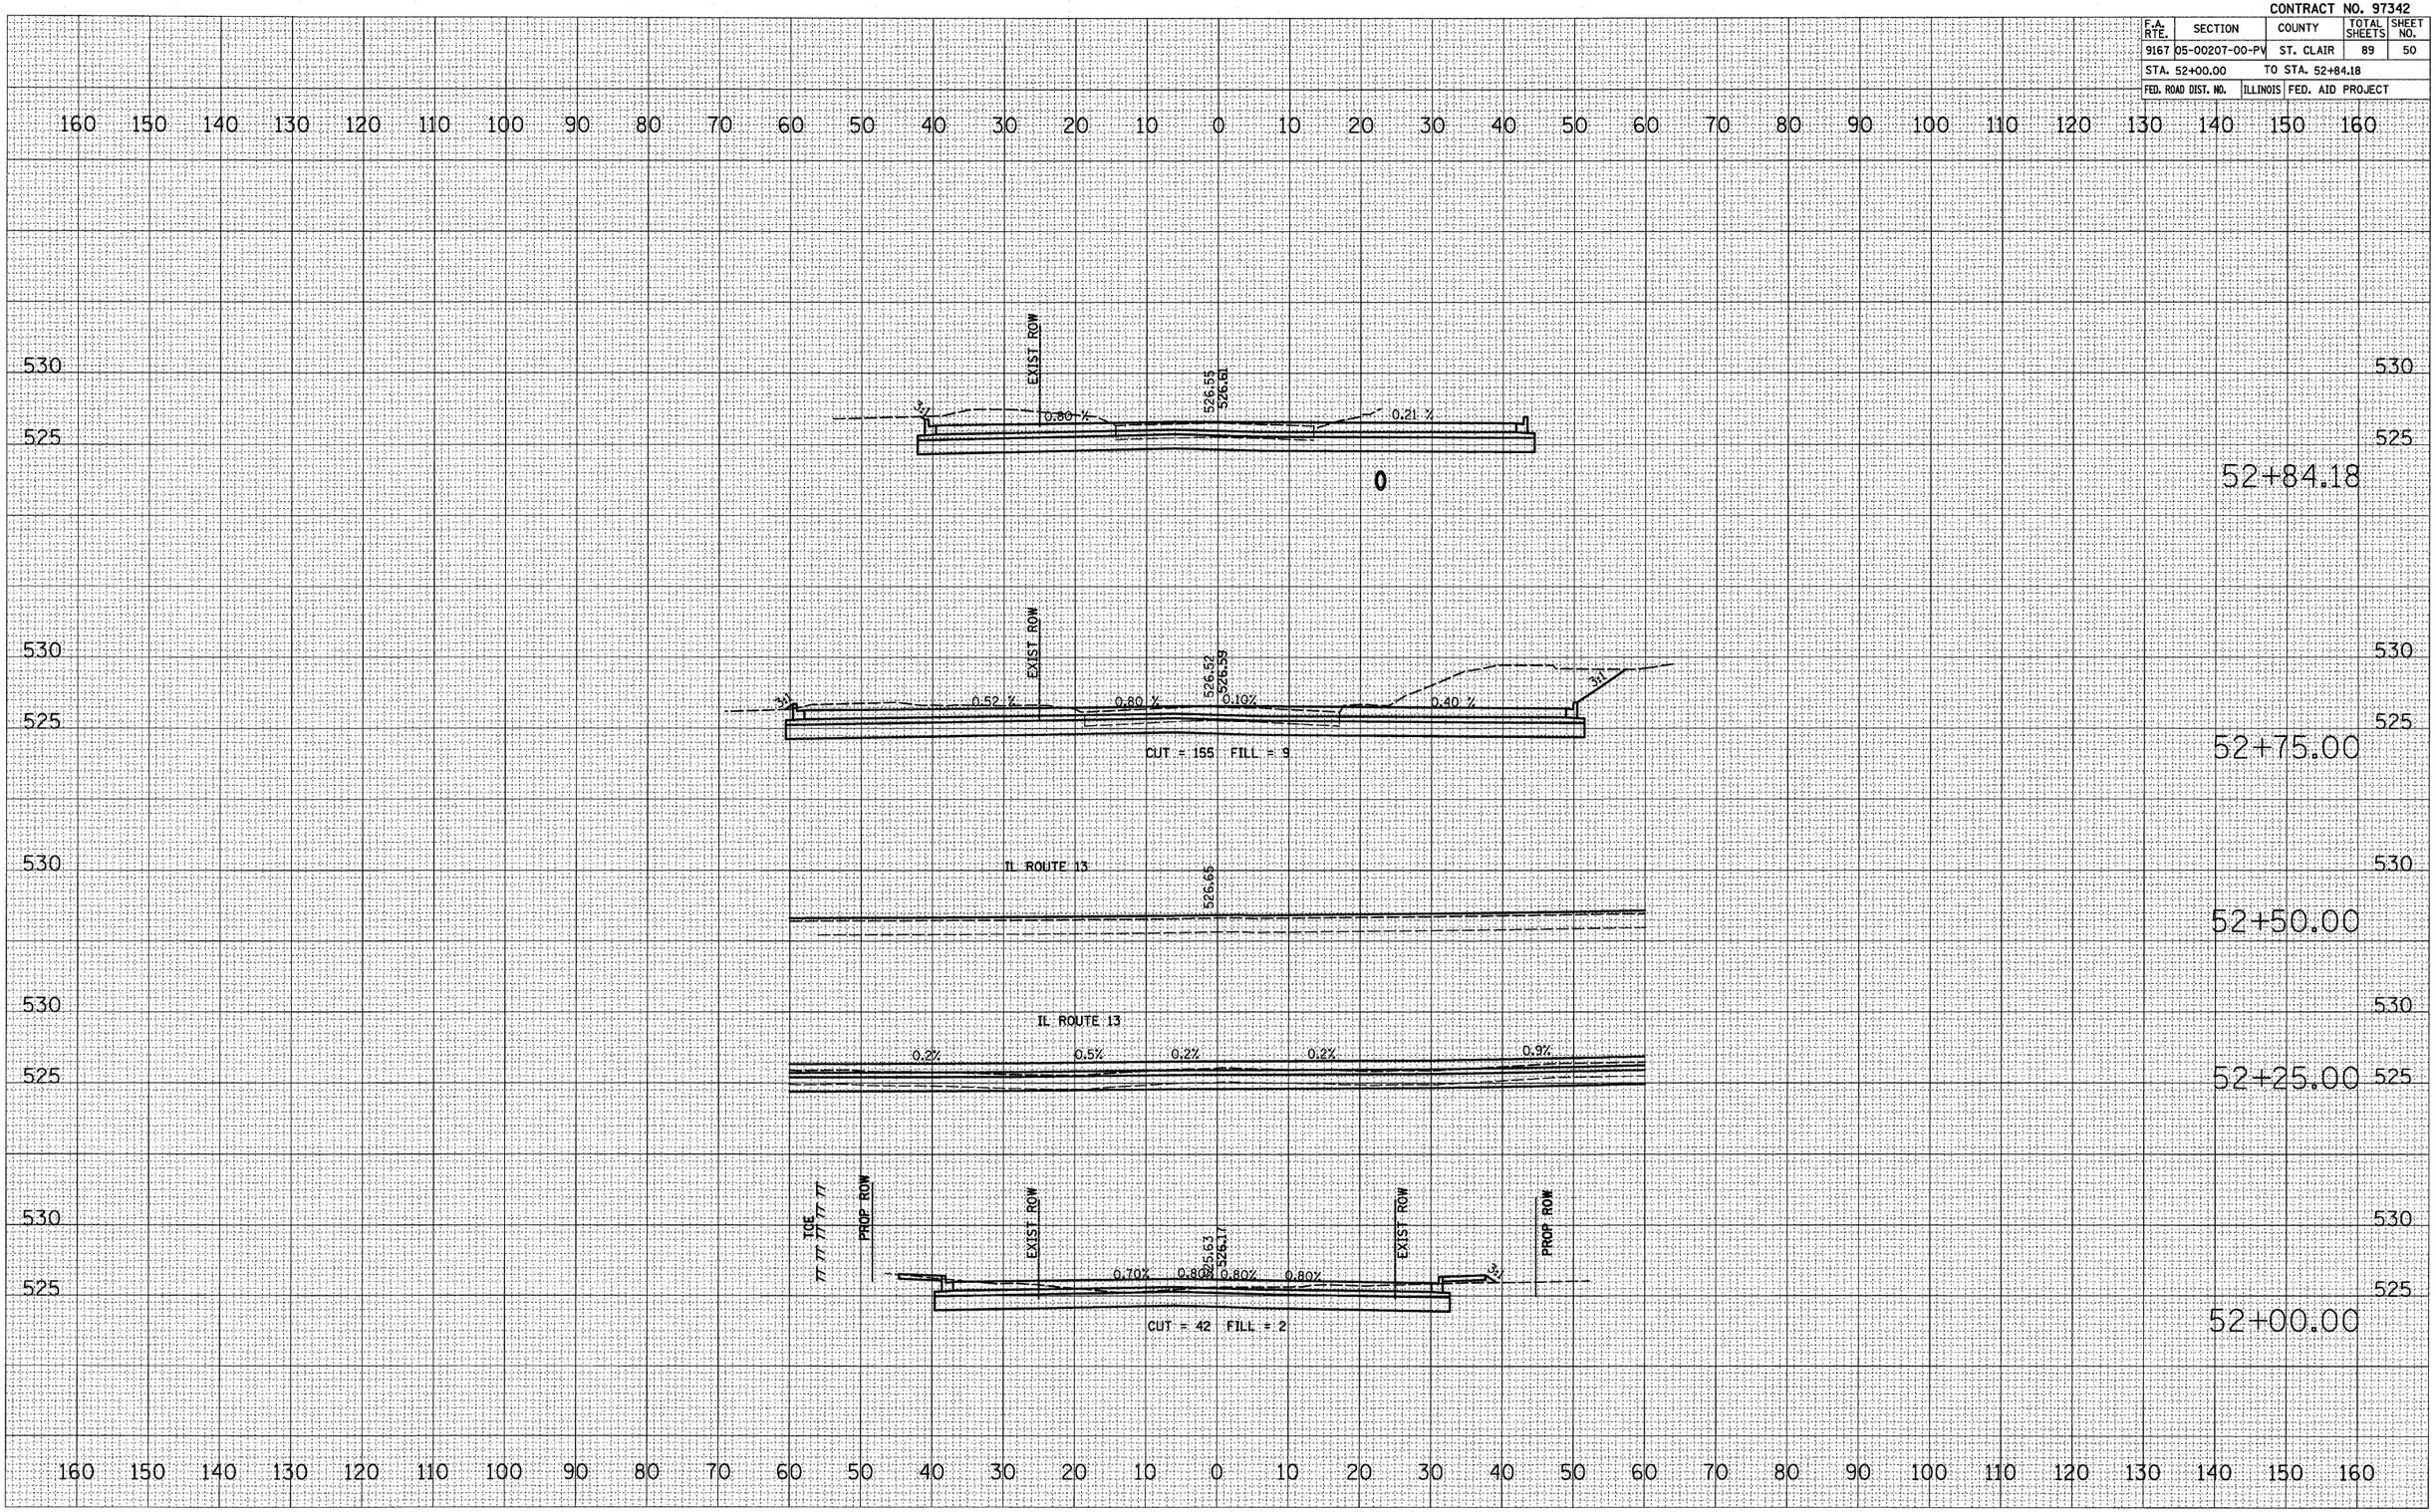


FINAL SURVEY | NOTE BOOK NO. | SURVEYED | PLOTTED | TEMPLATE | AREAS | AREAS CHECKED | BY | DATE

ORIGINAL SURVEY | NOTE BOOK NO. | SURVEYED | PLOTTED | TEMPLATE | AREAS | AREAS CHECKED | BY | DATE

PLOT DATE = 9/2/2009
FILE NAME = H:\P\24042\Microstation\V8\xsht_17.dgn
PLOT SCALE = 10.0000 ' / IN.
USER NAME = kate

# S 17TH STREET CROSS SECTIONS