CONTRACT NO. 97342

F.A. RTE.	SECTION	COUNTY	TOTAL SHEETS	SHEET NO.
9167	05-00207-00-PV	ST. CLAIR	89	59
STA. 58+25.00		TO STA. 58+75.00		
FED. ROAD DIST. NO.	ILLINOIS	FED. AID PROJECT		

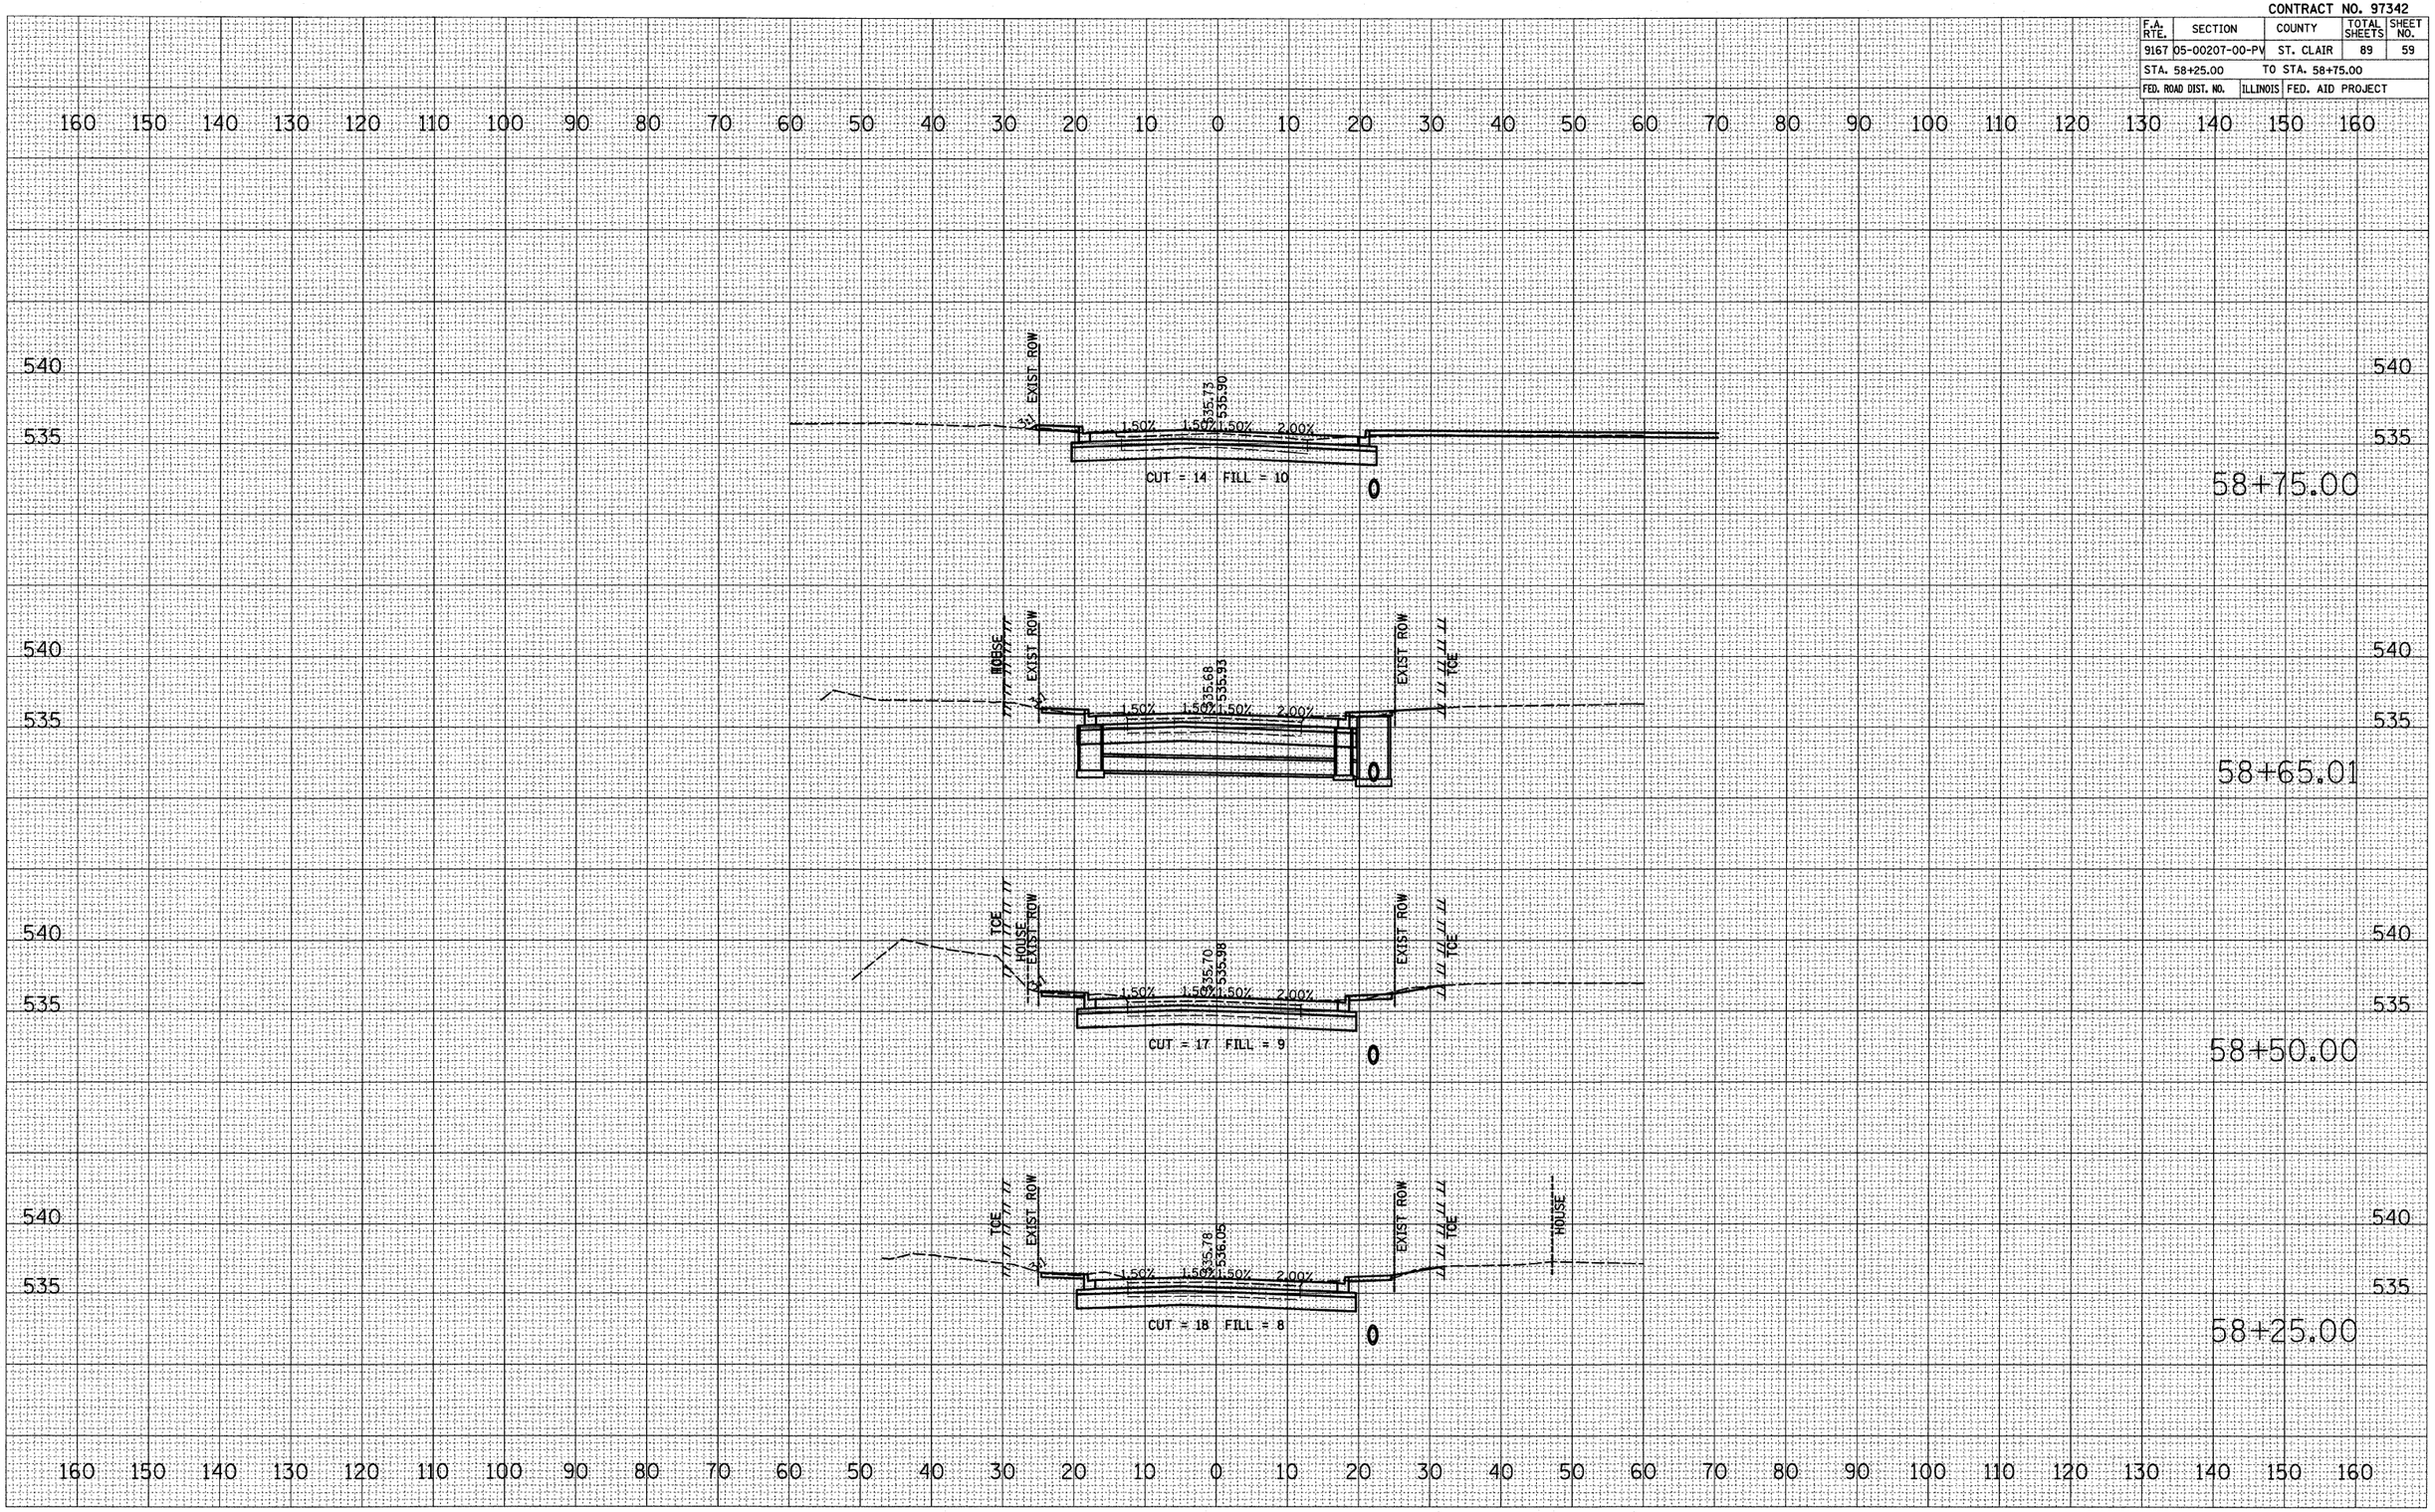

FINAL SURVEY		BY	DATE
NOTE BOOK	SURVEYED		
NO.	PLOTTED		
	TEMPLATE		
	AREAS		
	AREAS CHECKED		

ORIGINAL SURVEY		BY	DATE
NOTE BOOK	SURVEYED		
NO.	PLOTTED		
	TEMPLATE		
	AREAS		
	AREAS CHECKED		

PLOT DATE = 9/2/2009
FILE NAME = H:\P\24042\Microstation\98\xsht_17th_design
PLOT SCALE = 10.0000 ' / IN.
USER NAME = kate

S 17TH STREET CROSS SECTIONS