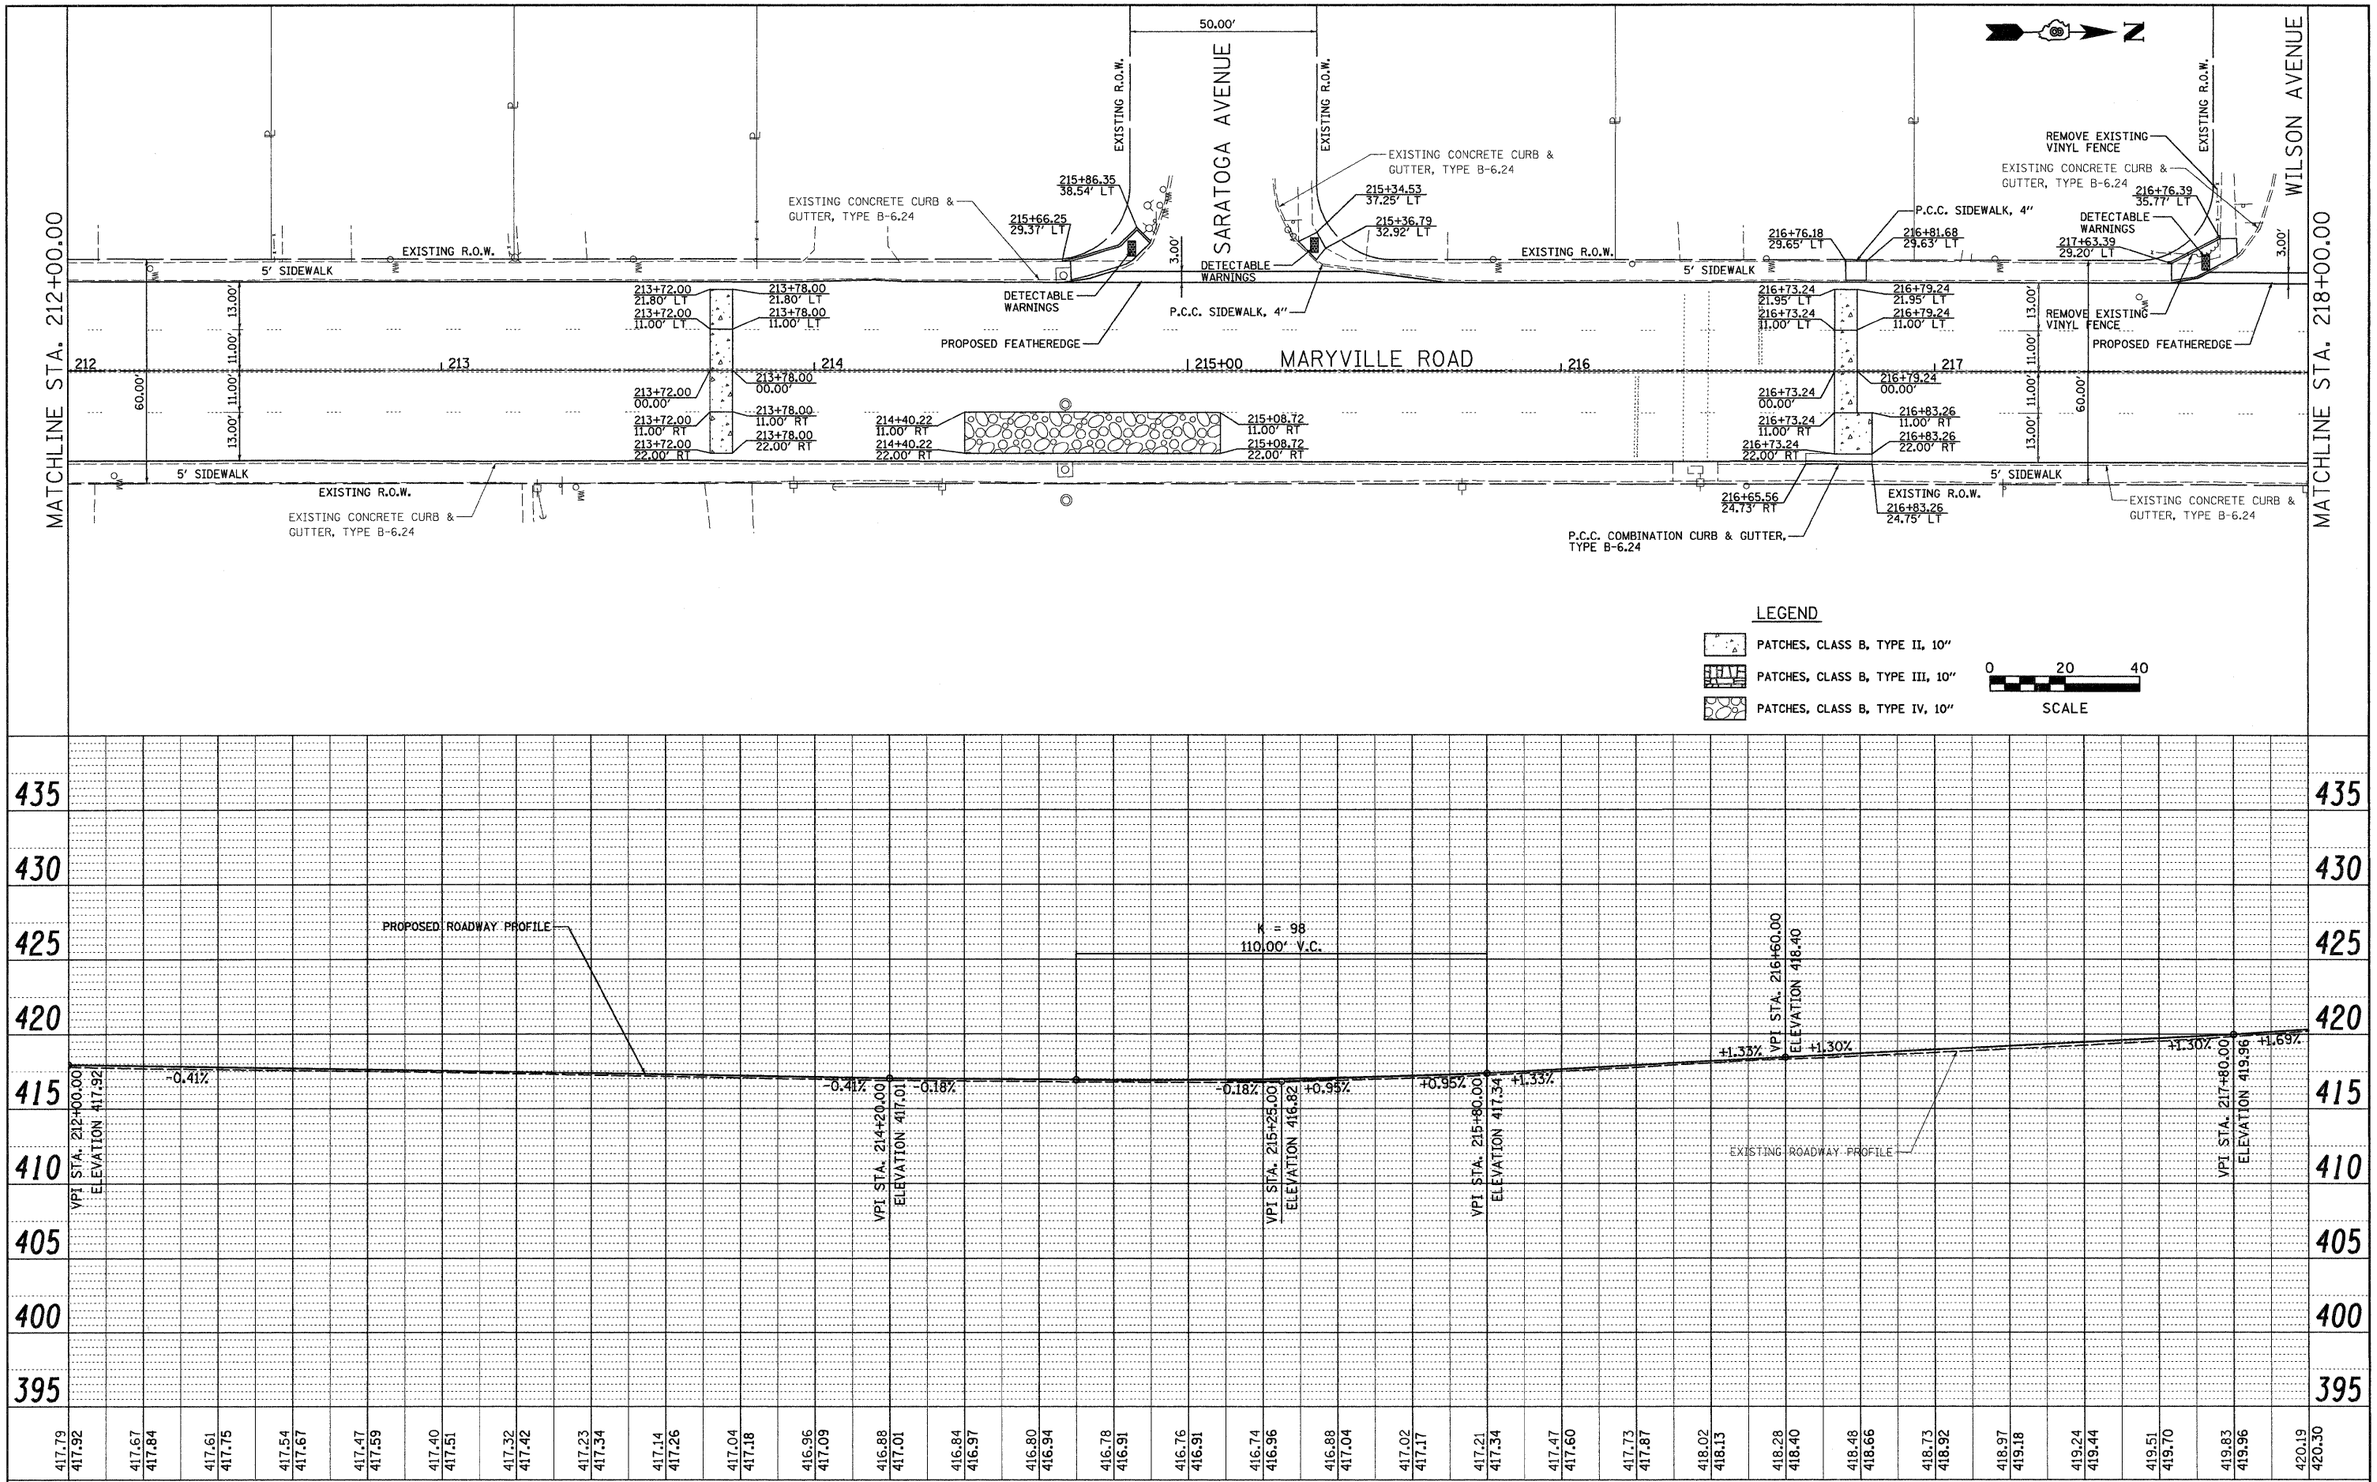

FILE NAME = $FILEL$	USER NAME = Ike	DESIGNED - BFK	REVISED -
		DRAWN - JDH	REVISED -
	PLOT SCALE = $SCALE$	CHECKED - BFK	REVISED -
	PLOT DATE = 9/4/2009	DATE - 4/8/09	REVISED -

CITY OF GRANITE CITY
MARYVILLE ROAD

PLAN AND PROFILE

SCALE: 1" = 20' | SHEET NO. 3 OF 5 SHEETS | STA. 212+00.00 TO STA. 218+00.00

F.A.U. RTE.	SECTION	COUNTY	TOTAL SHEETS	SHEET NO.
9080	09-00190-00-RS	MADISON	20	14

CONTRACT NO. 97401

FED. ROAD DIST. NO. | ILLINOIS | FED. AID PROJECT