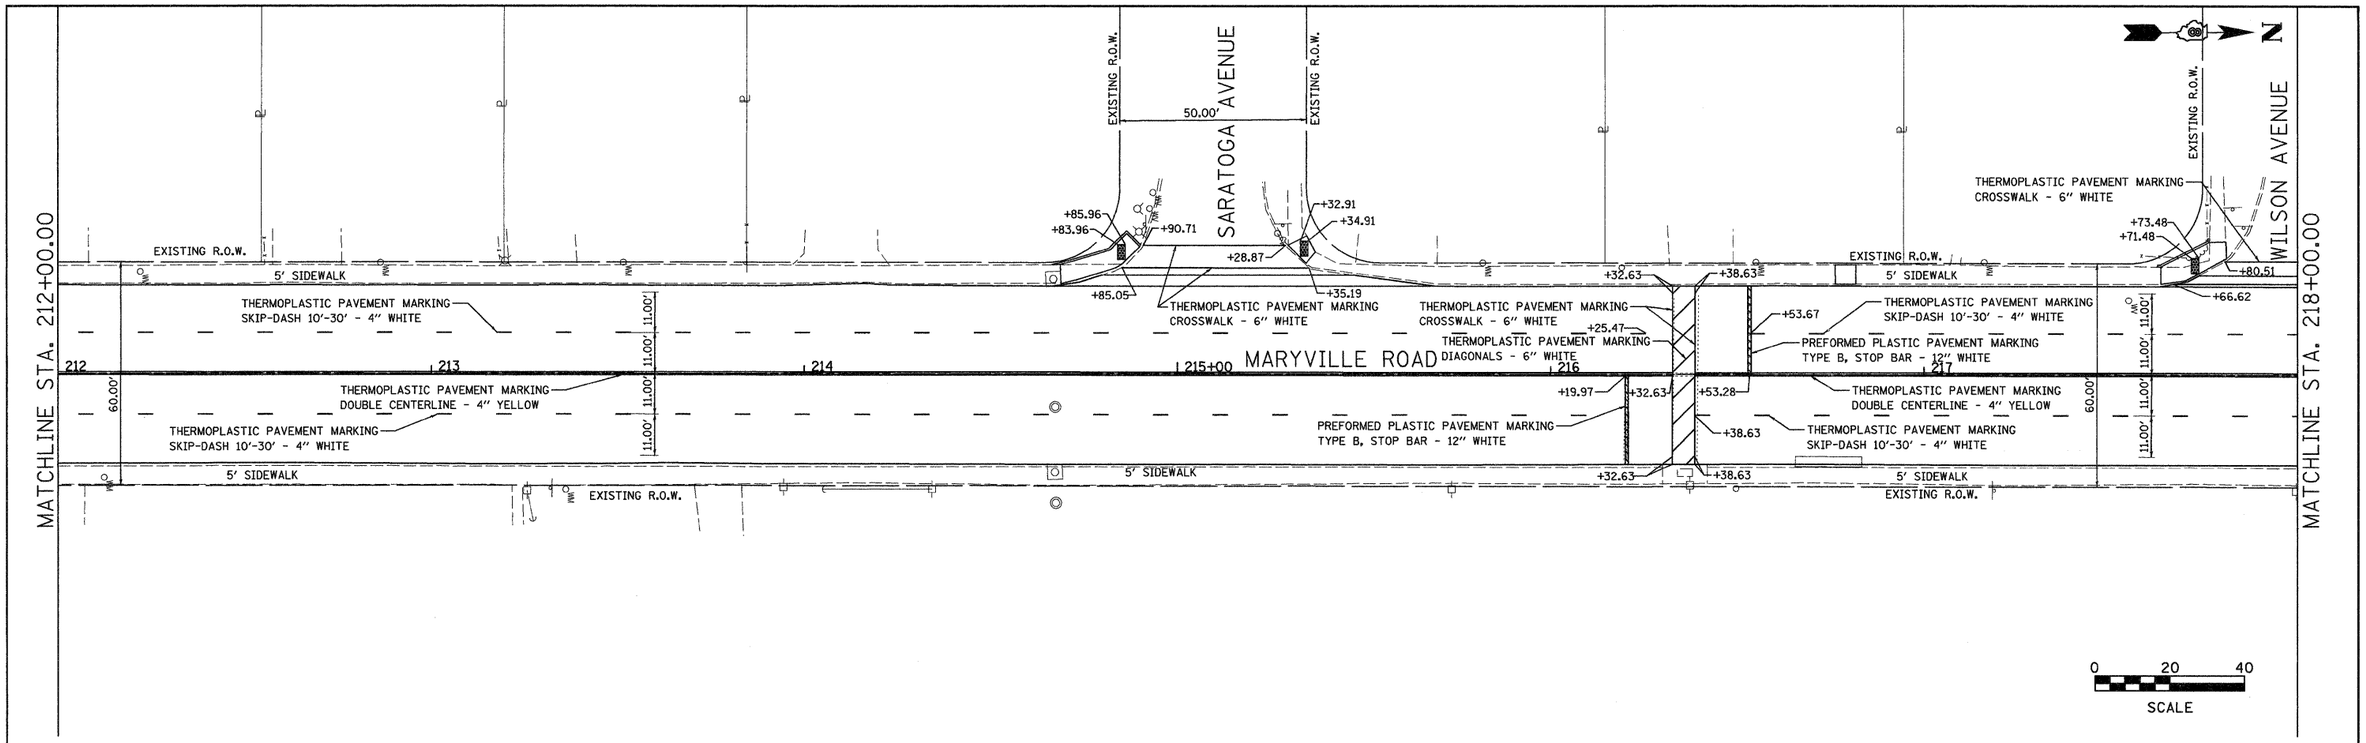

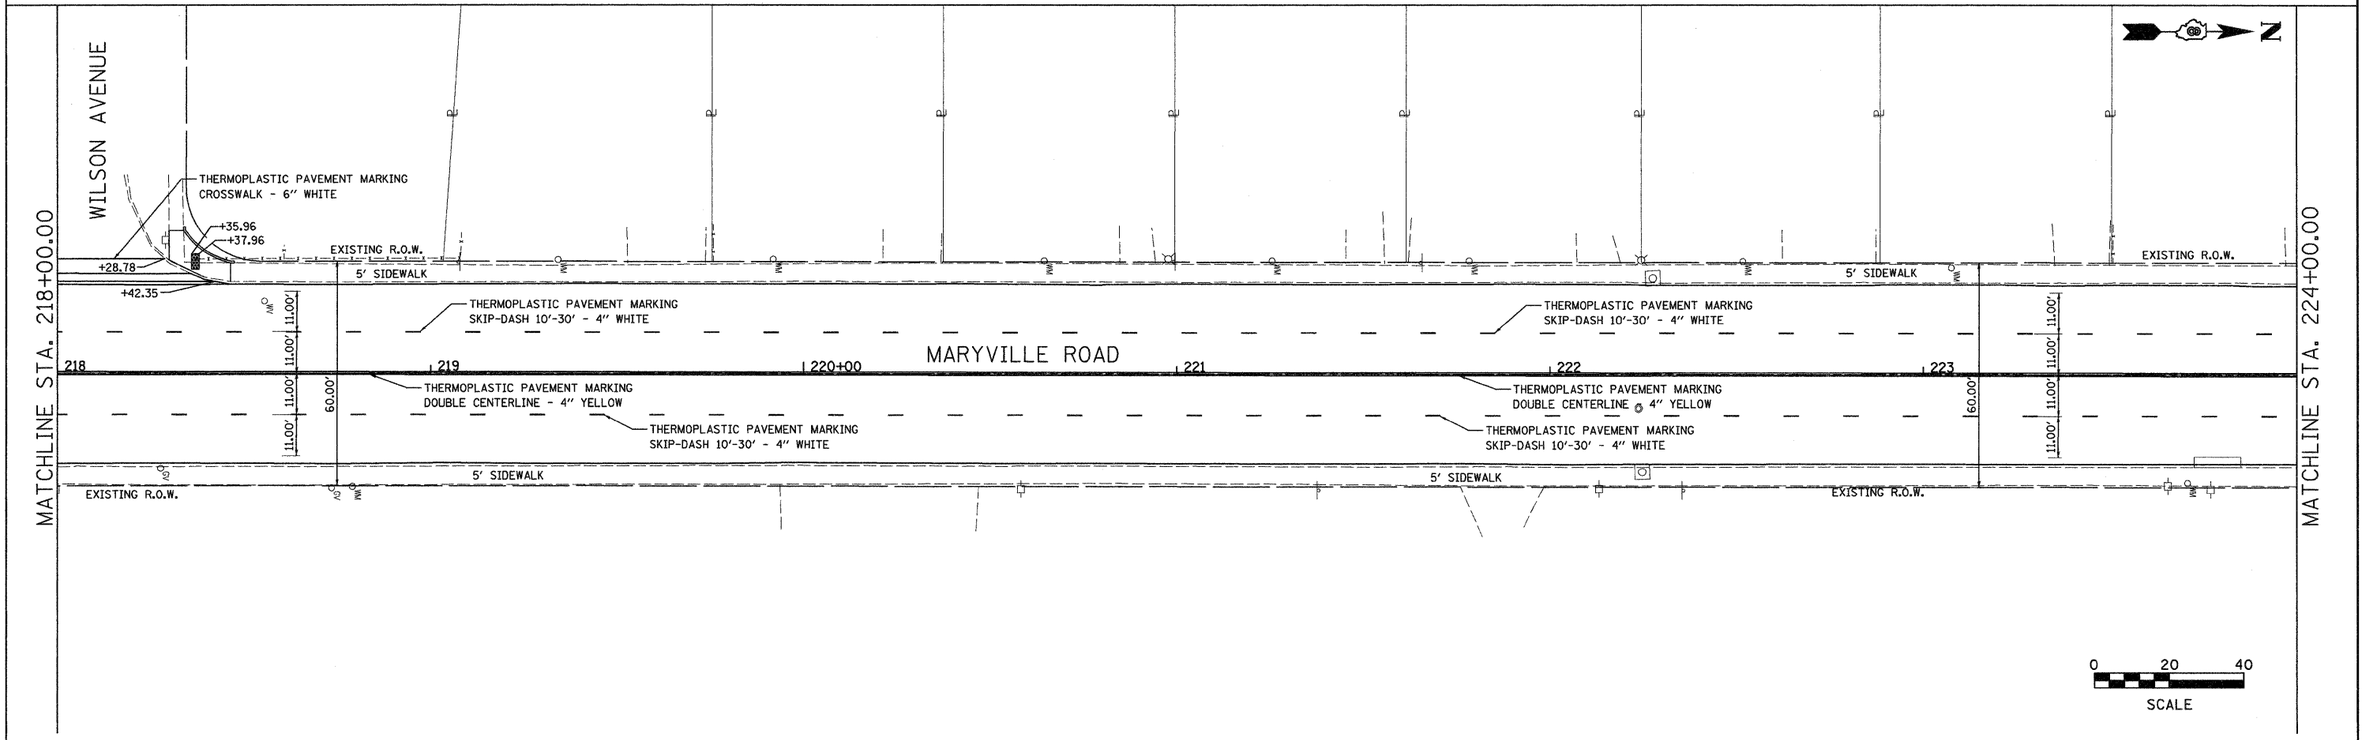

FILE NAME = $FILEL$	USER NAME = ike	DESIGNED - BFK	REVISED -
		DRAWN - DDN	REVISED -
	PLOT SCALE = $SCALE$	CHECKED - BFK	REVISED -
	PLOT DATE = 9/3/2009	DATE - 4/22/09	REVISED -

CITY OF GRANITE CITY
MARYVILLE ROAD

PAVEMENT MARKINGS

SCALE: 1"=20' | SHEET NO. 2 OF 3 SHEETS | STA. 212+00.00 TO STA. 224+00.00

F.A.U. RTE.	SECTION	COUNTY	TOTAL SHEETS	SHEET NO.
9080	09-00190-00-RS	MADISON	20	18
		CONTRACT NO. 97401		
FED. ROAD DIST. NO.	ILLINOIS	FED. AID PROJECT		