11-06-2026 LETTING ITEM 053

F.A. RTE.	SECTION	COUNTY	TOTAL SHEETS	SHEET NO.
VAR.	D2 BC 2027-03	VARIOUS	17	1
	ILLINOIS	CONTRACT NO. 64V96		

STATE OF ILLINOIS
DEPARTMENT OF TRANSPORTATION


D-92-219-26

FOR INDEX OF SHEETS, SEE SHEET NO. 2
FOR STATE STANDARDS, SEE SHEET NO. 2


PROPOSED
HIGHWAY PLANS

VARIOUS ROUTES
SECTION D2 BC 2027–03
PROJECT:
TYPE of IMPROVEMENT: BRIDGE WASHING
CARROLL, ROCK ISLAND & WHITESIDE COUNTIES


C–92–134–26

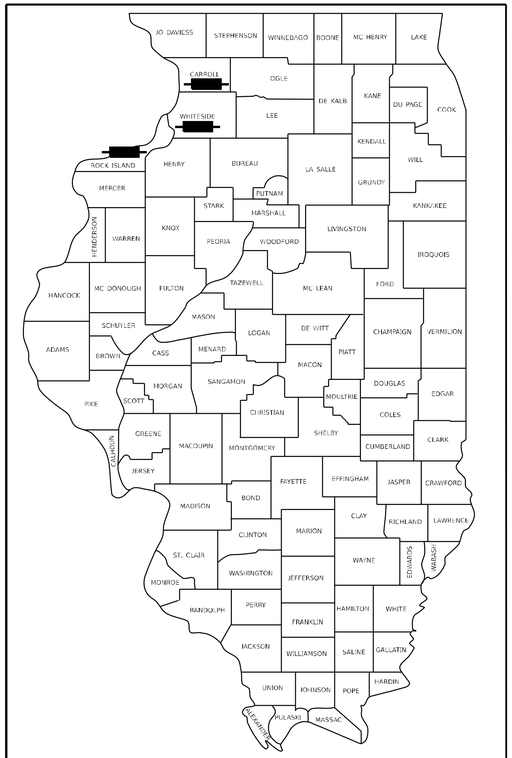

LOCATION OF SECTION INDICATED THUS: –

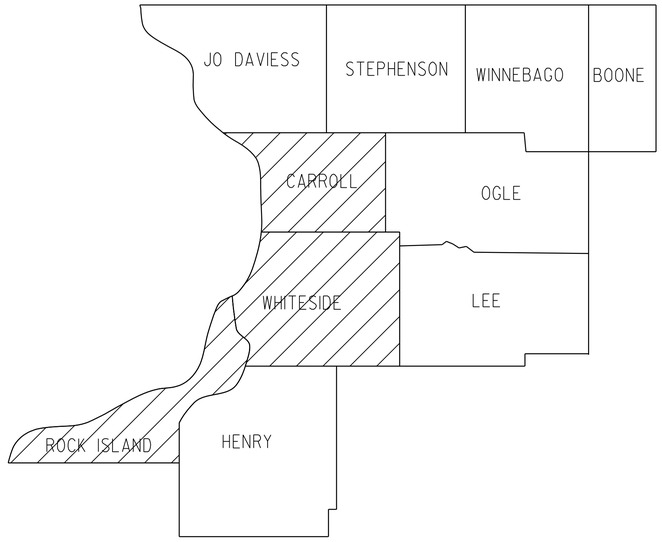

LOCATION OF SECTION INDICATED THUS: –

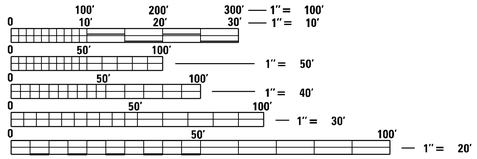

FULL SIZE PLANS HAVE BEEN PREPARED USING STANDARD ENGINEERING SCALES. REDUCED SIZED PLANS WILL NOT CONFORM TO STANDARD SCALES. IN MAKING MEASUREMENTS ON REDUCED PLANS, THE ABOVE SCALES MAY BE USED.

J.U.L.I.E.
JOINT UTILITY LOCATION INFORMATION FOR EXCAVATION
1–800–892–0123
OR 811

PROJECT ENGINEER: DAVID DOSS (815) 284–5416
PROJECT MANAGER: DERRICK LOPEZ (815) 284–5398

CONTRACT NO. 64V96

STATE OF ILLINOIS
DEPARTMENT OF TRANSPORTATION

SUBMITTED August 4 20 26

Shiba Thompson
REGIONAL ENGINEER

October 2 20 26

ENGINEER OF DESIGN AND ENVIRONMENT

October 2 20 26

DIRECTOR OF HIGHWAYS PROJECT IMPLEMENTATION

PRINTED BY THE AUTHORITY
OF THE STATE OF ILLINOIS

INDEX OF SHEETS

1 COVER SHEET
2 INDEX OF SHEETS & STATE STANDARDS
3 SUMMARY OF QUANTITIES
4 SCHEDULE OF QUNATITIES
5 LOCATION MAP CARROLL COUNTY
6 LOCATION MAP ROCK ISLAND COUNTY
7 LOCATION MAP WHITESIDE COUNTY
8–16 US 30 (SN 098–6003) DETOUR PLANS
17 DISTRICT STANDARD 40.1

STATE STANDARDS

701006–05 OFF–ROAD OPERATIONS, 2L, 2W, 15'(4.5m) TO 24" (600mm) FROM PAVEMENT EDGE
701101–05 OFF–ROAD OPERATIONS, MULTILANE, 15'(4.5m) TO 24"(600mm) FROM PAVEMENT EDGE
701201–05 LANE CLOSURE, 2, 2W, DAY ONLY, FOR SPEEDS ≥ 45 MPH
701206–05 LANE CLOSURE, 2L, 2W, NIGHT ONLY, FOR SPEEDS, ≥ 45 MPH
701411–09 LANE CLOSURE, MULTILANE, AT ENTRANCE OR EXIT RAMP FOR SPEEDS ≥ 45 MPH
701601–09 URBAN LANE CLOSURE, MULTILANE, 1W OR 2W WITH NONTRAVERSABLE MEDIAN
701901–11 TRAFFIC CONTROL DEVICES
720011–01 METAL POSTS FOR SIGNS, MARKERS AND DELINEATORS
728001–01 TELESCOPING STEEL SIGN SUPPORT
729001–01 APPLICATIONS OF TYPES A & B METAL POSTS (FOR SIGNS & MARKERS)

MODEL: Default
FILE NAME: pw://idot-pw.bentley.com:PWIDOT/Documents/IDOT O ces/District 2/ORD Projects/Operations/Bridge Section/Bridge Washing Contracts/2027/November Letting/64V96 Bridge Washing over Mississippi River (3)/CADD/64V96-sht-cover.dgn

USER NAME = David.Doss	DESIGNED -	REVISED -	STATE OF ILLINOIS DEPARTMENT OF TRANSPORTATION
	DRAWN -	REVISED -	
PLOT SCALE = $SCALE$	CHECKED -	REVISED -	
PLOT DATE = 5/19/2026	DATE -	REVISED -	

INDEX OF SHEETS &
STATE STANDARDS

SCALE: | SHEET OF SHEETS | STA. | TO STA.

F.A. RTE.	SECTION	COUNTY	TOTAL SHEETS	SHEET NO.
VAR.	D2 BC 2027-03	VARIOUS	17	2
		CONTRACT NO. 64V96		
	ILLINOIS FED. AID PROJECT			

SUMMARY OF QUANTITIES

Paycode	Description	Units	CARROLL COUNTY SN 008-0052 RURAL ILLINOIS 100% STATE 0047	CARROLL COUNTY SN 008-0052 RURAL IOWA 100% STATE 0047	ROCK ISLAND COUNTY SN 081-9905 URBAN ILLINOIS 100% STATE 0047	ROCK ISLAND COUNTY SN 081-9905 URBAN IOWA 100% STATE 0047	WHITESIDE COUNTY SN 098-6003 URBAN ILLINOIS 100% STATE 0047	WHITESIDE COUNTY SN 098-6003 URBAN IOWA 100% STATE 0047	Total
59200101	BRIDGE WASHING NO. 1	EACH	0.50	0.50					1
59200102	BRIDGE WASHING NO. 2	EACH			0.50	0.50			1
59200103	BRIDGE WASHING NO. 3	EACH					0.50	0.50	1
67100100	MOBILIZATION	L SUM	0.33		0.33		0.34		1
70100420	TRAFFIC CONTROL AND PROTECTION, STANDARD 701411	EACH			1				1
70100450	TRAFFIC CONTROL AND PROTECTION, STANDARD 701201	L SUM	1						1
70102630	TRAFFIC CONTROL AND PROTECTION, STANDARD 701601	L SUM			1				1
70200100	NIGHTTIME WORKZONE LIGHTING	L SUM					1		1
X7010216	TRAFFIC CONTROL AND PROTECTION, (SPECIAL)	L SUM					1		1

MODEL: Default
FILE NAME: pw://dot-pw.bentley.com:PWIDOT/Documents/IDOT O ces/District 2/QRD Projects/Operations/Bridge Section/Bridge Washing Contracts/2027/November Letting/64V96 Bridge Washing over Mississippi River (3)/CADD/64V96-ath-cover.dgn

USER NAME = David.Doss	DESIGNED -	REVISED -	
	DRAWN -	REVISED -	
PLOT SCALE = $SCALE$	CHECKED -	REVISED -	
PLOT DATE = 5/19/2026	DATE -	REVISED -	

STATE OF ILLINOIS
DEPARTMENT OF TRANSPORTATION

SUMMARY OF QUANTITIES

SCALE: | SHEET OF SHEETS | STA. | TO STA.

F.A. RTE.	SECTION	COUNTY	TOTAL SHEETS	SHEET NO.
VAR.	D2 BC 2027-03	VARIOUS	17	3
		CONTRACT NO. 64V96		
	ILLINOIS FED. AID PROJECT			

REV. 8/27/26

SCHEDULE OF QUANTITIES

Pay Item	Location	Structure Number	Facility Carried	Feature Crossed	Location	Traffic Control
BRIDGE WASHING NO. 1	1	008-0052	US 52/IL 64	Mississippi River & BN RR	SAVANNA/ SABULA	701201
BRIDGE WASHING NO. 2	2	081-9905	US 67	ILL 92, RR & Mississippi River	BETWEEN DAV. & R.I.	701601 & 701411
BRIDGE WASHING NO. 3	3	098-6003	US 30	Mississippi River	CLINTON	Special/ Detour

MODEL: Default
FILE NAME: pw://illdot-pw.bentley.com:PWIDOT/Documents/IDOT O ces/District 2/ORD Projects/Operations/Bridge Section/Bridge Washing Contracts/2027/November Letting/64V96 Bridge Washing over Mississippi River (3)/CADD/64V96-sht-cover.dgn

USER NAME = David.Doss	DESIGNED -	REVISED -	
	DRAWN -	REVISED -	
PLOT SCALE = $SCALE$	CHECKED -	REVISED -	
PLOT DATE = 5/19/2026	DATE -	REVISED -	

STATE OF ILLINOIS
DEPARTMENT OF TRANSPORTATION


SCHEDULE OF QUANTITIES

SCALE: | SHEET OF SHEETS | STA. | TO STA.

F.A. RTE.	SECTION	COUNTY	TOTAL SHEETS	SHEET NO
VAR.	D2 BC 2027-03	VARIOUS	17	4
		CONTRACT NO. 64V96		
	ILLINOIS	FED. AID PROJECT		

REV. 10/5/26

CARROLL COUNTY

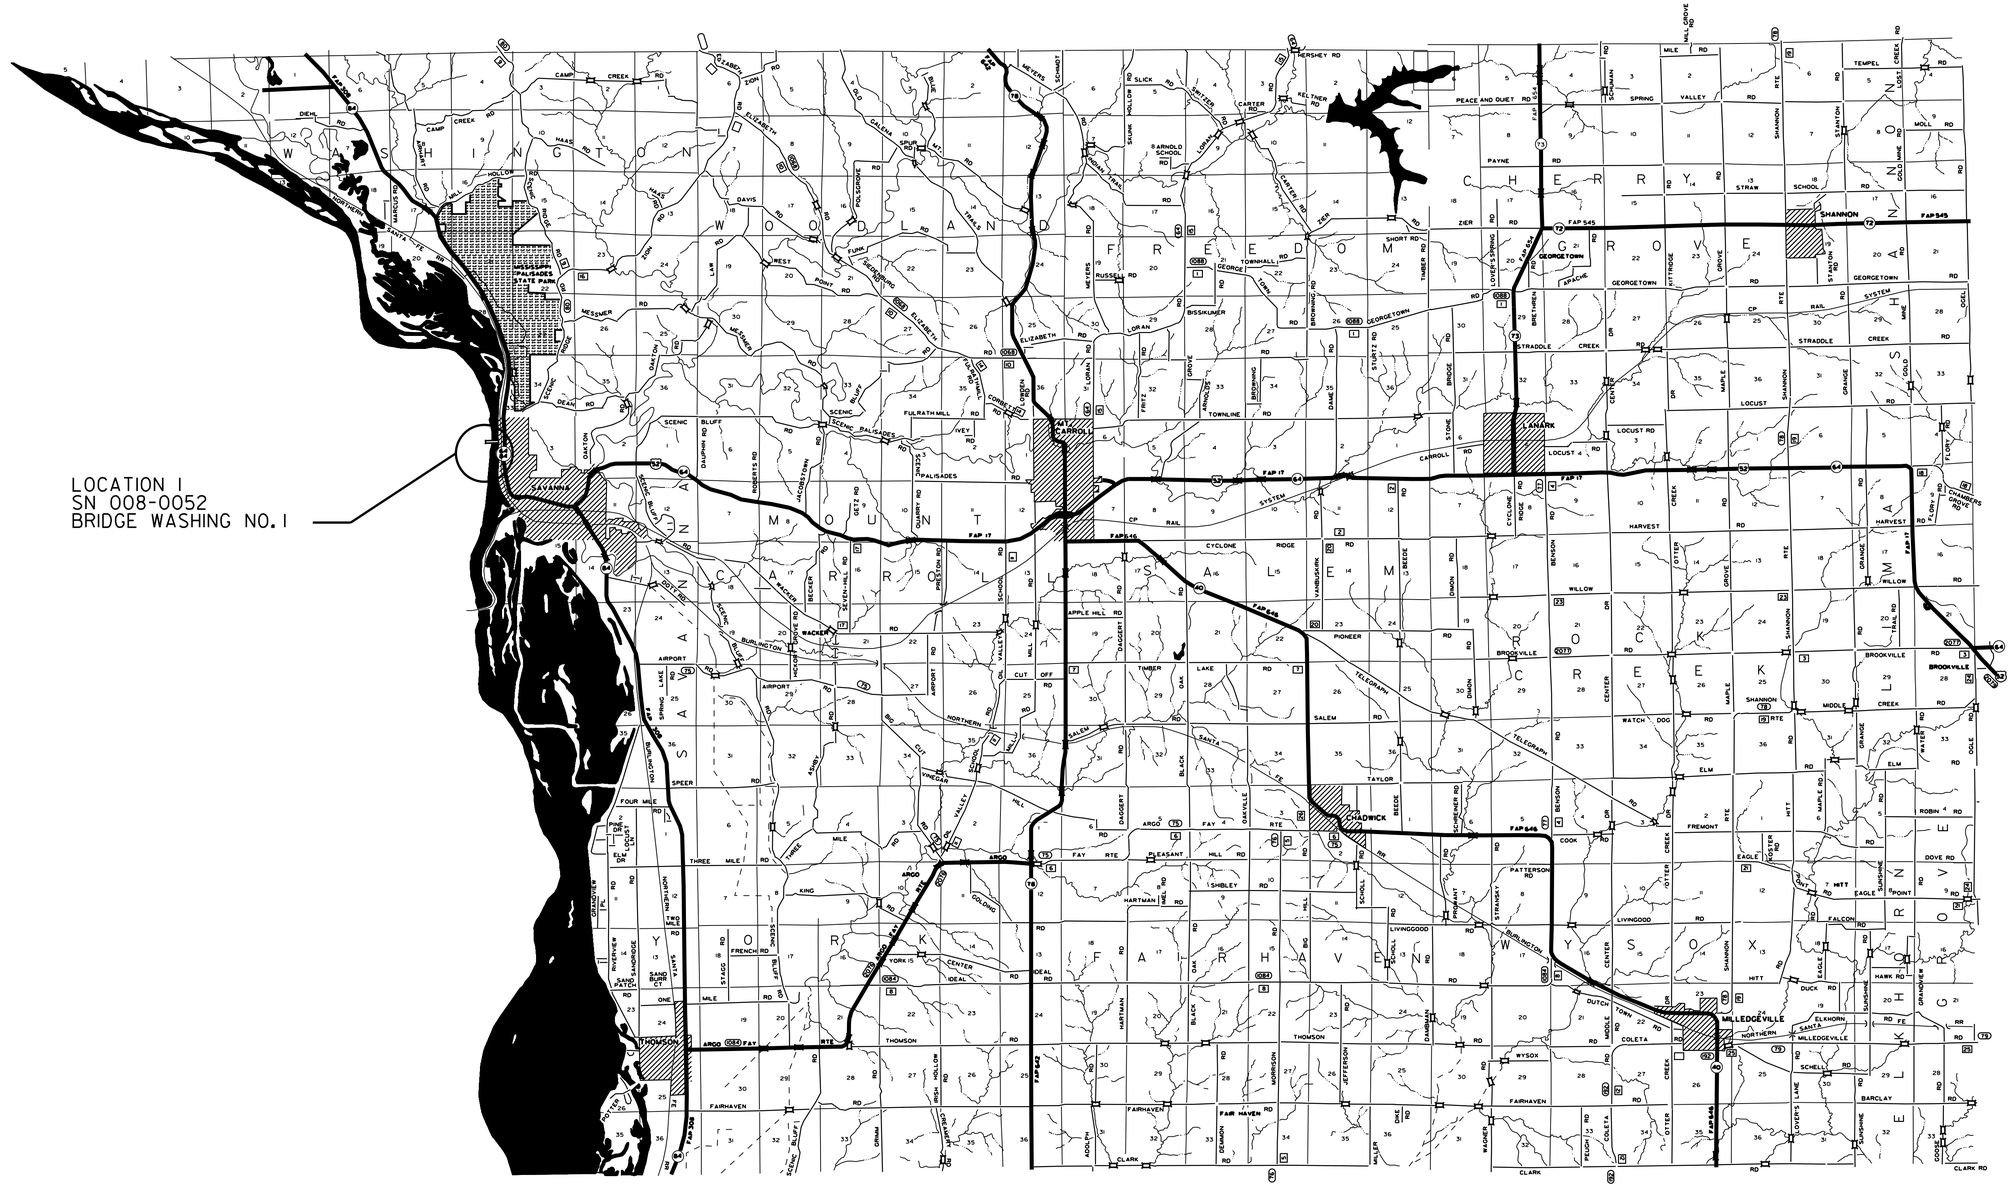

MODEL: Default
FILE NAME: pw://dot-pw.bentley.com:PWIDOT/Documents/IDOT O ces/District 2/ORD Projects/Operations/Bridge Section/Bridge Washing Contracts/2027/November Letting/64V96 Bridge Washing over Mississippi River (3)/CADD/64V96-sht-cover.dgn


USER NAME = David.Doss	DESIGNED -	REVISED -	**STATE OF ILLINOIS** **DEPARTMENT OF TRANSPORTATION**
	DRAWN -	REVISED -	
PLOT SCALE = $SCALES	CHECKED -	REVISED -	
PLOT DATE = 5/19/2026	DATE -	REVISED -	

CARROLL COUNTY
LOCATION MAP

SCALE: | SHEET OF SHEETS | STA. | TO STA.

F.A. RTE.	SECTION	COUNTY	TOTAL SHEETS	SHEET NO.
VAR.	D2 BC 2027-03	VARIOUS	17	5
		CONTRACT NO. 64V96		
	ILLINOIS	FED. AID PROJECT		

ROCK ISLAND COUNTY

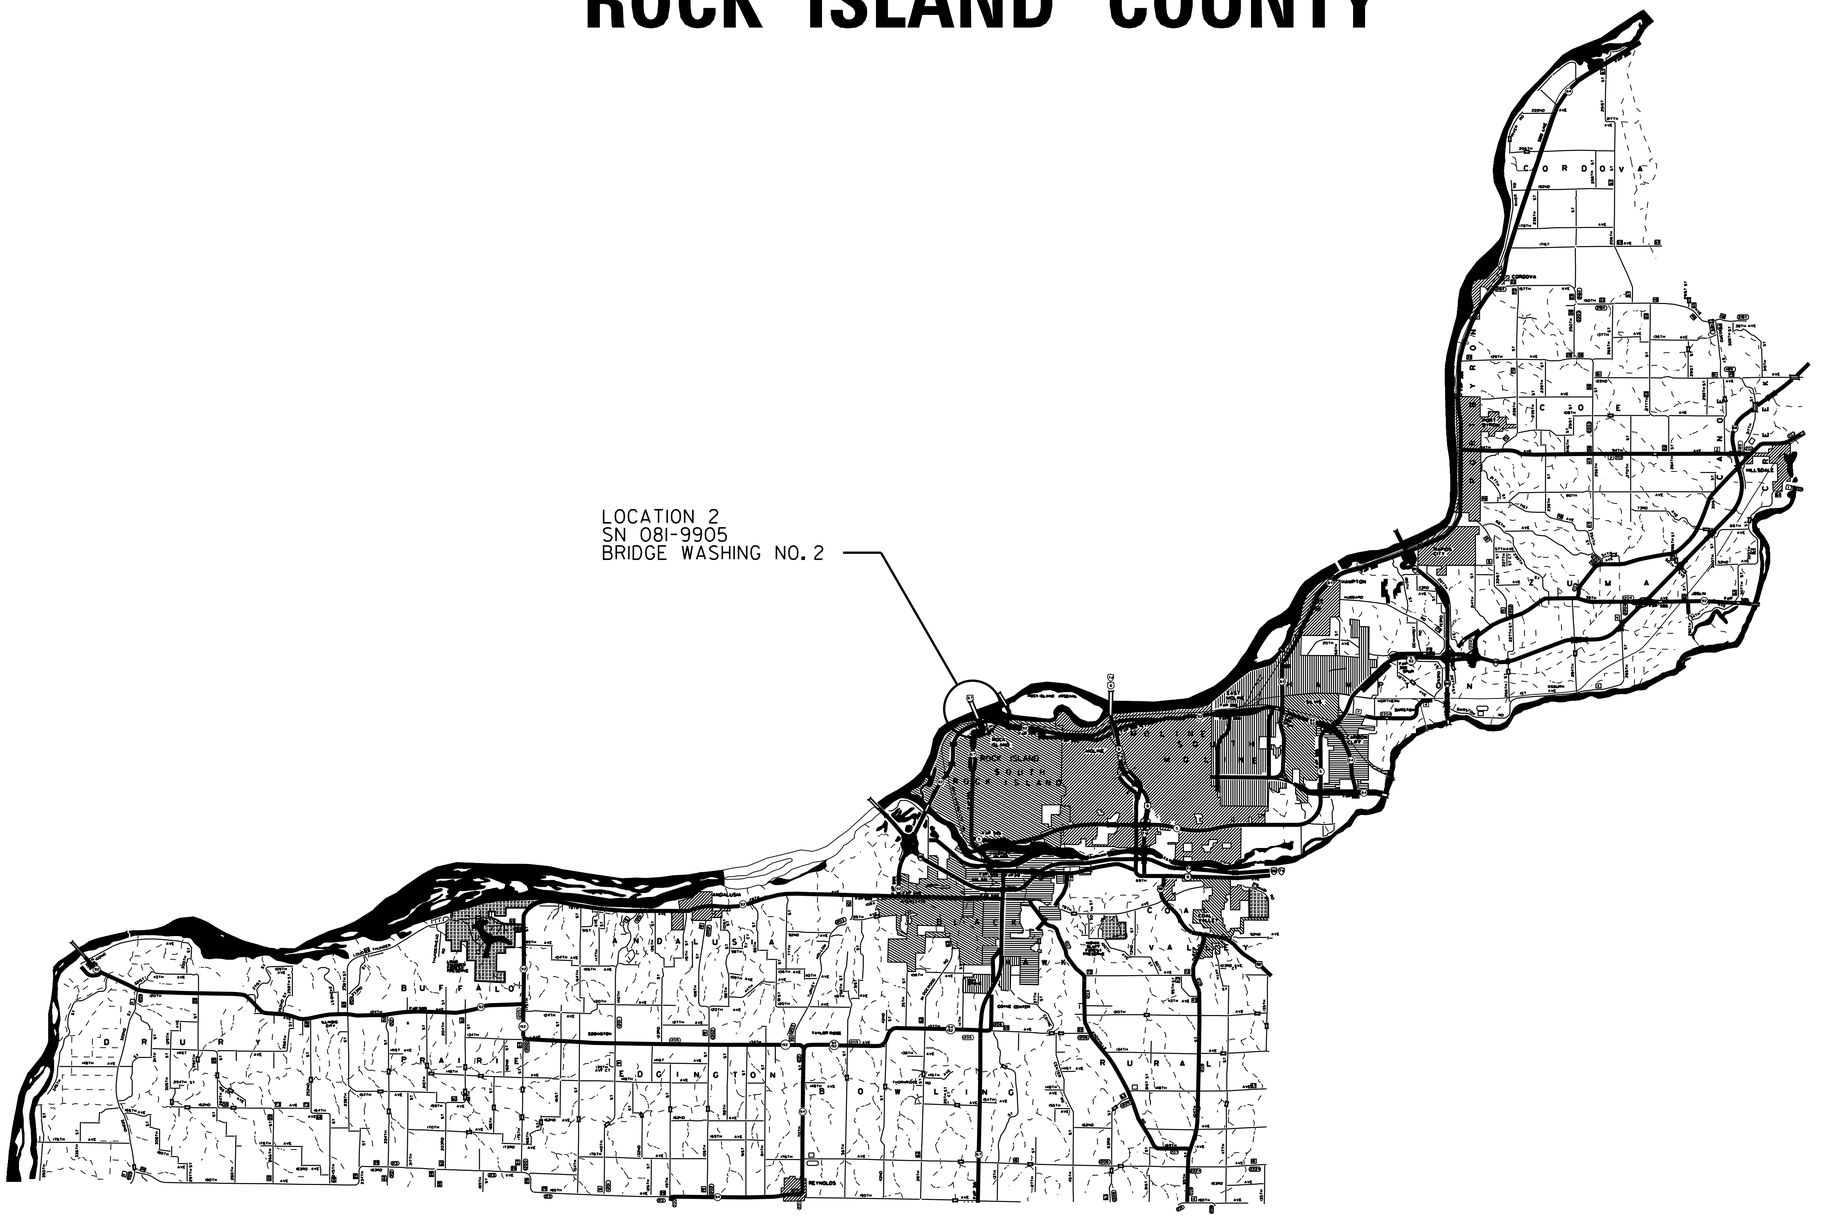

USER NAME = David.Doss	DESIGNED -	REVISED -	
	DRAWN -	REVISED -	
PLOT SCALE = $SCALE$	CHECKED -	REVISED -	
PLOT DATE = 5/19/2026	DATE -	REVISED -	

STATE OF ILLINOIS
DEPARTMENT OF TRANSPORTATION


ROCK ISLAND COUNTY
LOCATION MAP

SCALE: | SHEET OF SHEETS | STA. | TO STA.

F.A. RTE.	SECTION	COUNTY	TOTAL SHEETS	SHEET NO.
VAR.	D2 BC 2027-03	VARIOUS	17	6
		CONTRACT NO. 64V96		
	ILLINOIS FED. AID PROJECT			

MODEL: Default
FILE NAME: pw:///dot-pw.bentley.com:PWIDOT/Documents/IDOT O ces/District 2/QRD Projects/Operations/Bridge Section/Bridge Washing Contracts/2027/November Letting/64V96 Bridge Washing over Mississippi River (3)/CADD/64V96-sht-cover.dgn

WHITESIDE COUNTY

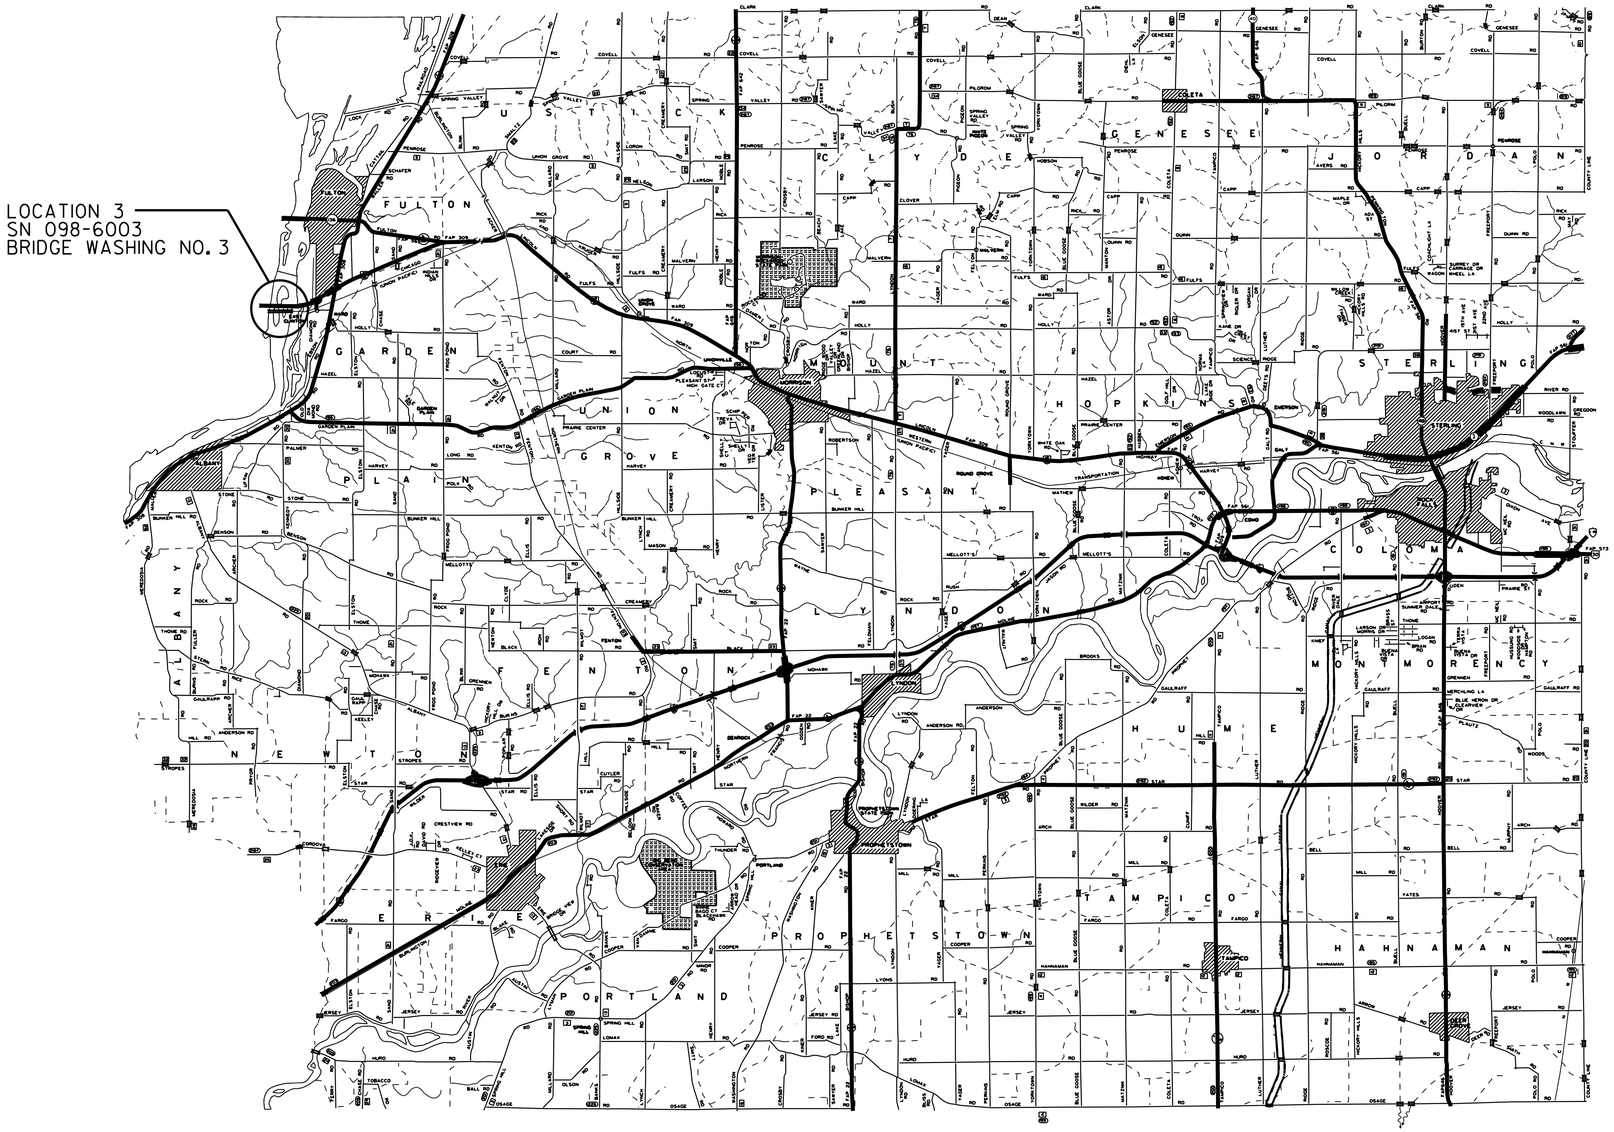


USER NAME = David.Doss	DESIGNED -	REVISED -	**STATE OF ILLINOIS** **DEPARTMENT OF TRANSPORTATION**
	DRAWN -	REVISED -	
PLOT SCALE = $SCALE$	CHECKED -	REVISED -	
PLOT DATE = 5/19/2026	DATE -	REVISED -	

WHITESIDE COUNTY
LOCATION MAP

SCALE: | SHEET OF SHEETS | STA. | TO STA.

F.A. RTE.	SECTION	COUNTY	TOTAL SHEETS	SHEET NO.
VAR.	D2 BC 2027-03	VARIOUS	17	7
		CONTRACT NO. 64V96		
	ILLINOIS FED. AID PROJECT			

MODEL: Default
FILE NAME: pw://idot-pw.bentley.com:PWIDOT/Documents/IDOT O ces/District 2/ORD Projects/Operations/Bridge Section/Bridge Washing Contracts/2027/November Letting/64V96 Bridge Washing over Mississippi River (3)/CADD/64V96-sht-cover.dgn

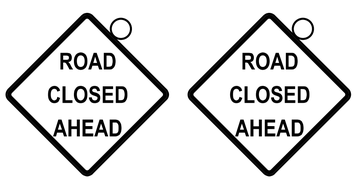

4

5



6



M4-9 RIGHT (FO)

7



8



10



9



11



M4-9 LEFT (FO)

12

SYMBOLS

SIGN

TYPE II BARRICADE OR DRUM WITH LIGHT

TYPE III BARRICADE WITH FLASHERS

PORTABLE CHANGEABLE MESSAGE SIGN

ARROW BOARD



1



R11-2

2



3

NOTE:
ALL TRAFFIC CONTROL SHOWN ON PLANS WILL BE
PAID FOR AS TRAFFIC CONTROL PROTECTION (SPECIAL).

COVER UP NO LEFT HAND TURN ARROWS.

0 150 300 450
SCALE IN FEET

USER NAME = David.Doss	DESIGNED -	REVISED -
	DRAWN -	REVISED -
PLOT SCALE = 100.0000 ' / in.	CHECKED -	REVISED -
PLOT DATE = 5/19/2026	DATE -	REVISED -

STATE OF ILLINOIS
DEPARTMENT OF TRANSPORTATION


US ROUTE 30
ROAD CLOSURE SIGN LOCATIONS

SCALE: | SHEET OF SHEETS | STA. | TO STA.

F.A. RTE.	SECTION	COUNTY	TOTAL SHEETS	SHEET NO.
			17	9
		CONTRACT NO.		
	ILLINOIS	FED. AID PROJECT		

MODEL: Default
FILE NAME: pw://illiod-pw.bentley.com:PWIDOT/Documents/IDOT Ccss/District 2/ORD Projects/Operations/Bridge Section/Bridge Washing Contracts/2027/November Letting/d4v96 Bridge Washing over Mississippi River (3)/CADD/02 64736-sht-staging.dgn

© 2026 Microsoft Corporation © 2026 Maxar ©CNES (2026) Distribution Airbus DS

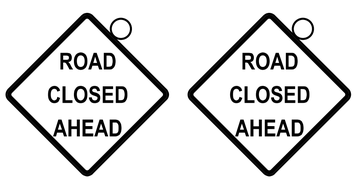

4

5



6



M4-9 RIGHT (FO)

7



8



10



9



11



M4-9 LEFT (FO)

12

SYMBOLS

SIGN

TYPE II BARRICADE OR DRUM WITH LIGHT

TYPE III BARRICADE WITH FLASHERS

PORTABLE CHANGEABLE MESSAGE SIGN

ARROW BOARD



1



R11-2

2



3

NOTE:
ALL TRAFFIC CONTROL SHOWN ON PLANS WILL BE
PAID FOR AS TRAFFIC CONTROL PROTECTION (SPECIAL).

COVER UP NO LEFT HAND TURN ARROWS.

0 150 300 450
SCALE IN FEET

USER NAME = David.Doss	DESIGNED -	REVISED -
	DRAWN -	REVISED -
PLOT SCALE = 100.0000 ' / in.	CHECKED -	REVISED -
PLOT DATE = 5/19/2026	DATE -	REVISED -

STATE OF ILLINOIS
DEPARTMENT OF TRANSPORTATION

US ROUTE 30
ROAD CLOSURE SIGN LOCATIONS

SCALE: | SHEET OF SHEETS | STA. | TO STA.

F.A. RTE.	SECTION	COUNTY	TOTAL SHEETS	SHEET NO.
			17	9
		CONTRACT NO.		
	ILLINOIS	FED. AID PROJECT		

MODEL: Default
FILE NAME: pw://illiod-pw.bentley.com:PWIDOT/Documents/IDOT Ccss/District 2/ORD Projects/Operations/Bridge Section/Bridge Washing Contracts/2027/November Letting/d4v96 Bridge Washing over Mississippi River (3)/CADD/02 64736-sht-staging.dgn

© 2026 Microsoft Corporation © 2026 Maxar ©CNES (2026) Distribution Airbus DS



N

(1)



(2)



R11-2

SYMBOLS

- SIGN
- TYPE II BARRICADE OR DRUM WITH LIGHT
- TYPE III BARRICADE WITH FLASHERS
- PORTABLE CHANGEABLE MESSAGE SIGN
- ARROW BOARD

NOTE:
ALL TRAFFIC CONTROL SHOWN ON PLANS WILL BE PAID FOR AS TRAFFIC CONTROL PROTECTION (SPECIAL).

COVER UP NO LEFT HAND TURN ARROWS FOR 3rd STREET.

0 50 100 150
SCALE IN FEET

MODEL: Default
FILE NAME: pw://illdot-pw.bentley.com:PWIDOT/Documents/IDOT O ces/District 2/ORD Projects/Operations/Bridge Section/Bridge Washing Contracts/2027/November Letting/64V96 Bridge Washing over Mississippi River (3)/CADD/D2_64736-sht-staging.dgn

USER NAME = David.Doss	DESIGNED -	REVISED -	
	DRAWN -	REVISED -	
PLOT SCALE = 100.0000 ' / in.	CHECKED -	REVISED -	
PLOT DATE = 5/19/2026	DATE -	REVISED -	

STATE OF ILLINOIS
DEPARTMENT OF TRANSPORTATION

US ROUTE 30 AT 4th STREET
ROAD CLOSURE SIGN LOCATIONS

SCALE: | SHEET OF SHEETS | STA. | TO STA.

F.A. RTE.	SECTION	COUNTY	TOTAL SHEETS	SHEET NO.
			17	10
		CONTRACT NO.		
	ILLINOIS FED. AID PROJECT			



1



2



3



4

N



* ROAD SIGNS 500' APART



5



6



7

R11-2



SYMBOLS

- SIGN
- TYPE II BARRICADE OR DRUM WITH LIGHT
- TYPE III BARRICADE WITH FLASHERS
- PORTABLE CHANGEABLE MESSAGE SIGN
- ARROW BOARD

NOTE:
ALL TRAFFIC CONTROL SHOWN ON PLANS WILL BE
PAID FOR AS TRAFFIC CONTROL PROTECTION (SPECIAL).

0 1500 3000 4500
SCALE IN FEET

USER NAME = David.Doss	DESIGNED -	REVISED -	
	DRAWN -	REVISED -	
PLOT SCALE = 100.0000 ' / in.	CHECKED -	REVISED -	
PLOT DATE = 5/19/2026	DATE -	REVISED -	

STATE OF ILLINOIS
DEPARTMENT OF TRANSPORTATION

US ROUTE 30
ROAD CLOSURE SIGN LOCATIONS


SCALE: | SHEET OF SHEETS | STA. | TO STA.

F.A. RTE.	SECTION	COUNTY	TOTAL SHEETS	SHEET NO.
			17	11
		CONTRACT NO.		
	ILLINOIS	FED. AID PROJECT		

MODEL: Default
FILE NAME: pw://illdot-pw.bentley.com:PWIDOT/Documents/IDOT O ces/District 2/ORD Projects/Operations/Bridge Section/Bridge Washing Contracts/2027/November Letting/64V96 Bridge Washing over Mississippi River (3)/CADD/02_64736-sht-staging.dgn

© 2026 Microsoft Corporation Earthstar Geographics SIO



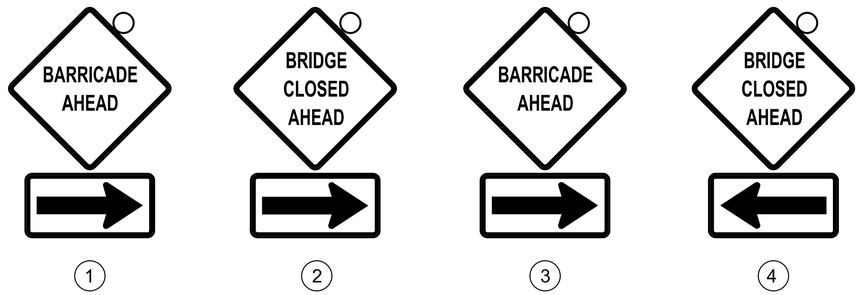

SYMBOLS

- SIGN
- TYPE II BARRICADE OR DRUM WITH LIGHT
- TYPE III BARRICADE WITH FLASHERS
- PORTABLE CHANGEABLE MESSAGE SIGN
- ARROW BOARD

NOTE:
ALL TRAFFIC CONTROL SHOWN ON PLANS WILL BE
PAID FOR AS TRAFFIC CONTROL PROTECTION (SPECIAL).

0 350 700 1050
SCALE IN FEET

USER NAME = David.Doss	DESIGNED -	REVISED -	
	DRAWN -	REVISED -	
PLOT SCALE = 100.0000 ' / in.	CHECKED -	REVISED -	
PLOT DATE = 5/19/2026	DATE -	REVISED -	

STATE OF ILLINOIS
DEPARTMENT OF TRANSPORTATION

US ROUTE 30
ROAD CLOSURE SIGN LOCATIONS

SCALE: | SHEET OF SHEETS | STA. TO STA.

F.A. RTE.	SECTION	COUNTY	TOTAL SHEETS	SHEET NO.
			17	12
		CONTRACT NO.		
	ILLINOIS	FED. AID PROJECT		

MODEL: Default
FILE NAME: pw://illinois-pw.bentley.com:PWIDOT/Documents/IDOT O ces/District 2/ORD Projects/Operations/Bridge Section/Bridge Washing Contracts/2027/November Letting/64V96 Bridge Washing over Mississippi River (3)/CADD/D2_64T36-sht-staging.dgn

© 2026 Microsoft Corporation Earthstar Geographics SIO



1



M4-9 RIGHT (FO)

2



M4-9 LEFT (FO)

3





SYMBOLS

- SIGN
- TYPE II BARRICADE OR DRUM WITH LIGHT
- TYPE III BARRICADE WITH FLASHERS
- PORTABLE CHANGEABLE MESSAGE SIGN
- ARROW BOARD

NOTE:
ALL TRAFFIC CONTROL SHOWN ON PLANS WILL BE
PAID FOR AS TRAFFIC CONTROL PROTECTION (SPECIAL).



MODEL: Default
FILE NAME: pw://illdot-pw.bentley.com:PWIDOT/Documents/IDOT O ces/District 2/ORD Projects/Operations/Bridge Section/Bridge Washing Contracts/2027/November Letting/64V96 Bridge Washing over Mississippi River (3)/CADD/D2_64T36-sht-staging.dgn

USER NAME = David.Doss	DESIGNED -	REVISED -	STATE OF ILLINOIS DEPARTMENT OF TRANSPORTATION
	DRAWN -	REVISED -	
PLOT SCALE = 100.0000 ' / in.	CHECKED -	REVISED -	
PLOT DATE = 5/19/2026	DATE -	REVISED -	

IL ROUTE 136 & IL ROUTE 84
ROAD CLOSURE SIGN LOCATIONS

SCALE: | SHEET OF SHEETS | STA. | TO STA.

F.A. RTE.	SECTION	COUNTY	TOTAL SHEETS	SHEET NO.
			17	13
		CONTRACT NO.		
	ILLINOIS	FED. AID PROJECT		

© 2026 Microsoft Corporation © 2026 Maxar ©CNES (2026) Distribution Airbus DS



N

SYMBOLS

- SIGN
- TYPE II BARRICADE OR DRUM WITH LIGHT
- TYPE III BARRICADE WITH FLASHERS
- PORTABLE CHANGEABLE MESSAGE SIGN
- ARROW BOARD



3



M4-9 RIGHT (FO)

2



1

NOTE:
ALL TRAFFIC CONTROL SHOWN ON PLANS WILL BE
PAID FOR AS TRAFFIC CONTROL PROTECTION (SPECIAL).

0 500 1000 1500
SCALE IN FEET

USER NAME = David.Doss	DESIGNED -	REVISED -	
	DRAWN -	REVISED -	
PLOT SCALE = 100.0000 ' / in.	CHECKED -	REVISED -	
PLOT DATE = 5/19/2026	DATE -	REVISED -	

STATE OF ILLINOIS
DEPARTMENT OF TRANSPORTATION

US ROUTE 30 & IL ROUTE 136
ROAD CLOSURE SIGN LOCATIONS

SCALE: | SHEET OF SHEETS | STA. | TO STA.

F.A. RTE.	SECTION	COUNTY	TOTAL SHEETS	SHEET NO.
			17	14
		CONTRACT NO.		
		ILLINOIS	FED. AID PROJECT	

MODEL: Default
FILE NAME: pw://ilod-pw.bentley.com:PWIDOT/Documents/IDOT O <<s/District 2/ORD Projects/Operations/Bridge Section/Bridge Washing Contracts/2027/November Letting/64V96 Bridge Washing over Mississippi River (3)/CADD/D2_64736-sht-staging.dgn



N

SYMBOLS

- SIGN
- TYPE II BARRICADE OR DRUM WITH LIGHT
- TYPE III BARRICADE WITH FLASHERS
- PORTABLE CHANGEABLE MESSAGE SIGN
- ARROW BOARD



M4-9 LEFT (FO)

1



M4-9 RIGHT (FO)

2

NOTE:
ALL TRAFFIC CONTROL SHOWN ON PLANS WILL BE
PAID FOR AS TRAFFIC CONTROL PROTECTION (SPECIAL).

0 100 200 300
SCALE IN FEET

USER NAME = David.Doss	DESIGNED -	REVISED -
	DRAWN -	REVISED -
PLOT SCALE = 100.0000 ' / in.	CHECKED -	REVISED -
PLOT DATE = 5/19/2026	DATE -	REVISED -

STATE OF ILLINOIS
DEPARTMENT OF TRANSPORTATION

IL ROUTE 136 & N 2nd STREET
ROAD CLOSURE SIGN LOCATIONS

SCALE: | SHEET OF SHEETS | STA. | TO STA.

F.A. RTE.	SECTION	COUNTY	TOTAL SHEETS	SHEET NO.
			17	15
		CONTRACT NO.		
	ILLINOIS FED. AID PROJECT			

MODEL: Default
FILE NAME: pw:\\ildot-gw.bentley.com:PWIDOT\Documents\IDOT O. ces\District 2\ORD Projects\Operations\Bridge Section\Bridge Washing Contracts\2027\November Letting\64V96 Bridge Washing over Mississippi River (3)\CADD\D2_64736-sht-staging.dgn

© 2026 Microsoft Corporation © 2026 Maxar ©CNES (2026) Distribution Airbus DS







10



11



1



2



12

R11-2



13



3



M4-9 RIGHT (FO)

4

SYMBOLS

- SIGN
- TYPE II BARRICADE OR DRUM WITH LIGHT
- TYPE III BARRICADE WITH FLASHERS
- PORTABLE CHANGEABLE MESSAGE SIGN
- ARROW BOARD



5



6



7



8



9

NOTE:
ALL TRAFFIC CONTROL SHOWN ON PLANS WILL BE
PAID FOR AS TRAFFIC CONTROL PROTECTION (SPECIAL).

0 100 200 300
SCALE IN FEET

MODEL: Default
FILE NAME: pw://illinois-pw.bentley.com:PWIDOT/Documents/IDOT O ces/District 2/ORD Projects/Operations/Bridge Section/Bridge Washing Contracts/2027/November Letting/64V96 Bridge Washing over Mississippi River (3)/CADD/02 64736-sht-staging.dgn

USER NAME = David.Doss	DESIGNED -	REVISED -	
	DRAWN -	REVISED -	
PLOT SCALE = 100.0000 ' / in.	CHECKED -	REVISED -	
PLOT DATE = 5/19/2026	DATE -	REVISED -	


STATE OF ILLINOIS
DEPARTMENT OF TRANSPORTATION


US ROUTE 30 & IL 84
ROAD CLOSURE SIGN LOCATIONS


SCALE: | SHEET OF SHEETS | STA. | TO STA.

F.A. RTE.	SECTION	COUNTY	TOTAL SHEETS	SHEET NO.
			17	16
		CONTRACT NO.		
	ILLINOIS	FED. AID PROJECT		

TRAFFIC CONTROL FOR ROAD CLOSURE

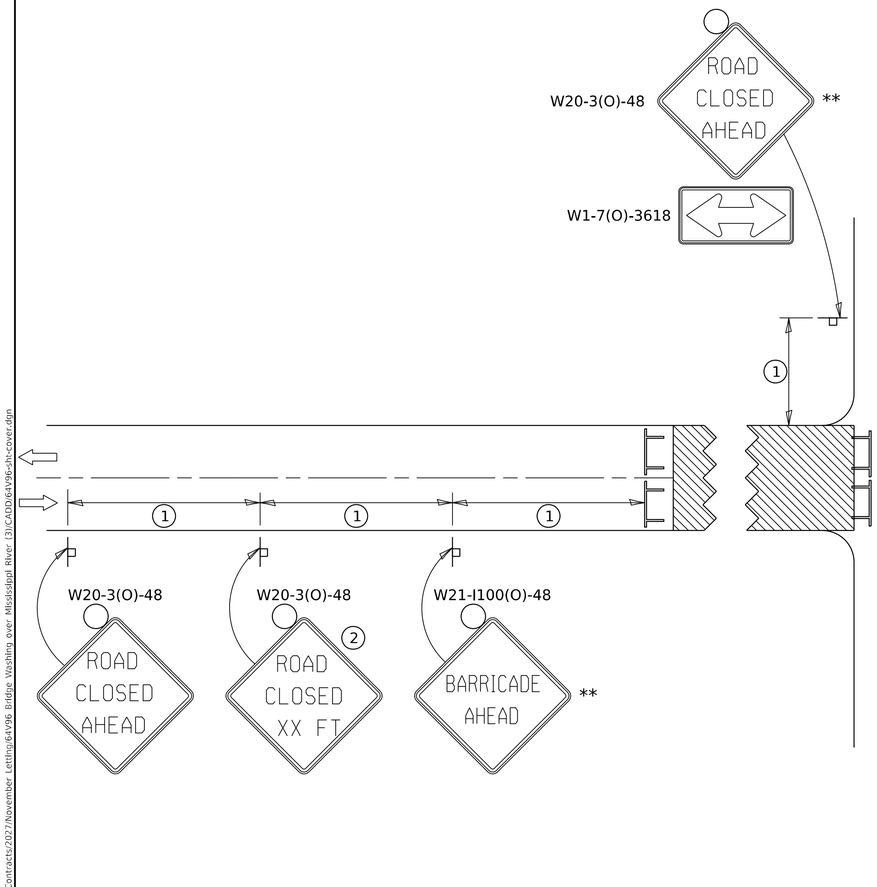

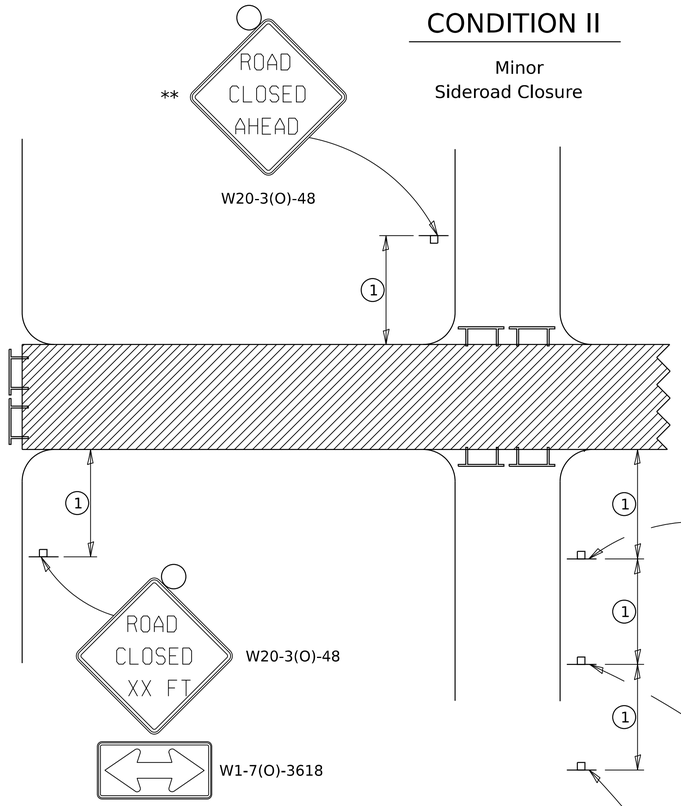

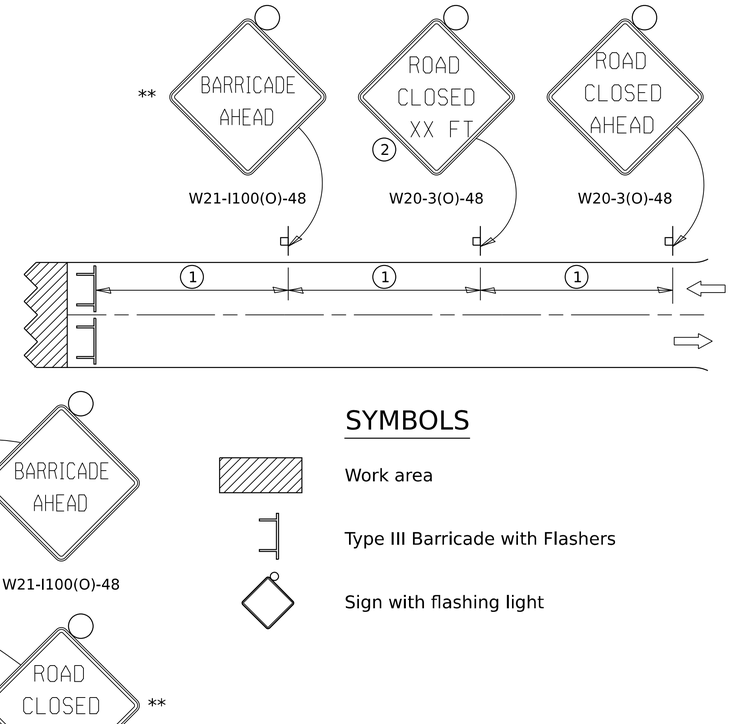


SYMBOLS

- Work area
- Type III Barricade with Flashers
- Sign with flashing light

① SIGN SPACING TABLE	
Posted Speed	Sign Spacing
45 MPH and above	500'
Below 45 MPH	250'

② SIGN LEGEND	
Posted Speed Limit	Distance
45 MPH and above	1000'
Below 45 MPH	500'

ROAD CLOSED TO THRU TRAFFIC BARRICADE SET UP

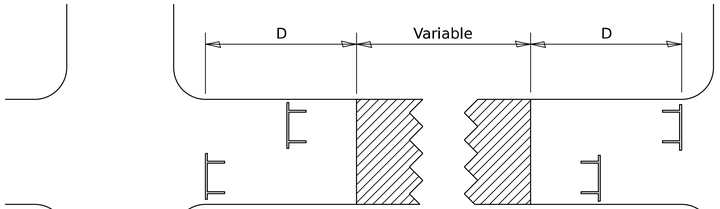

Type III Barricades and R11-4-4830 signs shall be as shown in "Road Closed To Thru Traffic" detail on Highway Standard 701901. If the distance "D" exceeds 2000' an additional set of barricades and R11-4-4830 shall be placed at each end of the work area.

CONDITION I

Major
Sideroad Closure

GENERAL NOTES

Longitudinal dimensions may be adjusted to fit field conditions.

Side roads requiring all three signs as shown in CONDITION I (Major Sideroad Closure), shall be listed in the special provision.

** Where local access is to be maintained, barricades are to be set up as shown in "Road Closed To Thru Traffic". Type III Barricades and R11-2-4830 signs shall be as shown in "Road Closed To All Traffic" detail on Highway Standard 701901.

All dimensions are in inches unless otherwise shown.

TYPICAL APPLICATION FOR ROAD CLOSURE

USER NAME = David.Doss	DESIGNED -	REVISED -	8-03-17
	DRAWN -	REVISED -	1-05-16
PLOT SCALE = sSCALEs	CHECKED -	REVISED -	8-27-13
PLOT DATE = 5/19/2026	DATE -	REVISED -	10-17-11

STATE OF ILLINOIS
DEPARTMENT OF TRANSPORTATION

DISTRICT STANDARD
TRAFFIC CONTROL FOR ROAD CLOSURE 40.1

SCALE: | SHEET OF SHEETS | STA. | TO STA.

F.A. RTE.	SECTION	COUNTY	TOTAL SHEETS	SHEET NO.
VAR.	D2 BC 2027-03	VARIOUS	17	17
		CONTRACT NO. 64V96		
		ILLINOIS	FED. AID PROJECT	

MODEL: Default
FILE NAME: pw://dist-pw.bentley.com:PWIDOT/Documents/IDOT O ce/District 2/OHD Projects/Operations/Bridge Section/Bridge Washing Contracts/2027/November Letting/64V96 Bridge Washing over Mississippi River (3)/CAD/64V96-ath-cover.dgn