

STATE OF ILLINOIS
DEPARTMENT OF TRANSPORTATION


PROPOSED HIGHWAY PLANS

VARIOUS ROUTES
D9 DECK SEAL 2027-1
VARIOUS STRUCTURES
PERRY, JACKSON &
JEFFERSON COUNTIES



FOR INDEX OF SHEETS, SEE SHEET NO. 3
FOR SUMMARY OF QUANTITIES, SEE SHEET NO. 4

F.A. RTE.	SECTION	COUNTY	TOTAL SHEETS	SHEET NO.
VAR	D9 Deck Seal 2027-1	Various	7	1
ILLINOIS			CONTRACT NO. 78C27	

D-99-044-26

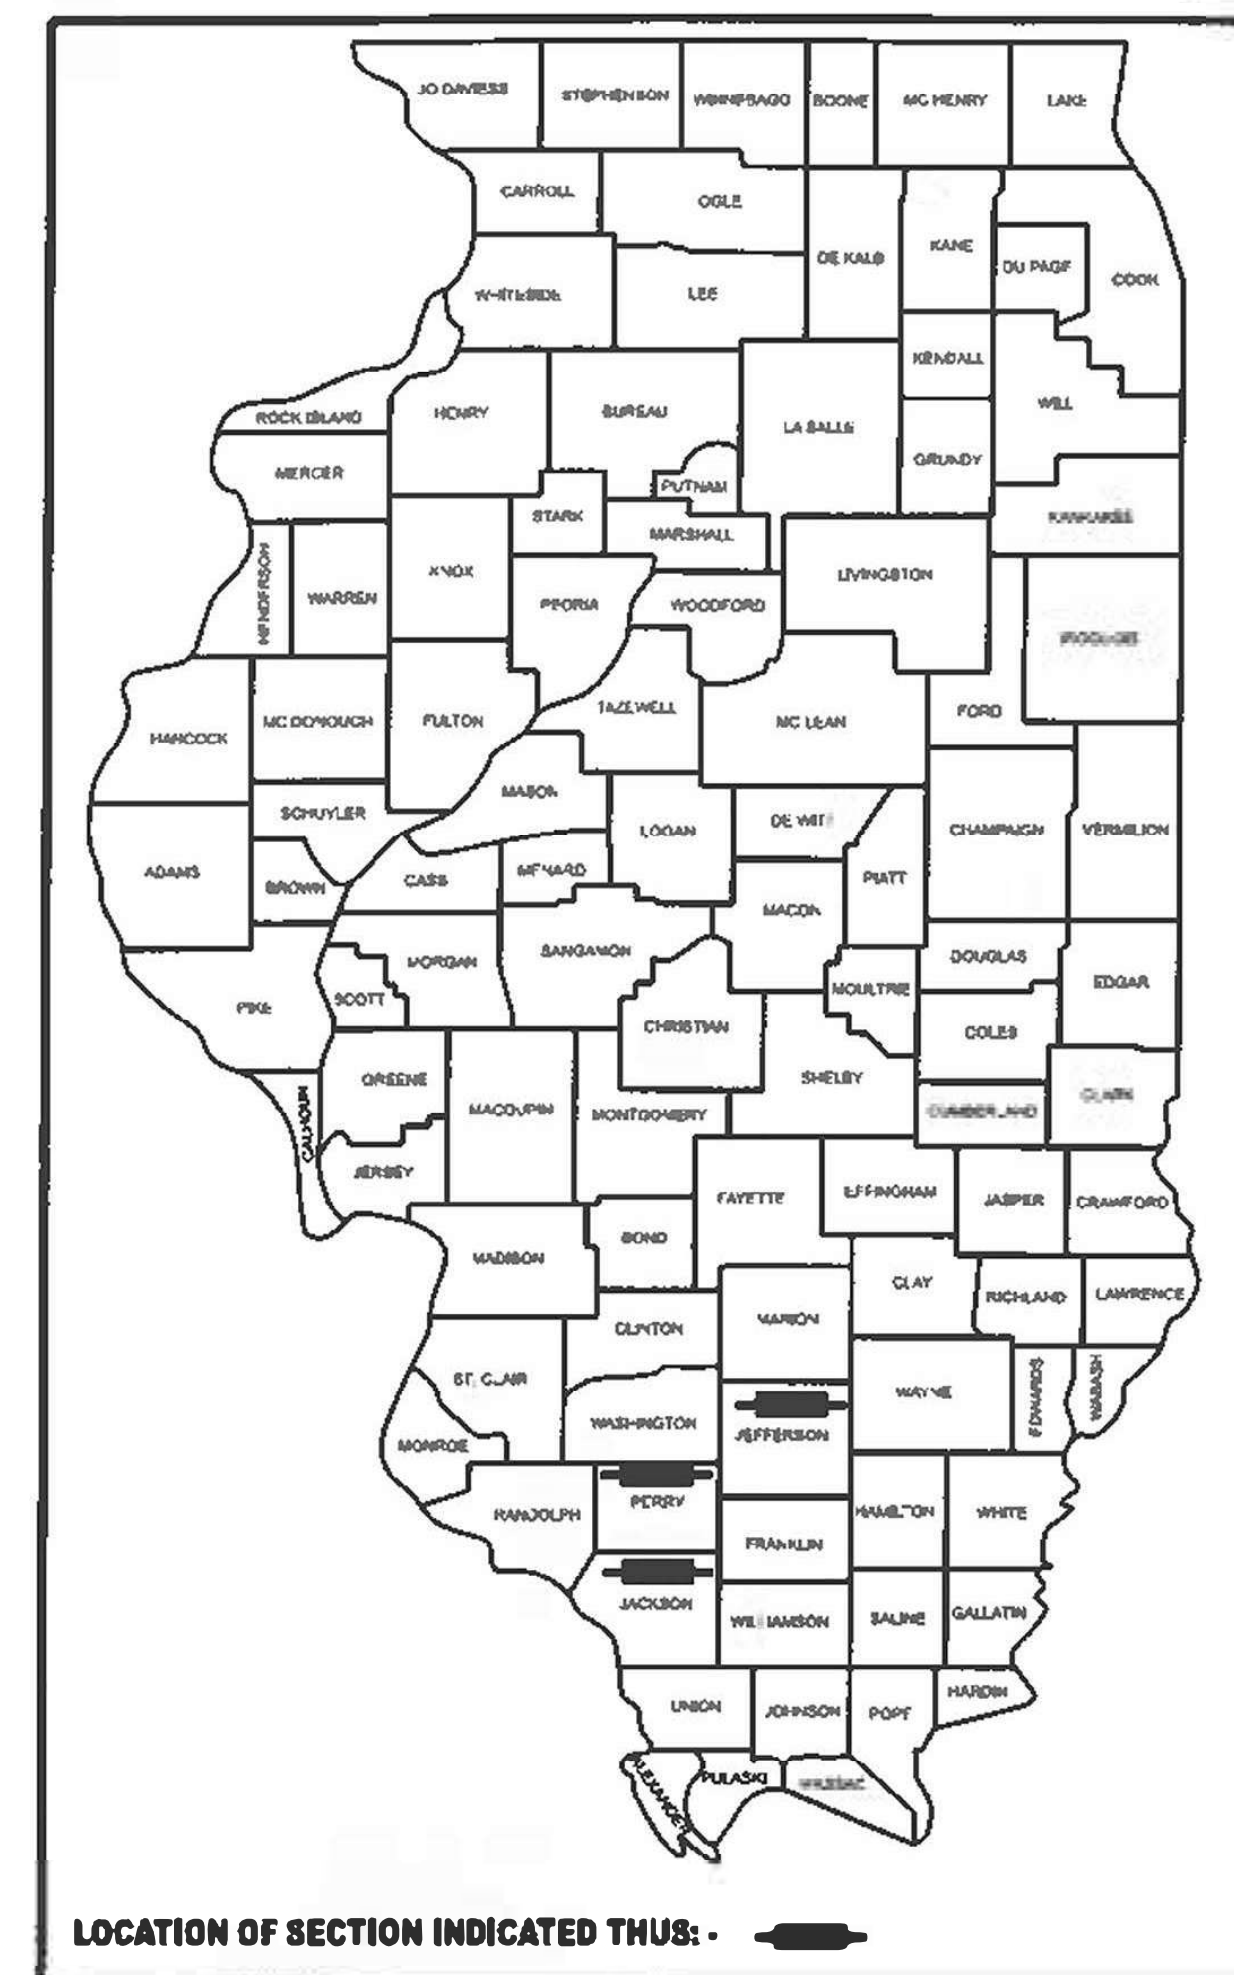

C-99-077-26

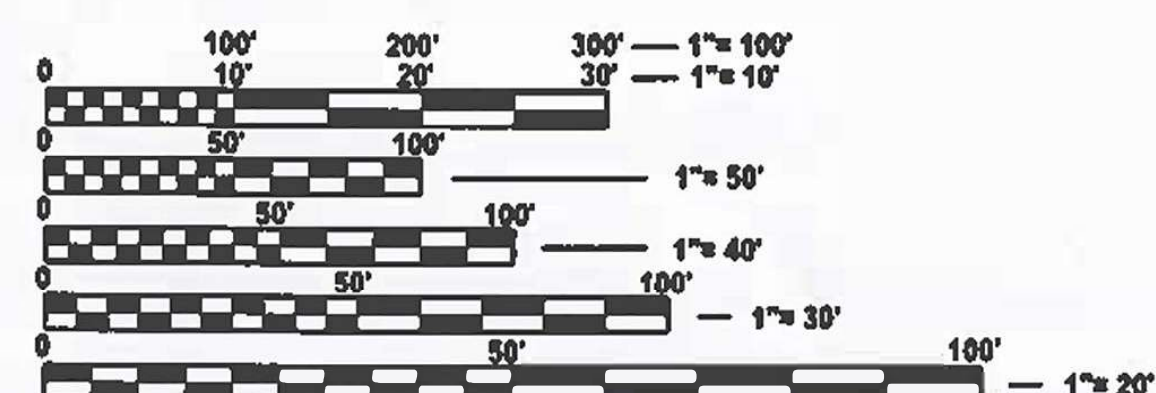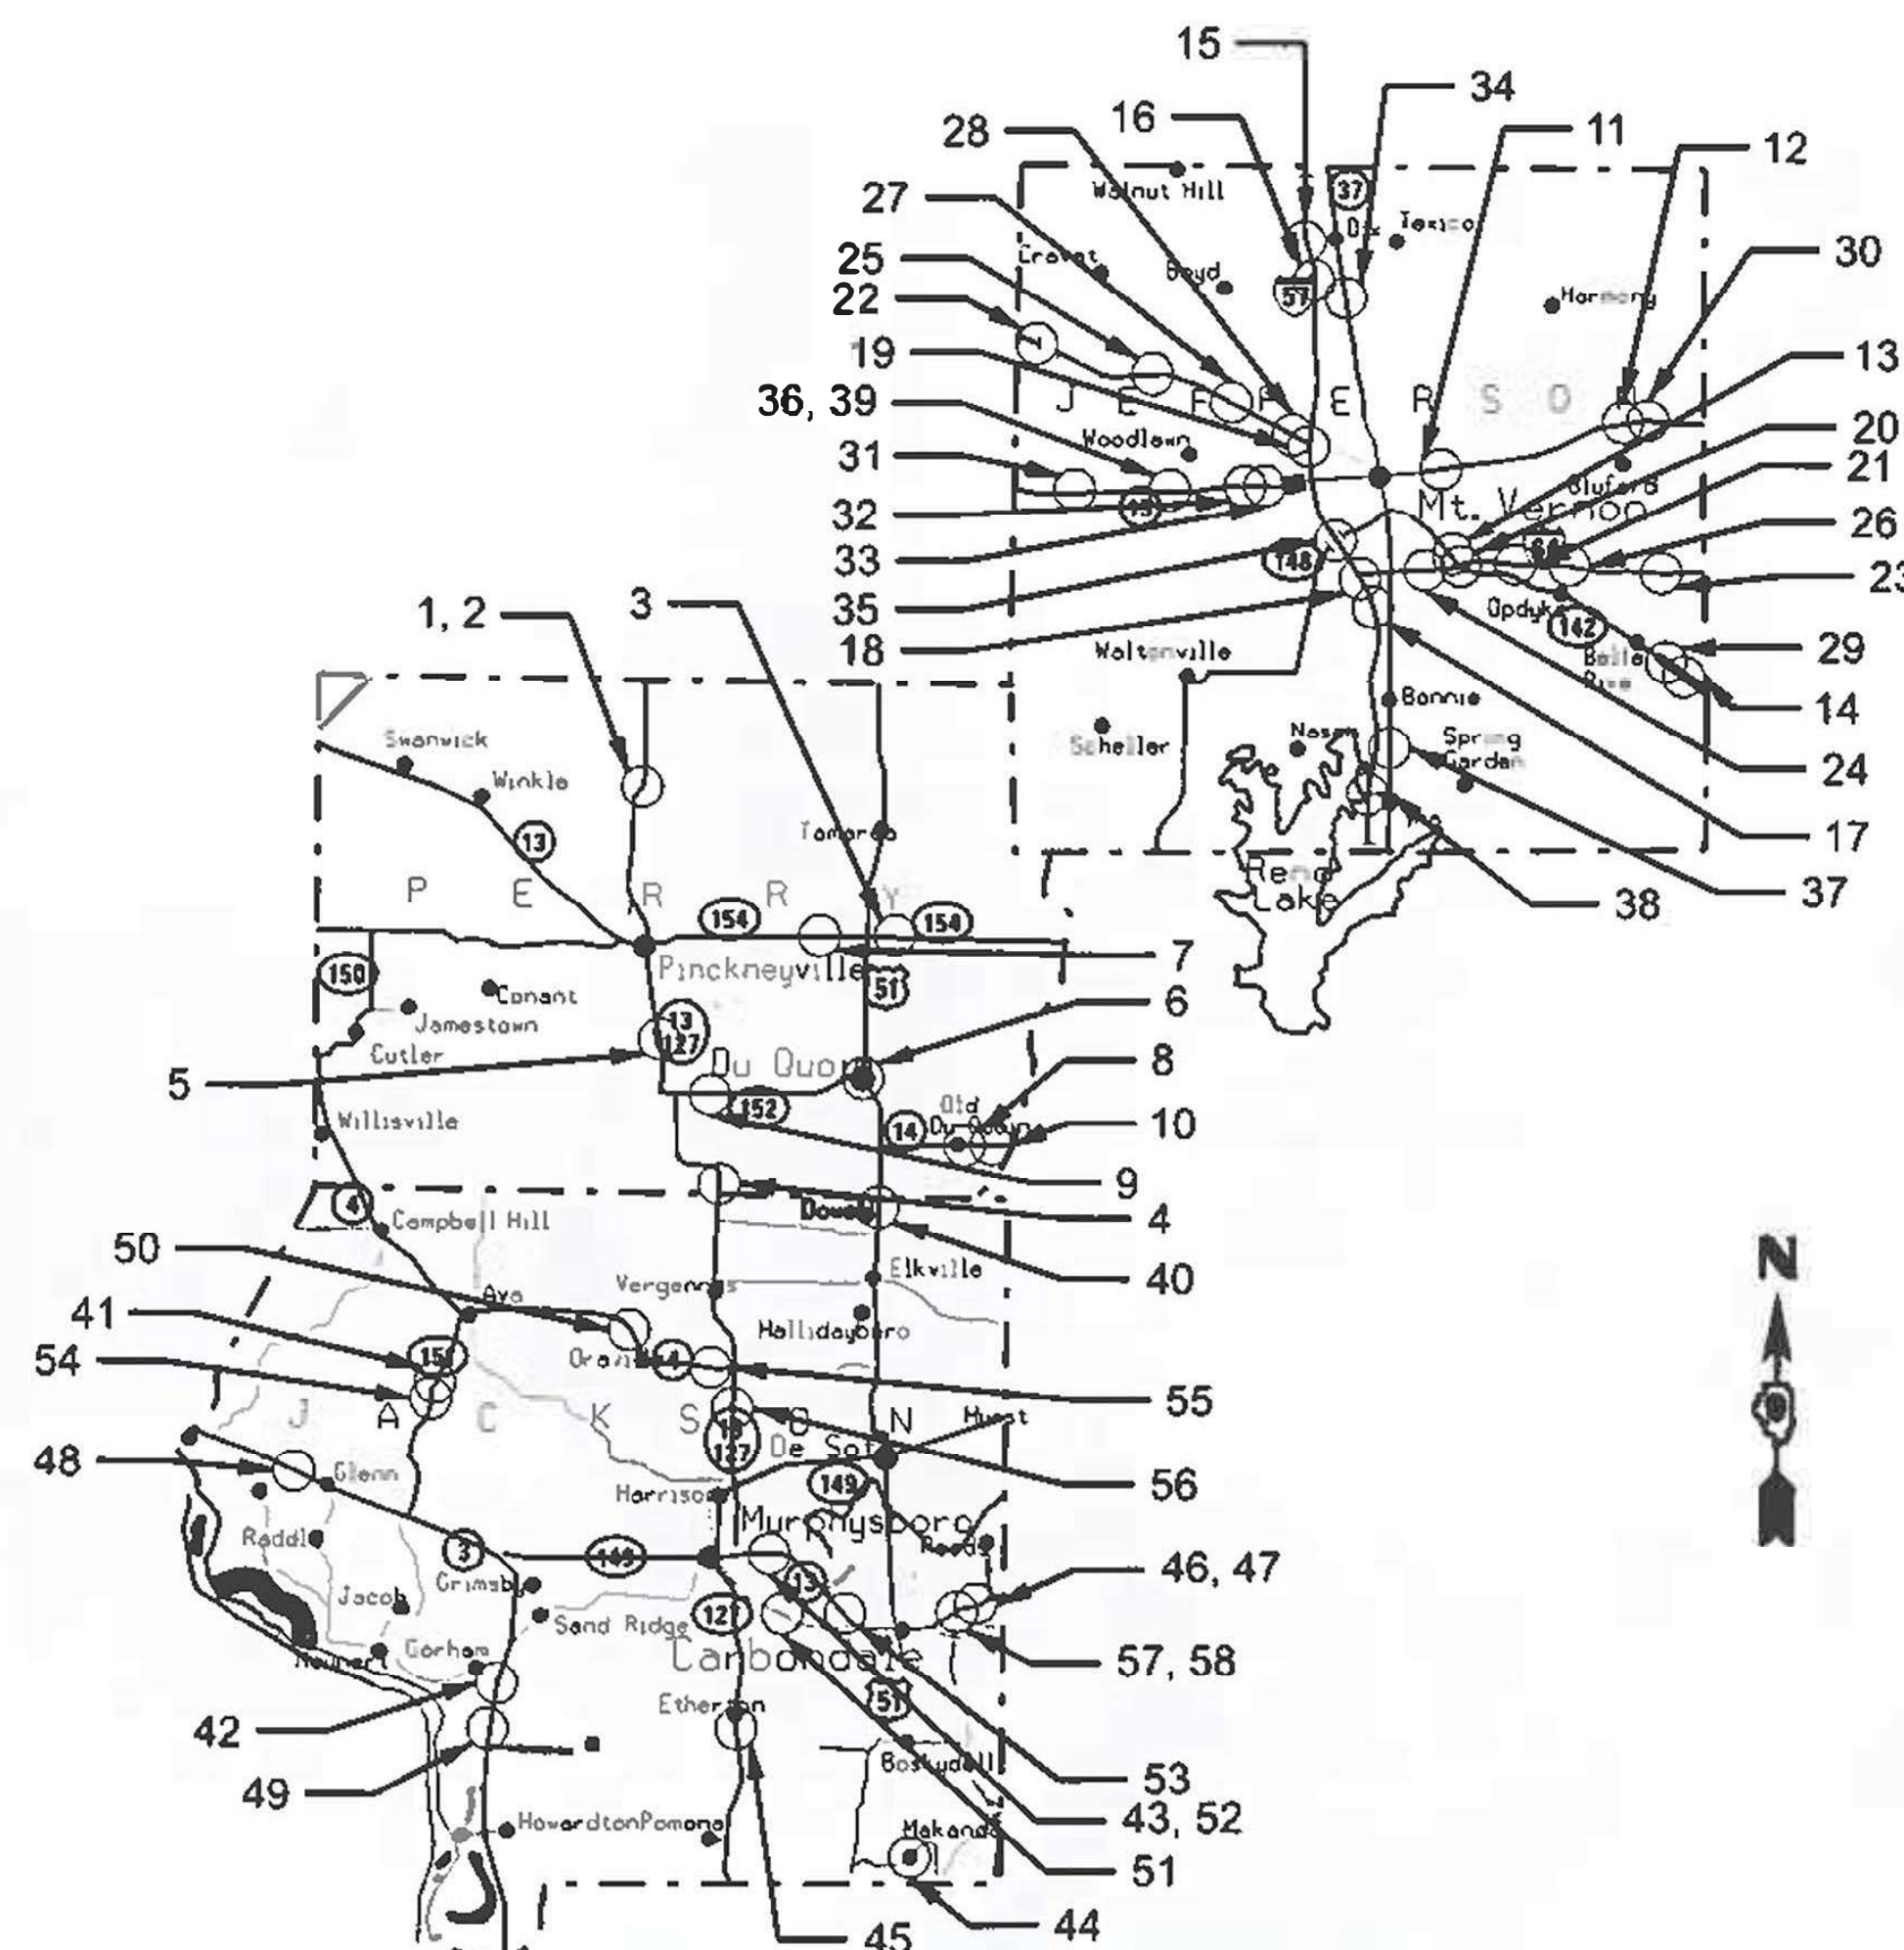

FULL SIZE PLANS HAVE BEEN PREPARED USING STANDARD
ENGINEERING SCALES. REDUCED SIZED PLANS WILL NOT
CONFORM TO STANDARD SCALES. IN MAKING MEASUREMENTS
ON REDUCED PLANS, THE ABOVE SCALES MAY BE USED.

J.U.L.I.E.
JOINT UTILITY LOCATION INFORMATION FOR EXCAVATION
1-800-892-0123
OR 811

PROJECT ENGINEER: MATTHEW O'NEAL
PROJECT MANAGER: EHREN KIRBY

CONTRACT NO. 78C27

STATE OF ILLINOIS
DEPARTMENT OF TRANSPORTATION

SUBMITTED July 28 2026
Carrie Allen REGIONAL ENGINEER

October 2 2026
[Signature] ENGINEER OF DESIGN AND ENVIRONMENT

October 2 2026
[Signature] DIRECTOR OF HIGHWAYS PROJECT IMPLEMENTATION

PRINTED BY THE AUTHORITY
OF THE STATE OF ILLINOIS

MODEL: Signature Sheet (Sheet)
FILE NAME: c:\pwworking\dwg\wilson\dwg\1208522D978C27.dgn

USER NAME	= david.a.wilson	DESIGNED	-	REVISED	-
		DRAWN	-	REVISED	-
		CHECKED	-	REVISED	-
PLOT DATE	= 7/2/2026	DATE	-	REVISED	-

STATE OF ILLINOIS
DEPARTMENT OF TRANSPORTATION

SIGNATURE SHEET

SCALE: SHEET 2 OF 7 SHEETS STA. TO STA.

FA * RTE.	SECTION	COUNTY	TOTAL SHEETS	SHEET NO.
VAR	D9 DECK SEAL 2027-1	Various	7	2
CONTRACT NO. 78C27				
ILLINOIS FED. AID PROJECT				

Prepared By: Susan Poe
DISTRICT STUDIES & PLANS ENGINEER

Examined By: Nancy Hester
DISTRICT LAND ACQUISITION ENGINEER

Examined By: Carrie Nelson SP
DISTRICT PROGRAM DEVELOPMENT ENGINEER

Examined By: R. G. COO
DISTRICT OPERATIONS ENGINEER

Examined By: Ben Smith
DISTRICT PROJECT IMPLEMENTATION ENGINEER

Examined By: Ben Smith
DISTRICT CONSTRUCTION ENGINEER

Examined By: Aam Dang
DISTRICT MATERIALS ENGINEER

GENERAL NOTES

All substructure and superstructure units directly under a joint shall be cleaned with high pressure air to remove any debris at the time of cleaning deck, drains and jorts to the satisfactory of the Engineer. Cost of this work included in the cost of Bridge Deck Concrete Sealer.

Railroad Insurance shall be required for work on SN 041-0102, SN 039-0040 and SN 039-0055.

A CN Right of Entry Permit and Railroad Flaggers shall be required for work on SN 039-0055.

COMMITMENTS: NONE

INDEX OF SHEETS

1	COVER SHEET
2	SIGNATURE SHEET
3	INDEX OF SHEETS, STANDARDS & GENERAL NOTES
4	SUMMARY OF QUANTITIES
5-7	SCHEDULE OF QUANTITIES

STANDARDS

000001-09	STANDARD SYMBOLS, ABBREVIATIONS AND PATTERNS
701001-02	OFF-ROAD OPERATIONS, 2L, 2W, MORE THAN 15' AWAY
701006-05	OFF-ROAD OPERATIONS, 2L, 2W, 15' TO 24" FROM PAVEMENT EDGE
701011-04	OFF-ROAD MOVING OPERATIONS, 2L, 2W, DAY ONLY
701101-05	OFF-ROAD OPERATIONS, MULTILANE, 15' TO 24" FROM PAVEMENT EDGE
701106-02	OFF-ROAD OPERATIONS, MULTILANE, MORE THAN 15' AWAY
701201-05	LANE CLOSURE, 2L 2W, DAY ONLY, FOR SPEEDS ≥ 45 MPH
701400-12	APPROACH TO LANE CLOSURE, FREEWAY/EXPRESSWAY
701401-13	LANE CLOSURE, FREEWAY/EXPRESSWAY
701422-10	LANE CLOSURE, MULTILANE, FOR SPEEDS ≥ 45 MPH TO 55 MPH
701428-01	TRAFFIC CONTROL, SETUP AND REMOVAL, FREEWAY/EXPRESSWAY
701451-05	RAMP CLOSURE FREEWAY/EXPRESSWAY
701501-06	URBAN LANE CLOSURE, 2L, 2W, UNDIVIDED
701601-09	URBAN LANE CLOSURE, MULTILANE, 1W OR 2W NONTRAVERSABLE MEDIAN
701901-11	TRAFFIC CONTROL DEVICES

MODEL: INDEX OF SHEETS [Sheet]
FILE NAME: c:\p\work\dwg\wilson\ad120852\D978C27.dgn

	USER NAME = david.a.wilson	DESIGNED -	REVISED -	STATE OF ILLINOIS DEPARTMENT OF TRANSPORTATION	INDEX OF SHEETS, STANDARDS & GENERAL NOTES		F.A.* RTE.	SECTION	COUNTY	TOTAL SHEETS	SHEET NO.
		DRAWN -	REVISED -				VAR	D9 Deck Seal 2027-1	Various	7	3
		CHECKED -	REVISED -				CONTRACT NO. 78C27				
	PLOT DATE = 7/2/2026	DATE -	REVISED -		SCALE:	SHEET 3 OF 7 SHEETS	STA.	TO STA.	ILLINOIS FED. AID PROJECT		


SUMMARY OF QUANTITIES

CODE NUMBER	ITEM DESCRIPTION	UNIT	TOTAL QUANTITY	COUNTY:	PERRY CO	JACKSON CO	JEFFERSON CO
				ROUTE:	VARIOUS	VARIOUS	VARIOUS
				FUNDING:	100% STATE	100% STATE	100% STATE
				LOCATION:	VARIOUS	VARIOUS	VARIOUS
					BRIDGE	BRIDGE	BRIDGE
					0047	0047	0047
67100100	MOBILIZATION	L SUM	1		0.33	0.33	0.34
70100205	TRAFFIC CONTROL AND PROTECTION, STANDARD 701401	EACH	1		0	0	1
70100315	TRAFFIC CONTROL AND PROTECTION, STANDARD 701422	EACH	4		0	4	0
70100450	TRAFFIC CONTROL AND PROTECTION, STANDARD 701201	L SUM	1		0.33	0.33	0.34
70100820	TRAFFIC CONTROL AND PROTECTION, STANDARD 701451	L SUM	1		0	0	1
70102620	TRAFFIC CONTROL AND PROTECTION, STANDARD 701501	L SUM	1		1	0	0
70102630	TRAFFIC CONTROL AND PROTECTION, STANDARD 701601	L SUM	1		0	0.5	0.5
70107025	CHANGEABLE MESSAGE SIGN	CAL DA	84		0	56	28
X5870015	BRIDGE DECK CONCRETE SEALER	SQ FT	580,772		104,207	214,746	261,819
X7010102	NIGHTTIME WORK ZONE LIGHTING	EACH	7		0	5	2
Z0048665	RAILROAD PROTECTIVE LIABILITY INSURANCE	L SUM	1		0	0.66	0.34

MODEL- SUMMARY OF QUANTITIES [Sheet]
FILE NAME- c:\p_work\pwrtd\nathaniel.morris@illinois.gov\120852\D978C27.dgn

[illegible]

(NOT TO SCALE)

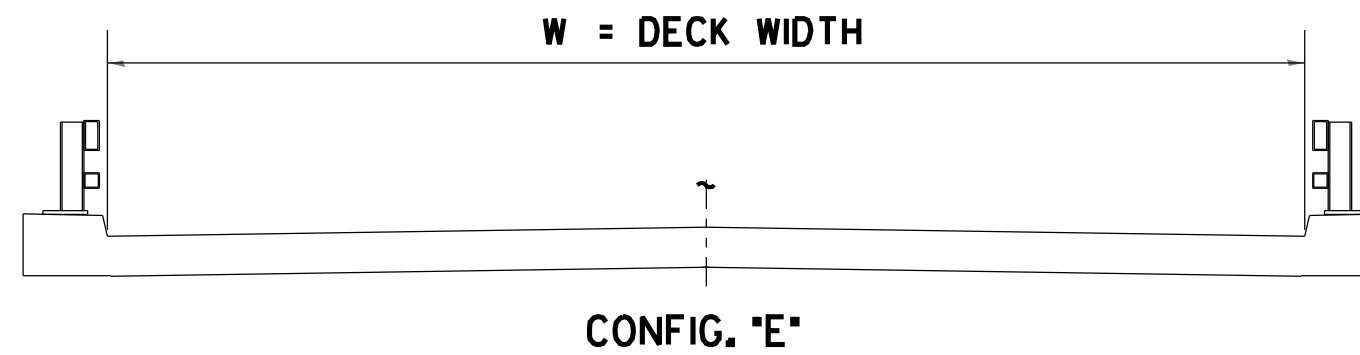

FILE NAME	USER NAME = david.a.wilson	DESIGNED -	REVISED -	STATE OF ILLINOIS DEPARTMENT OF TRANSPORTATION	PERRY COUNTY SCHEDULE				F.A.* RTE.	SECTION	COUNTY	TOTAL SHEETS	SHEET NO.
		DRAWN -	REVISED -										
		CHECKED -	REVISED -										
	PLOT DATE = 7/2/2026	DATE -	REVISED -										
					SCALE:	SHEET 5	OF 7	SHEETS	STA.	TO STA.	CONTRACT NO. 78C27		
											ILLINOIS	FED. AID PROJECT	


MODEL: Schedule Perry Co. [Sheet]
FILE NAME: c:\pw work\pwwidot\wilsonda\d1208522\D978C27.dgn

MODEL- SCHEDULE JEFFERSON COUNTY (Sheet)
FILE NAME- c:\pdx_work\pdxwilson\ad1208522\0978C27.dgn

BRIDGE DECK SEALING SCHEDULE JEFFERSON COUNTY												
JEFFERSON COUNTY				DECK DIMENSIONS		DECK AREA	APPROACH AREA	MISC. AREA PARAPET/SAFETYWALK		DECK CONCRETE SEALER	TRAFFIC CONTROL	COMMENTS
MAP #	STRUCTURE NUMBER	ROUTE	FEATURED CROSSED	L	W	SQ FT	SQ FT	SQ FT	CONFIG.	SQ FT		
11	041-0027	ILL 15	SEVEN MILE CREEK	168	41	6888	2460	1263	A	10611	701201-05	
12	041-0028	ILL 15	BEAR CREEK	47	42	1974	0	398	E	2372	701201-05	
13	041-0040	ILL 142	BRANCH OF CASEY CR	127	36	4572	1440	932	A	6944	701201-05	
14	041-0048	ILL 142	TRIB ROCKY BRANCH	60	35.2	2112	1408	440	A	3960	701201-05	
15	041-0056	TR 39	I 57	237.2	24	5693	0	2389	B	8082	701201-05	
16	041-0057	TR 101	I 57	229	26.5	6069	0	1543	B	7612	701201-05	
17	041-0058	TR 379	I 57	261.5	24	6276	0	2604	B	8880	701201-05	
18	041-0059	I 57 RAMP	I 57 NB	315.16	30.5	9612	0	2217	B	11829	701451-05	SIGNIFICANT ROUTE- NIGHTTIME LANE RESTRICTIONS
19	041-0060	I 64 WB	I 57 SB	224.73	40.5	9102	0	1569	B	10671	701401-13	SIGNIFICANT ROUTE- NIGHTTIME LANE RESTRICTIONS
20	041-0062	ILL 142	I 64	267	42.5	11348	0	1773	B	13121	701201-05	
21	041-0063	TR 412	I 64	238.2	26.5	6312	0	1582	B	7894	701201-05	
22	041-0064	TR 26	I 64	184.5	26.5	4889	1564	1615	A	8068	701201-05	
23	041-0065	TR 542	I 64	180.5	26.5	4783	1789	1644	B	8216	701201-05	
24	041-0066	TR 364	I 64	181.2	26.5	4802	1511	1580	B	7893	701201-05	
25	041-0069	CH 9	I 64	180	68.5	12330	4658	1644	B*	18632	701201-05	* INCLUDES RAISED MEDIAN
26	041-0072	TR 452A	I 64	180.5	26.5	4783	1373	1552	B	7708	701201-05	
27	041-0079	TR178	I 64	193.9	26.5	5138	1250	1599	B	7987	701201-05	
28	041-0080	TR 206	I 64	203.5	26.5	5393	1126	1631	B	8150	701201-05	
29	041-0099	ILL 142	ROCKY BRANCH CREEK	123	32	3936	0	903	A	4839	701201-05	
30	041-0102	ILL 15	IC RR	39.8	36	1433	2160	292	A	3885	701201-05	
31	041-0103	ILL 15	RAYSE CREEK	140	32	4480	1920	1028	A	7428	701201-05	
32	041-0104	ILL 15	BIG MUDDY OVERFLOW	233.5	36	8406	2160	1714	A	12280	701201-05	
33	041-0106	ILL 15	BIG MUDDY RIVER	137	40	5480	2400	1025	A	8905	701201-05	
34	041-0107	ILL 37	STREAM	71.5	34	2431	2040	535	A	5006	701201-05	
35	041-0108	VET MEM DR.	I 64/I 57	260	84	21840	5040	4071	A*	30951	701601-09	* INCLUDES RAISED MEDIAN
36	041-0109	ILL 15	POLE CAT CREEK	89.7	36	3229	2160	653	A	6042	701201-05	
37	041-0110	ILL 37	ATCHISON CREEK	144	36	5184	2160	1068	A	8412	701201-05	
38	041-0113	CH 42	I 57	213.7	32	6838	1920	1592	A	10350	701201-05	
39	041-0114	ILL 15	ELK HORN CREEK	66.7	36	2401	2160	530	A	5091	701201-05	
	TOTAL									261819		

PARAPET/SAFETY WALK
CONFIGURATIONS

(NOT TO SCALE)

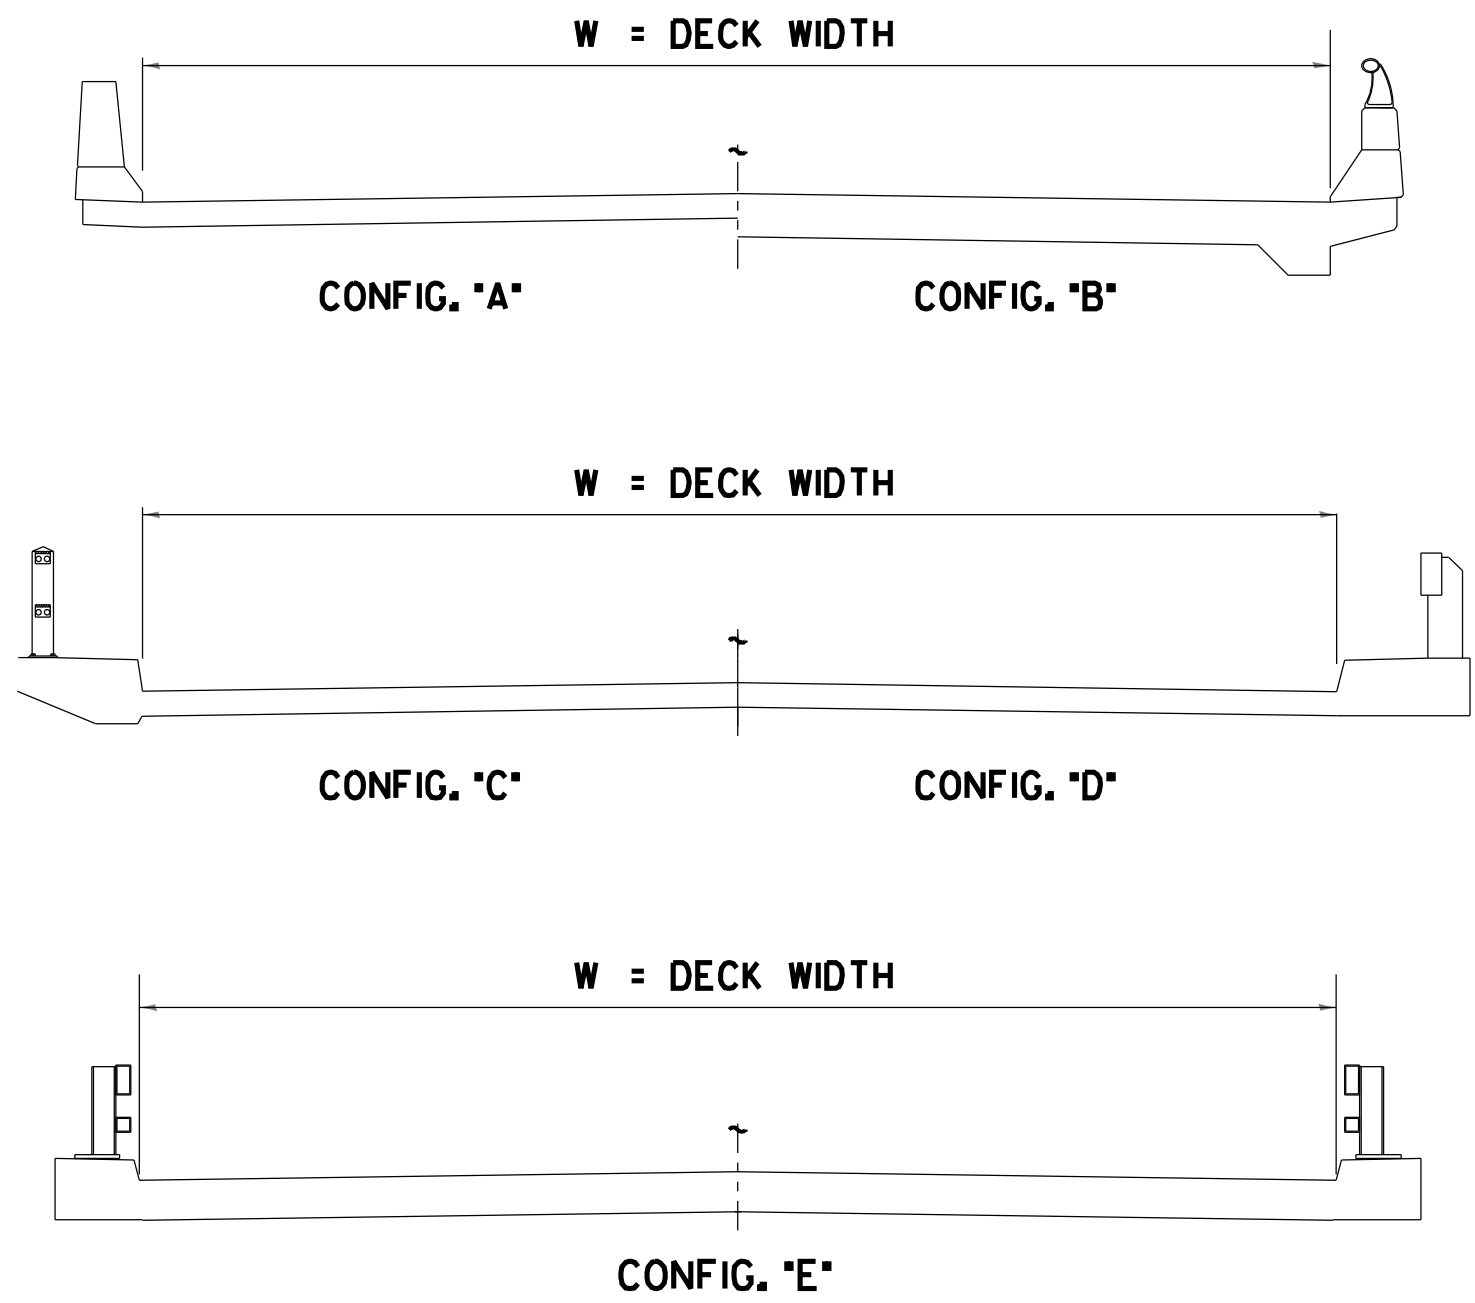

USER NAME	= david.a.wilson	DESIGNED	-	REVISED	-
		DRAWN	-	REVISED	-
		CHECKED	-	REVISED	-
PLOT DATE	= 7/2/2026	DATE	-	REVISED	-

STATE OF ILLINOIS
DEPARTMENT OF TRANSPORTATION

JEFFERSON COUNTY SCHEDULE

SCALE: SHEET 6 OF 7 SHEETS STA. TO STA.


F.A.* RTE.	SECTION	COUNTY	TOTAL SHEETS	SHEET NO.
VAR	D9 Deck Seal 2027-1	Various	7	6
CONTRACT NO. 78C27				
ILLINOIS FED. AID PROJECT				

MODEL: SCHEDULE OF JACKSON CO (Sheet)
FILE NAME: c:\pw\work\pw\del\thathaniel.morris@illinois.gov\1208522\D976C27.dgn

BRIDGE DECK SEALING SCHEDULE JACKSON COUNTY

JACKSON COUNTY				DECK DIMENSIONS		DECK AREA	APPROACH AREA	MISC. AREA PARAPET/SAFETYWALK		DECK CONCRETE SEALER	TRAFFIC CONTROL	COMMENTS
MAP #	STRUCTURE NUMBER	ROUTE	FEATURED CROSSED	L	W	SQ FT	SQ FT	SQ FT	CONFIG.	SQ FT		
40	039-0001	US 51	SIX MILE CREEK	41.8	39	1630	1560	300	D	3490	701201-05	
41	039-0033	ILL 151	SPRING CREEK	30.9	33.5	1035	2040	139	E	3214	701201-05	
42	039-0048	ILL 3	UP R.R.	341.5	42.5	14514	0	2322	B	16836	701201-05	
43	039-0050	ILL 13 WB	MUD CREEK	169.9	38.5	6541	0	1159	A	7700	701201-05	
44	039-0055	MAKANDA RD	DRURY CREEK	133	36	4788	1080	0	E	5868	701201-05	
45	039-0060	ILL 127	CEDAR CREEK	107	32.6	3488	1958	784	A	6230	701201-05	
46	039-0061	ILL 13 WB	CRAB ORCHARD CREEK	247.4	52	12865	3120	1816	A	17801	701422-10	SIGNIFICANT ROUTE- NIGHTTIME LANE RESTRICTIONS
47	039-0079	ILL 13 EB	CRAB ORCHARD CREEK	249	62	15438	3720	3525	A	22683	701422-10	SIGNIFICANT ROUTE- NIGHTTIME LANE RESTRICTIONS
48	039-0066	ILL 3	REEDS CREEK	98	36	3528	2160	719	A	6407	701201-05	
49	039-0067	ILL 3	DRAINAGE DITCH	80	37.3	2984	2240	587	A	5811	701201-05	
50	039-0068	ILL 4	RATTLESNAKE CREEK	146	33.3	4862	2000	1098	A	7960	701201-05	
51	039-0069	OLD ILL 13	MUD CREEK	85	32	2720	1920	624	A	5264	701201-05	
52	039-0070	ILL 13 EB	MUD CREEK	185	40.3	7456	2418	1652	A	11526	701201-05	
53	039-0071	ILL 13	LIT CRAB ORCHARD CR	78	137.8	10748	8268	587	A*	19603	701601-09	* INCLUDES RAISED MEDIAN, SIGNIFICANT ROUTE-NIGHTTIME LANE RESTRICTIONS
54	039-0073	ILL 151	KINKAID LAKE	125.3	36.8	4611	2210	943	A	7764	701201-05	
55	039-0074	ILL 4	BEAUCOUP CREEK	448	32	14336	1920	3369	A	19625	701201-05	
56	039-0077	ILL 13/127	BEAUCOUP CREEK	422	40	16880	2400	3399	A	22679	701201-05	
57	039-0078	ILL 13 EB	CRAB ORCHARD CR. OVFL	148	62.6	9265	3153	2362	A	14780	701422-10	SIGNIFICANT ROUTE- NIGHTTIME LANE RESTRICTIONS
58	039-0062	ILL 13 WB	CRAB ORCHARD CR. OVFL	146.6	40.8	5981	2448	1076	A	9505	701422-10	SIGNIFICANT ROUTE- NIGHTTIME LANE RESTRICTIONS
	TOTAL									214746		

PARAPET/SAFETY WALK
CONFIGURATIONS
(NOT TO SCALE)

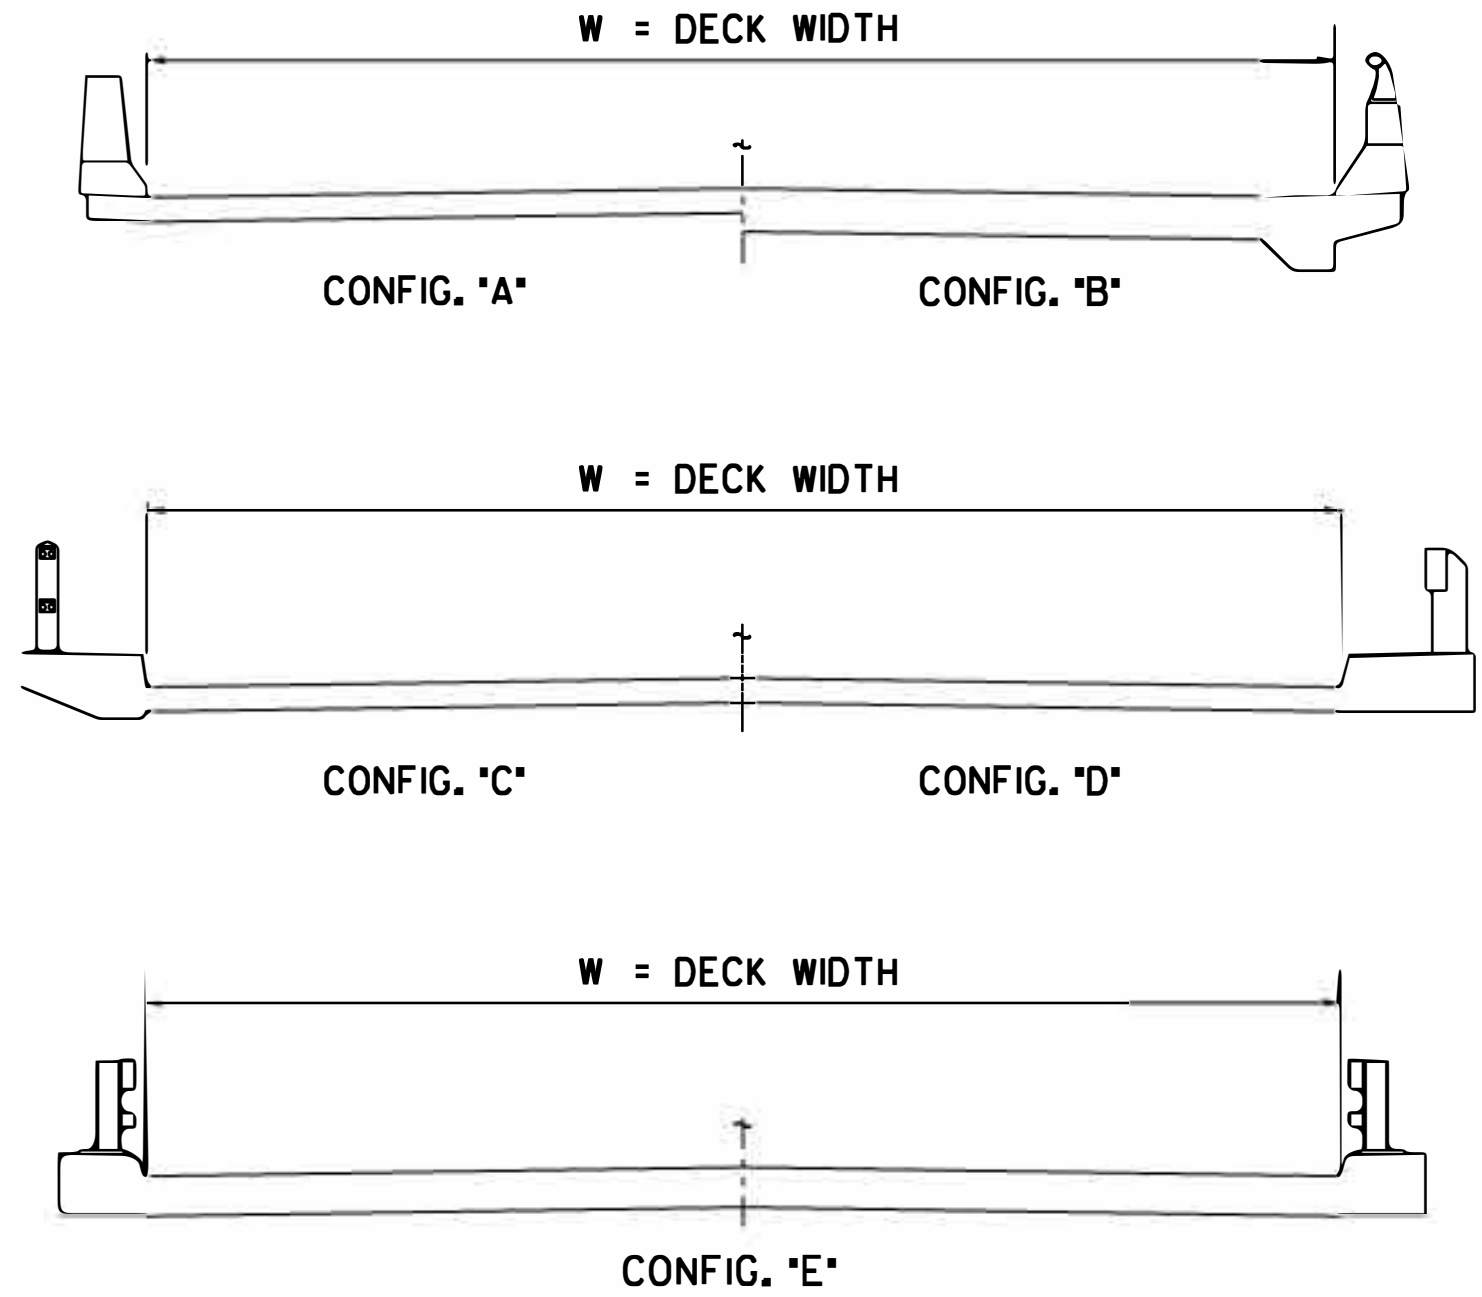

	USER NAME = nathaniel.morris	DESIGNED -	REVISED -	STATE OF ILLINOIS DEPARTMENT OF TRANSPORTATION	JACKSON COUNTY SCHEDULE				F.A.* RTE.	SECTION	COUNTY	TOTAL SHEETS	SHEET NO.
		DRAWN -	REVISED -						VAR	D9 Deck Seal 2027-1	Various	7	7
		CHECKED -	REVISED -						CONTRACT NO. 78C27				
	PLOT DATE = 7/28/2026	DATE -	REVISED -		SCALE:	SHEET 7	OF 7	SHEETS	STA.	TO STA.	ILLINOIS FED. AID PROJECT		