F.A.I. RTE.	SECTION	COUNTY	TOTAL SHEETS	SHEET NO.
94	2005-070 LS	COOK	65	38
STA. 1307+00	TO STA. 1317+50			
FED. ROAD DIST. NO.	ILLINOIS	FED. AID PROJECT		

60A76

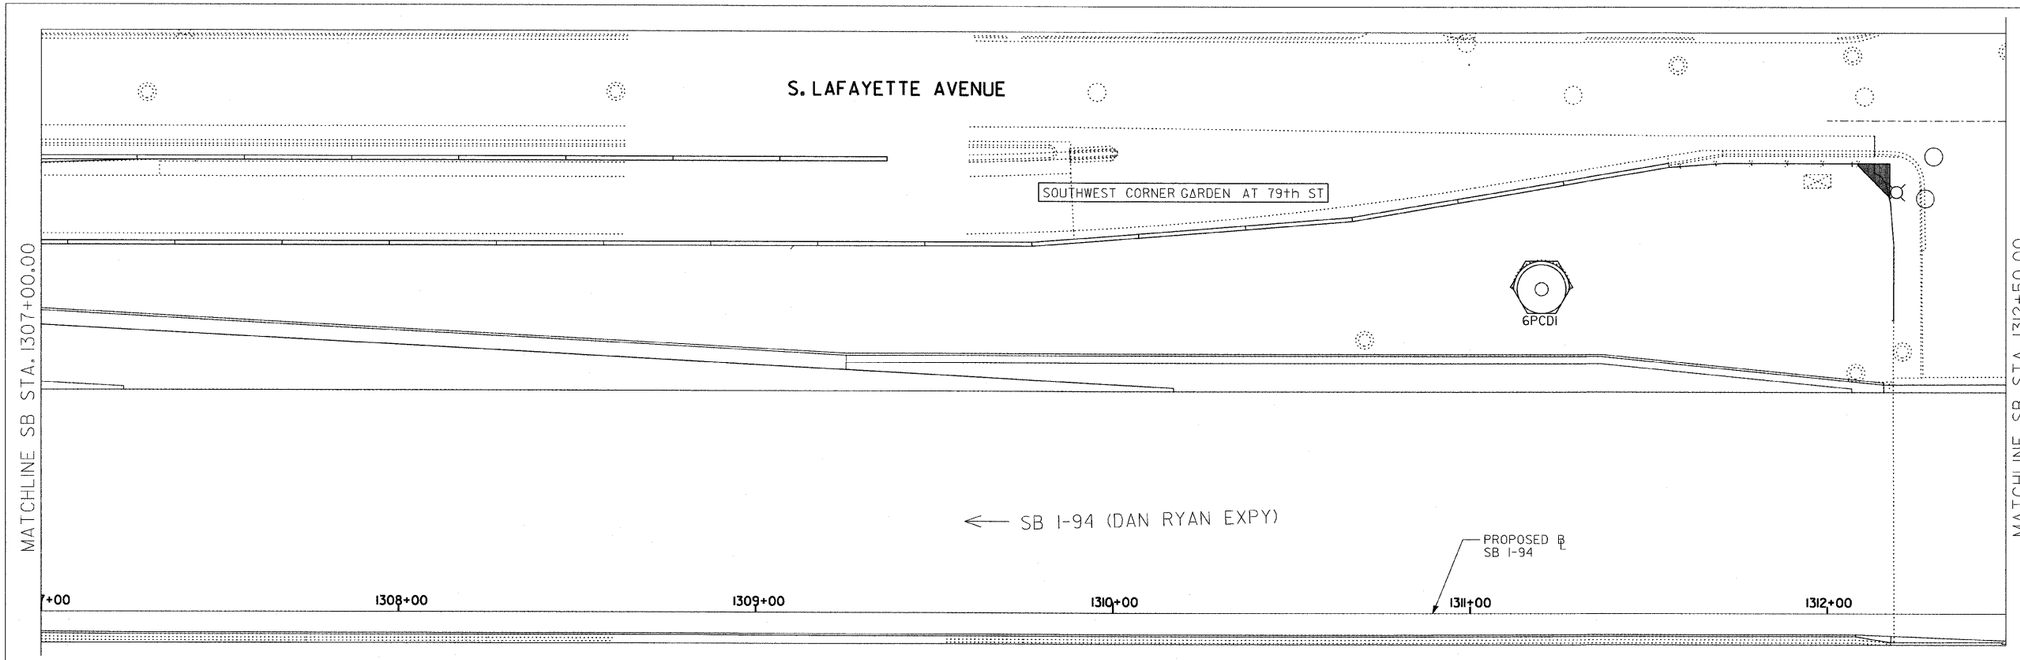

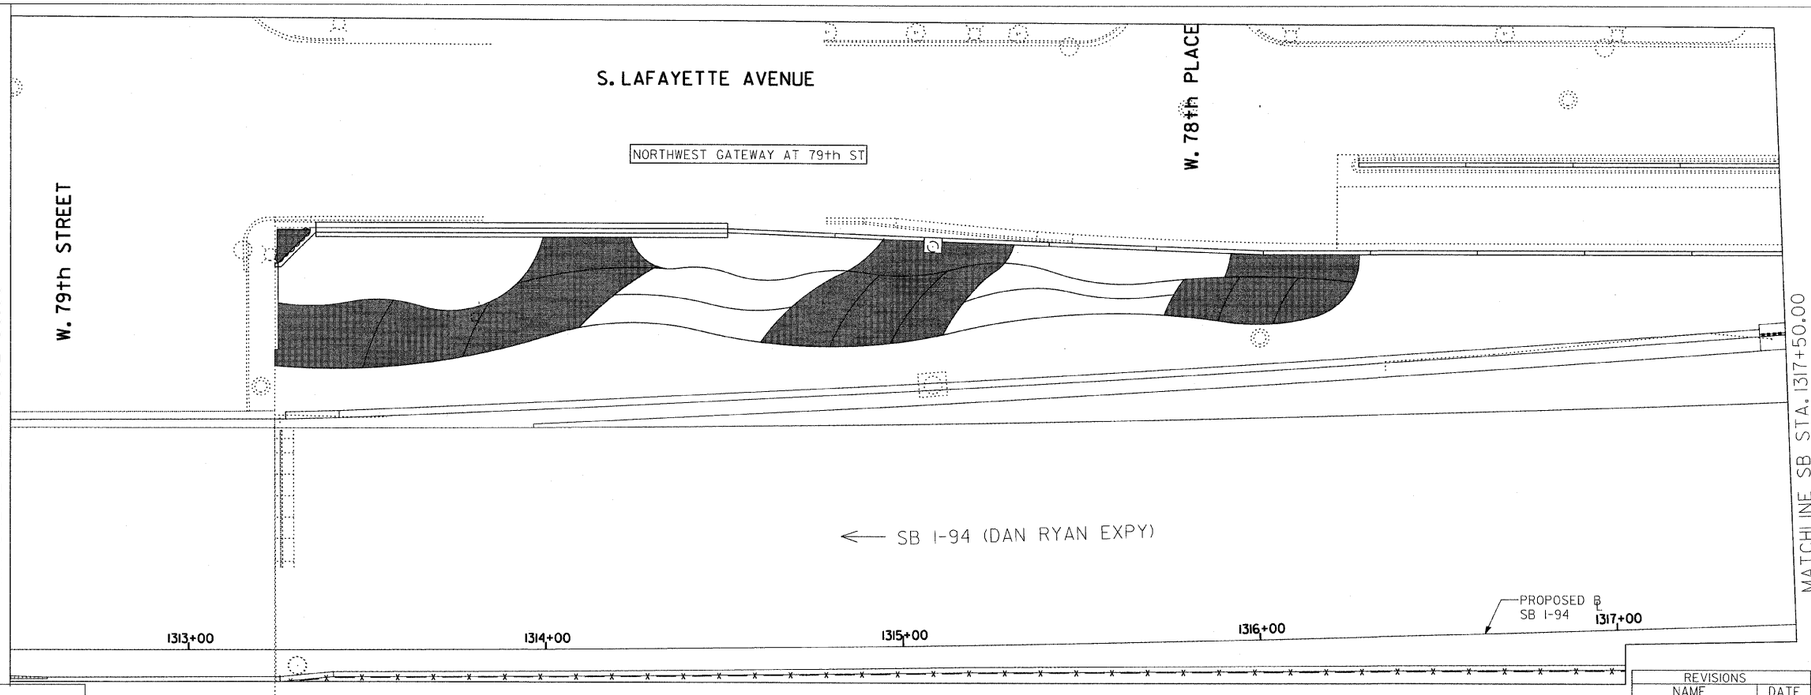

LEGEND:

AREA TO BE DRIP IRRIGATED

NOTE:
ALL CORNER GARDENS AND PERENNIAL AND SHRUB BEDS SHALL BE IRRIGATED.

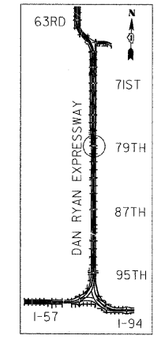

LOCATION MAP

20 0 20 40

SCALE: 1" = 20'-0"

SITE DESIGN GROUP

TY·LIN INTERNATIONAL

REVISIONS NAME	DATE
REVISED	09/19/08

ILLINOIS DEPARTMENT OF TRANSPORTATION

F.A.I. 94 (DAN RYAN EXPRESSWAY)

IRRIGATION PLANS

SW + NW QUADRANTS AT 79TH ST. - SB I-94

SCALE: 1"=20'

DATE: May 1, 2008

DRAWN BY: EM

CHECKED BY: JO

$FILE$

$TIME$

$DATE$