F.A.I. RTE.	SECTION	COUNTY	TOTAL SHEETS	SHEET NO.
90/94	2005-072 LS	COOK	38	15
STA.	TO STA.			
FED. ROAD DIST. NO. 1	ILLINOIS	FED. AID PROJECT		

60A78

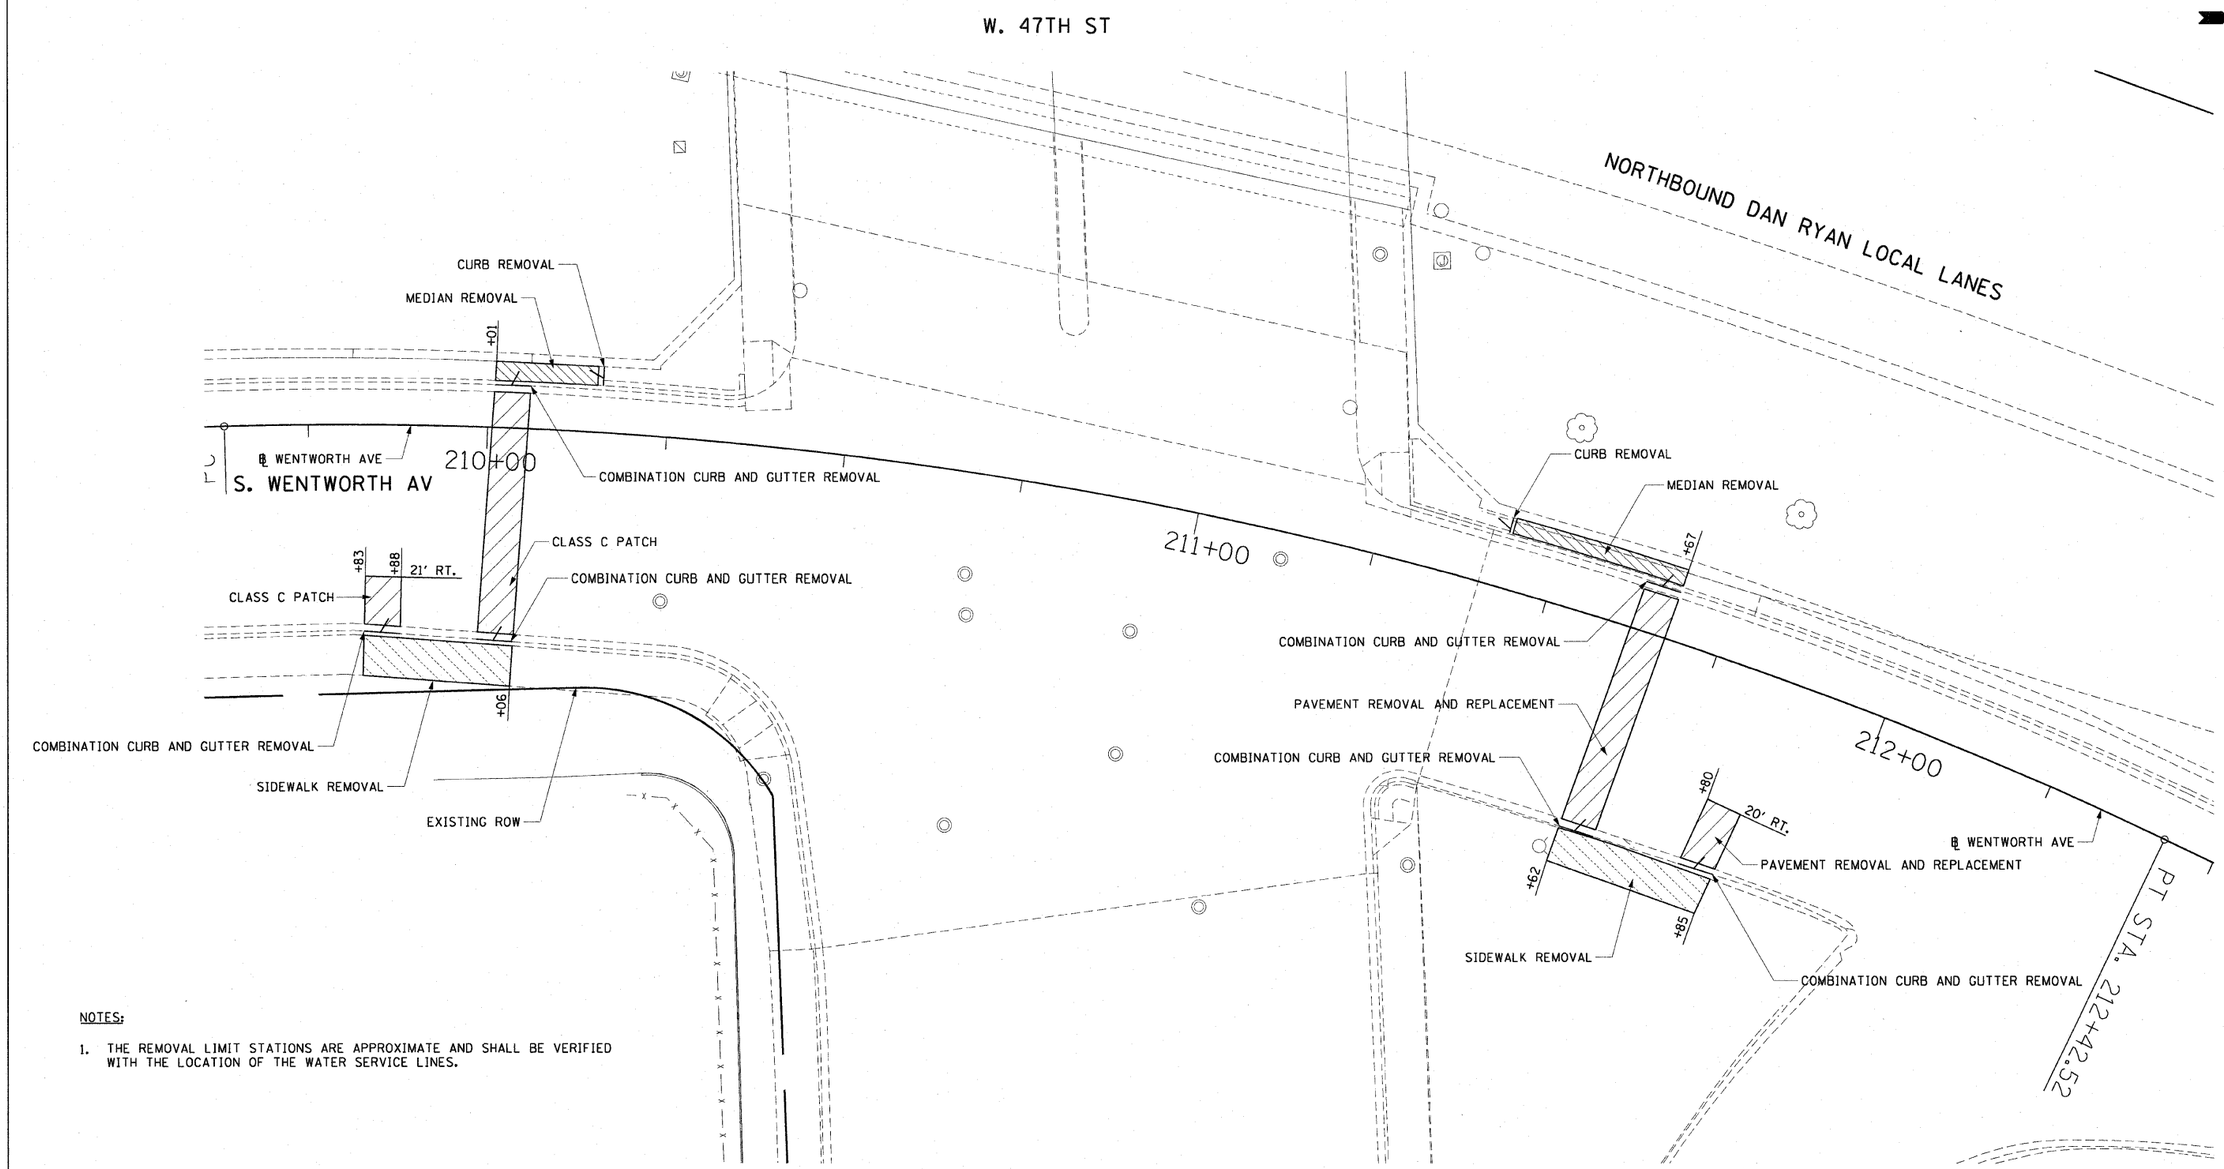

NOTES:

1. THE REMOVAL LIMIT STATIONS ARE APPROXIMATE AND SHALL BE VERIFIED WITH THE LOCATION OF THE WATER SERVICE LINES.

LEGEND:

- PAVEMENT REMOVAL AND REPLACEMENT OR CLASS C PATCH
- MEDIAN REMOVAL
- LINEAR REMOVALS
- SIDEWALK REMOVAL
- DRIVEWAY PAVEMENT REMOVAL

CTE | AECOM

REVISIONS	
NAME	DATE

ILLINOIS DEPARTMENT OF TRANSPORTATION
F.A.I. 90/94 (DAN RYAN EXPRESSWAY)
47TH STREET GATEWAY LANDSCAPING AND IRRIGATION

ROADWAY REMOVAL PLANS

SCALE: 1"=10'
DATE: MAY 02, 2008
DRAWN BY: RMG
CHECKED BY: JAL

p:\p40468\civil\29-gateway_irrigation\sht\22g (47th)\rp29a4712a.sht
05/01/2008 04:09:55 PM