F.A.I.	SECTION	COUNTY	TOTAL SHEETS	SHEET NO.
94/90	•	COOK	38	11
STA.		TO STA.		
FED. ROAD DIST. NO.	ILLINOIS	FED. AID PROJECT		
60A79		• 2005-073 LS		

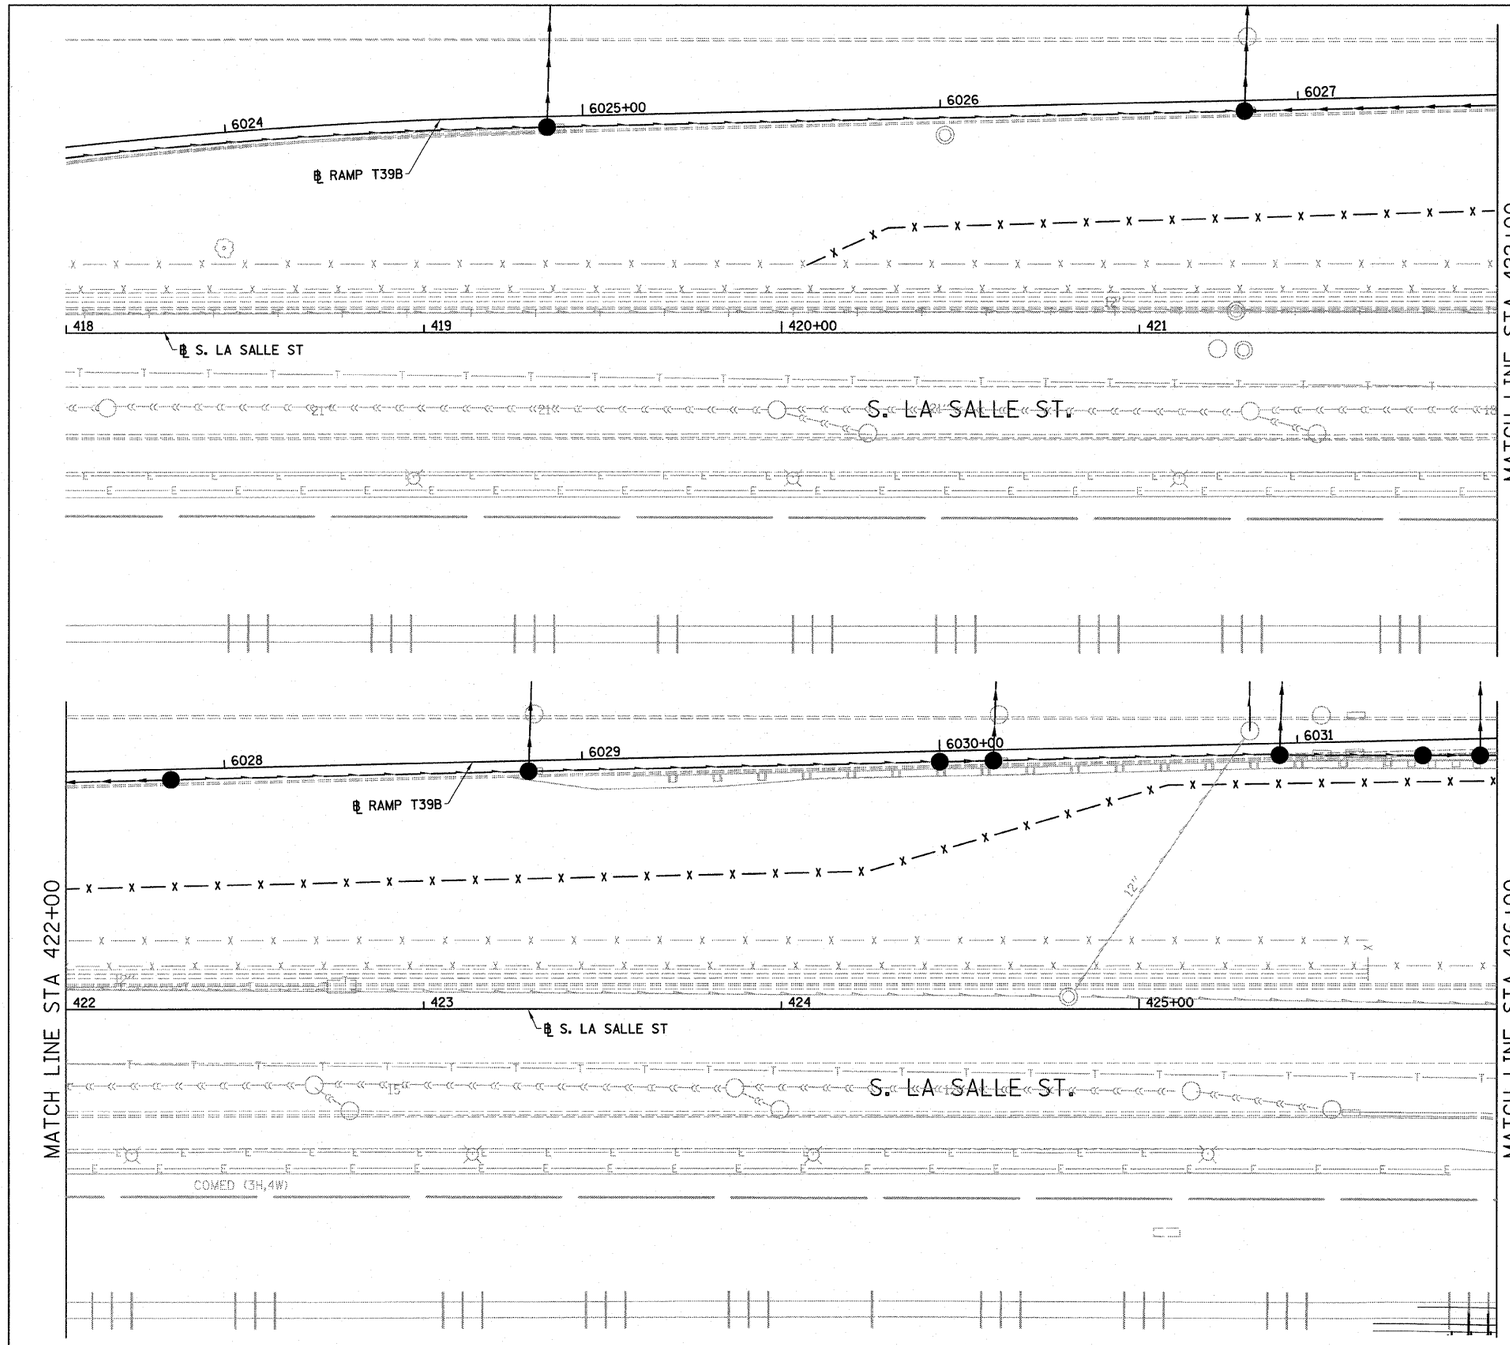

LEGEND:

— x — x — CHAIN LINK FENCE, 4' (SPECIAL)

0 20' 40'

EX-1

BOWMAN, BARRETT & ASSOCIATES INC.
CONSULTING ENGINEERS
Chicago, Illinois
312.228.0100
www.bbandainc.com

REVISIONS	
NAME	DATE
REVISED	9/19/08

ILLINOIS DEPARTMENT OF TRANSPORTATION

F.A.I. 94/90 (DAN RYAN EXPRESSWAY)

GATEWAY LANDSCAPING & IRRIGATION @ 35TH

LA SALLE STREET
EXISTING CONDITIONS

SCALE: 1"=20'
DATE: 03/13/07

DRAWN BY: JDC
CHECKED BY: DDM

n:\660\cadd\civil\22F\22F_SHEETS\660_22FCEX01.dgn

9/18/2008 3:50:11 PM