CONTRACT NO. 66623

| F.A.I. RTE. | SECTION | COUNTY | TOTAL SHEETS | SHEET NO. |
|---|---|---|---|---|
| 80 | (06-1,2)RS-3, I | BUREAU | 116 | 28 |
| STA. 401+00 | | TO STA. 431+00 | | |
| FED. ROAD DIST. NO. _ | ILLINOIS | FED. AID PROJECT | | |

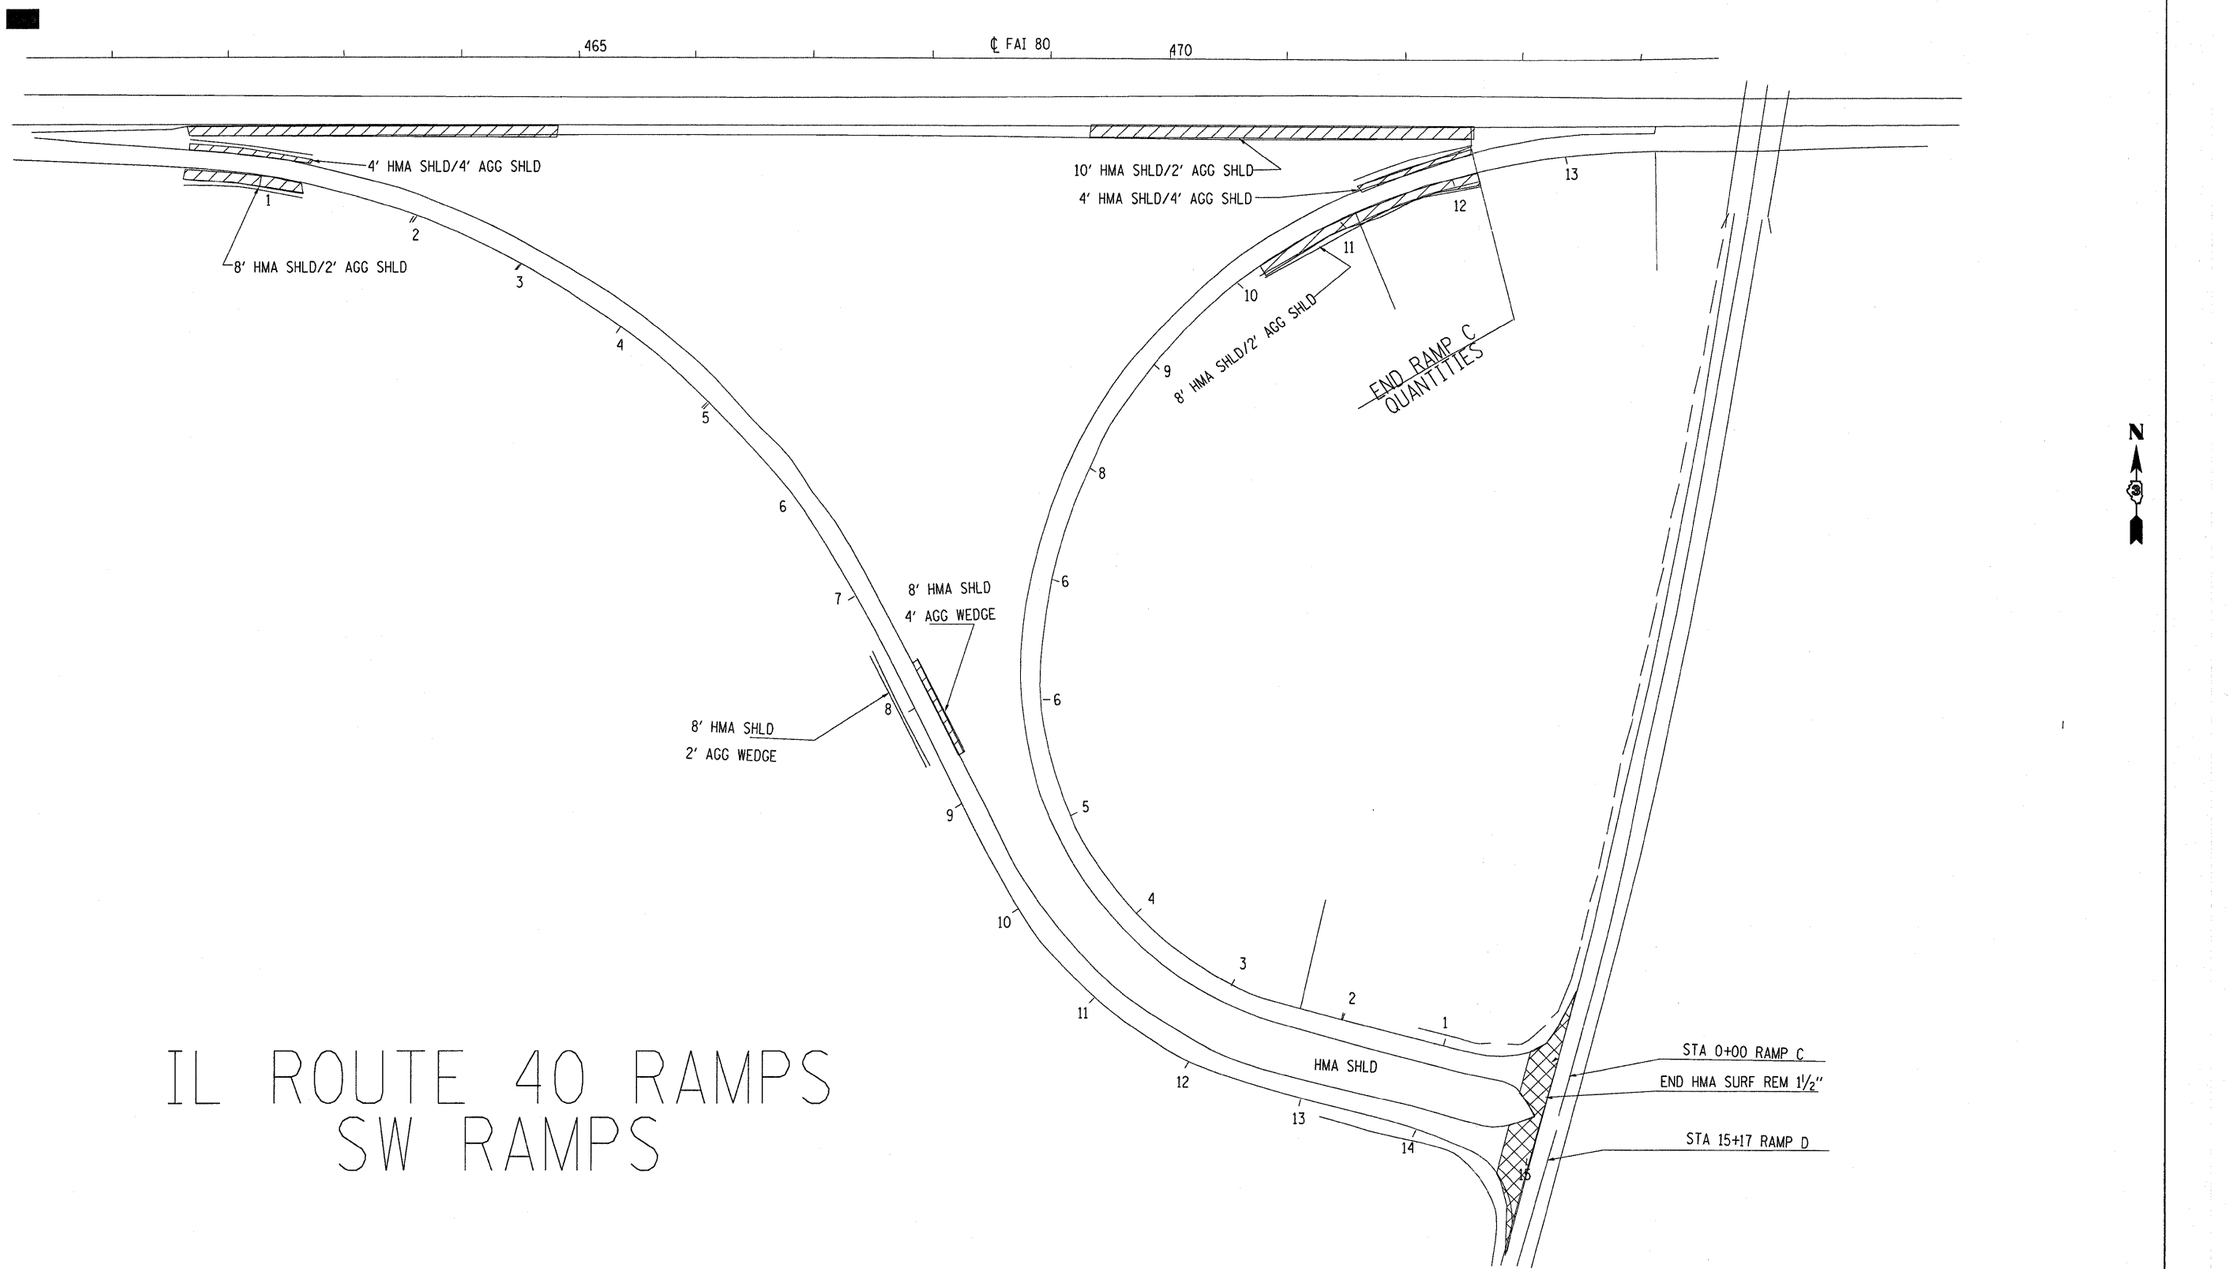


# IL ROUTE 40 RAMPS
# SW RAMPS

PLOT DATE = Sep 04, 2008 - 07:52:02 AM
FILE NAME = c:\pw_work\pwidot\brebogpc\dms32763\details.dgn
PLOT SCALE = 53.2532 ' / IN.
USER NAME = brebogpc

**RAMPS "C" and "D"** **PLAN SHEET**