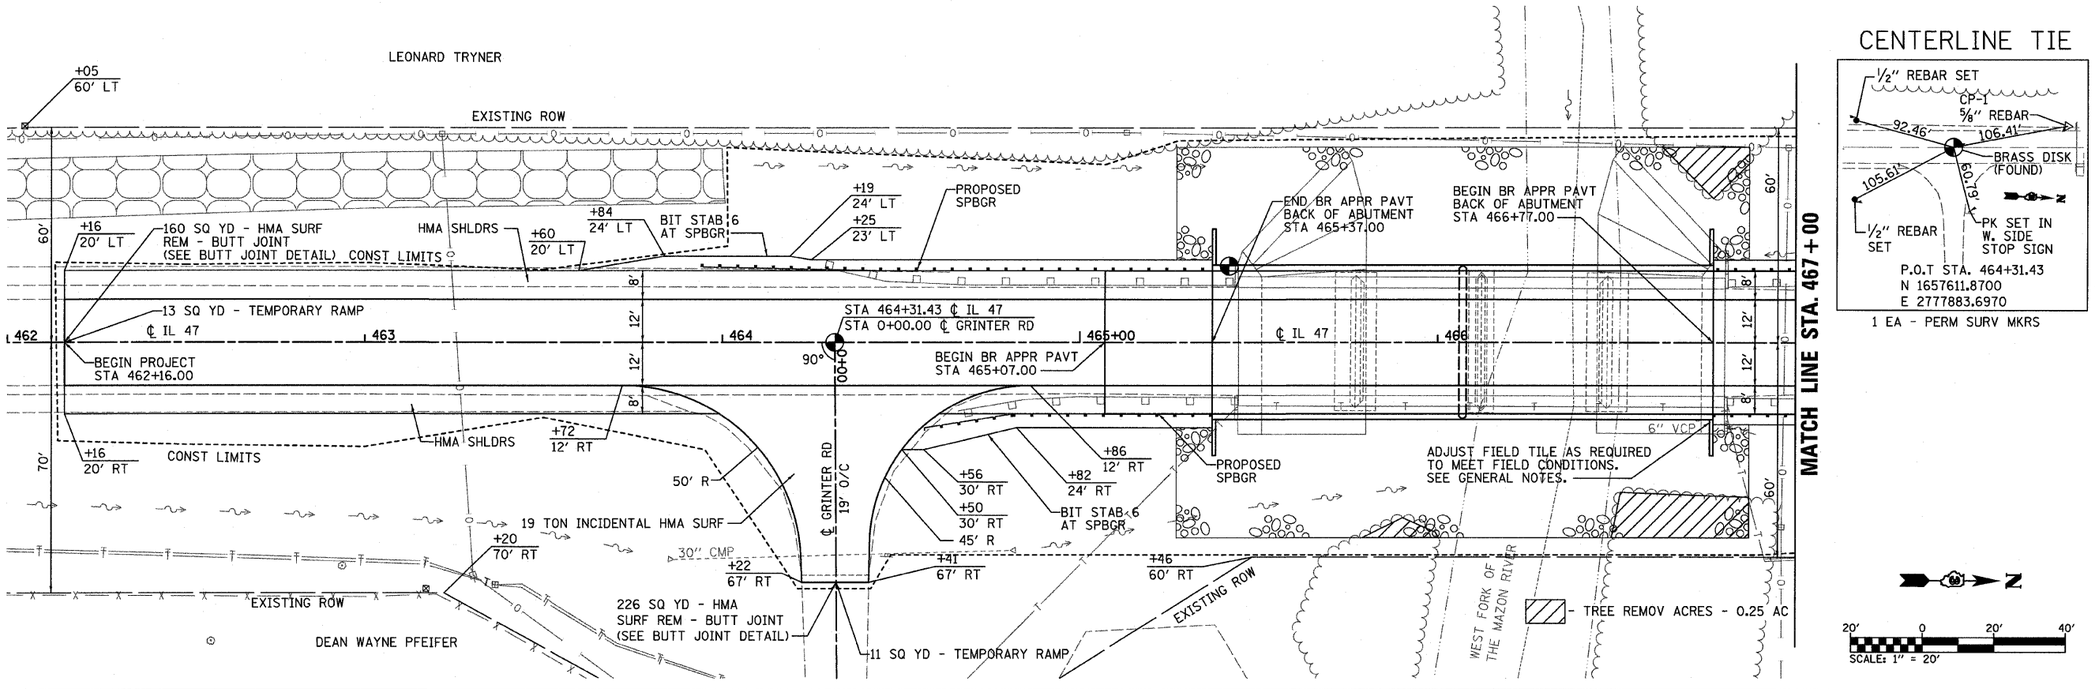

CENTERLINE TIE

1 EA - PERM SURV MKRS

BM - CHISLED SQ. SW CORNER OF SOUTH ABUTMENT.
STA. 465+45.19 OFFSET 19.00' LT
ELEVATION = 588.14

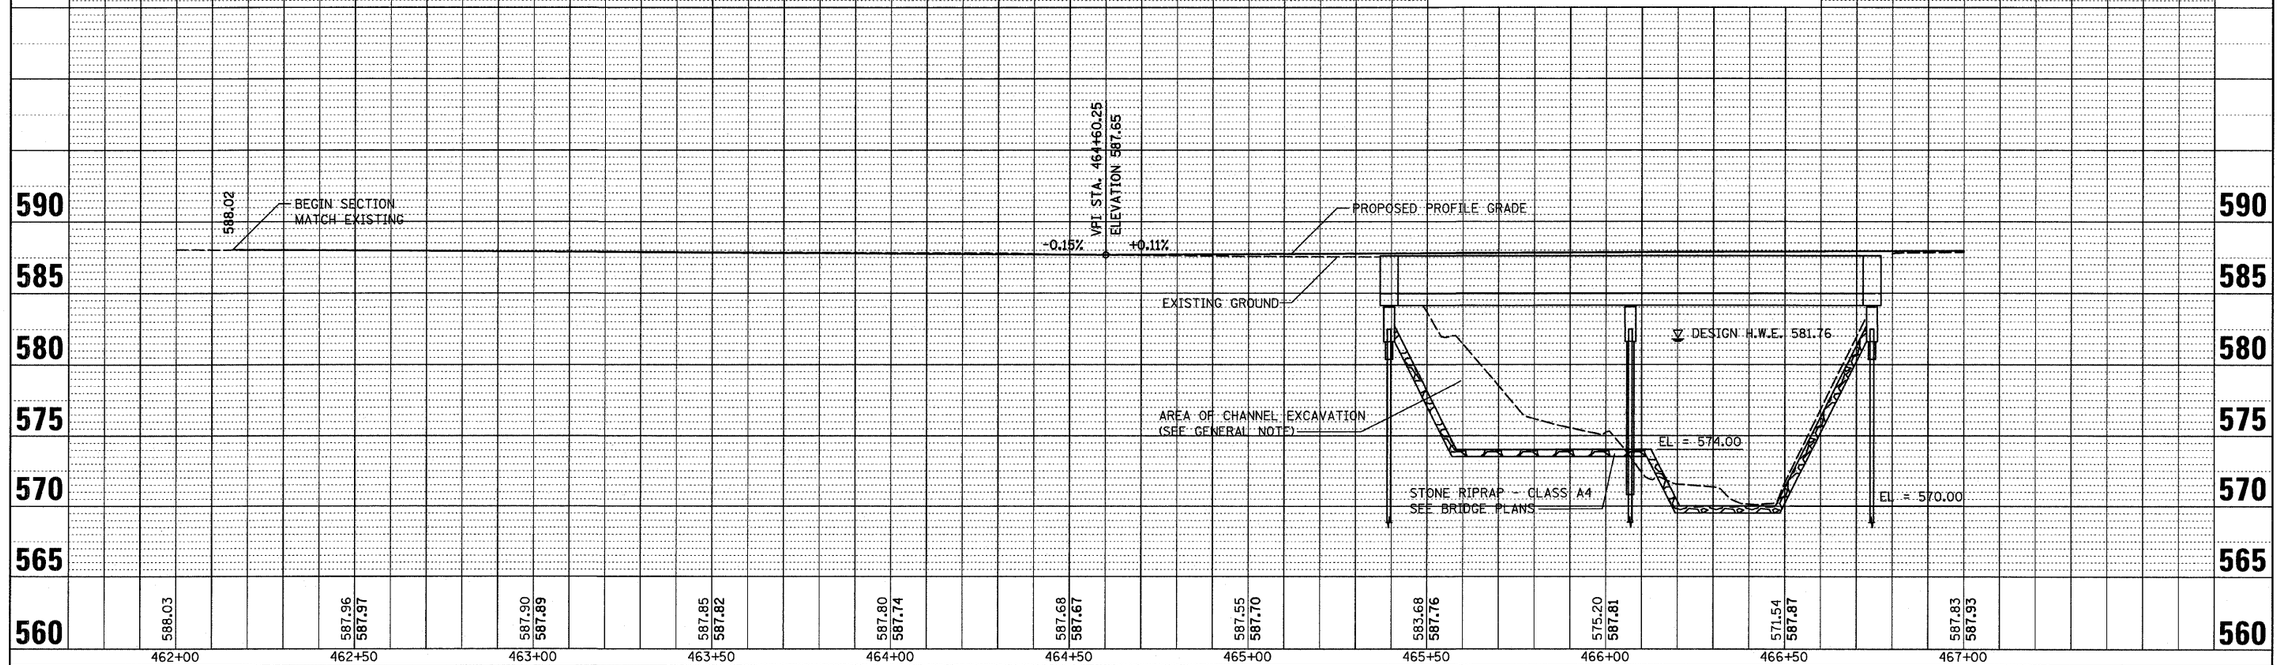

PROFILE
SURVEYED
PLOTTED
GRADES CHECKED
X-SECTIONS CHECKED
NOTE BOOK
NO.
BY
DATE

FILE NAME = H:\jeff delete\26054.004_graser\Technical Production\Civil\sheets.dgn	USER NAME = $USER$	DESIGNED -	REVISED -
		DRAWN -	REVISED -
	PLOT SCALE = 20.0000 ' / IN.	CHECKED -	REVISED -
	PLOT DATE = 8/6/2008	DATE -	REVISED -

STATE OF ILLINOIS
DEPARTMENT OF TRANSPORTATION

PLAN & PROFILE SHEET

SCALE: | SHEET NO. OF SHEETS | STA. 462+00 TO STA. 467+00

F.A.P RTE.	SECTION	COUNTY	TOTAL SHEETS	SHEET NO.
326	119 BR-2	GRUNDY	52	6
		CONTRACT NO. 66688		
FED. ROAD DIST. NO.	ILLINOIS	FED. AID PROJECT		