CONTRACT NO. 66731

F.A.P. RTE.	SECTION	COUNTY	TOTAL SHEETS	SHEET NO.
80	*	BUR & LAS	219	148
STA. _____	TO STA. _____			
FED. ROAD DIST. NO. _	ILLINOIS	FED. AID PROJECT		

* (06-14 & 50-8)RS-1 (14B,B-1,VB,VB-1,VB-2,VB-3)BR

STATE OF ILLINOIS
DEPARTMENT OF PUBLIC WORKS & BUILDINGS
DIVISION OF HIGHWAYS

		Bureau	'95	12

SHEET NO 7
7 SHEETS

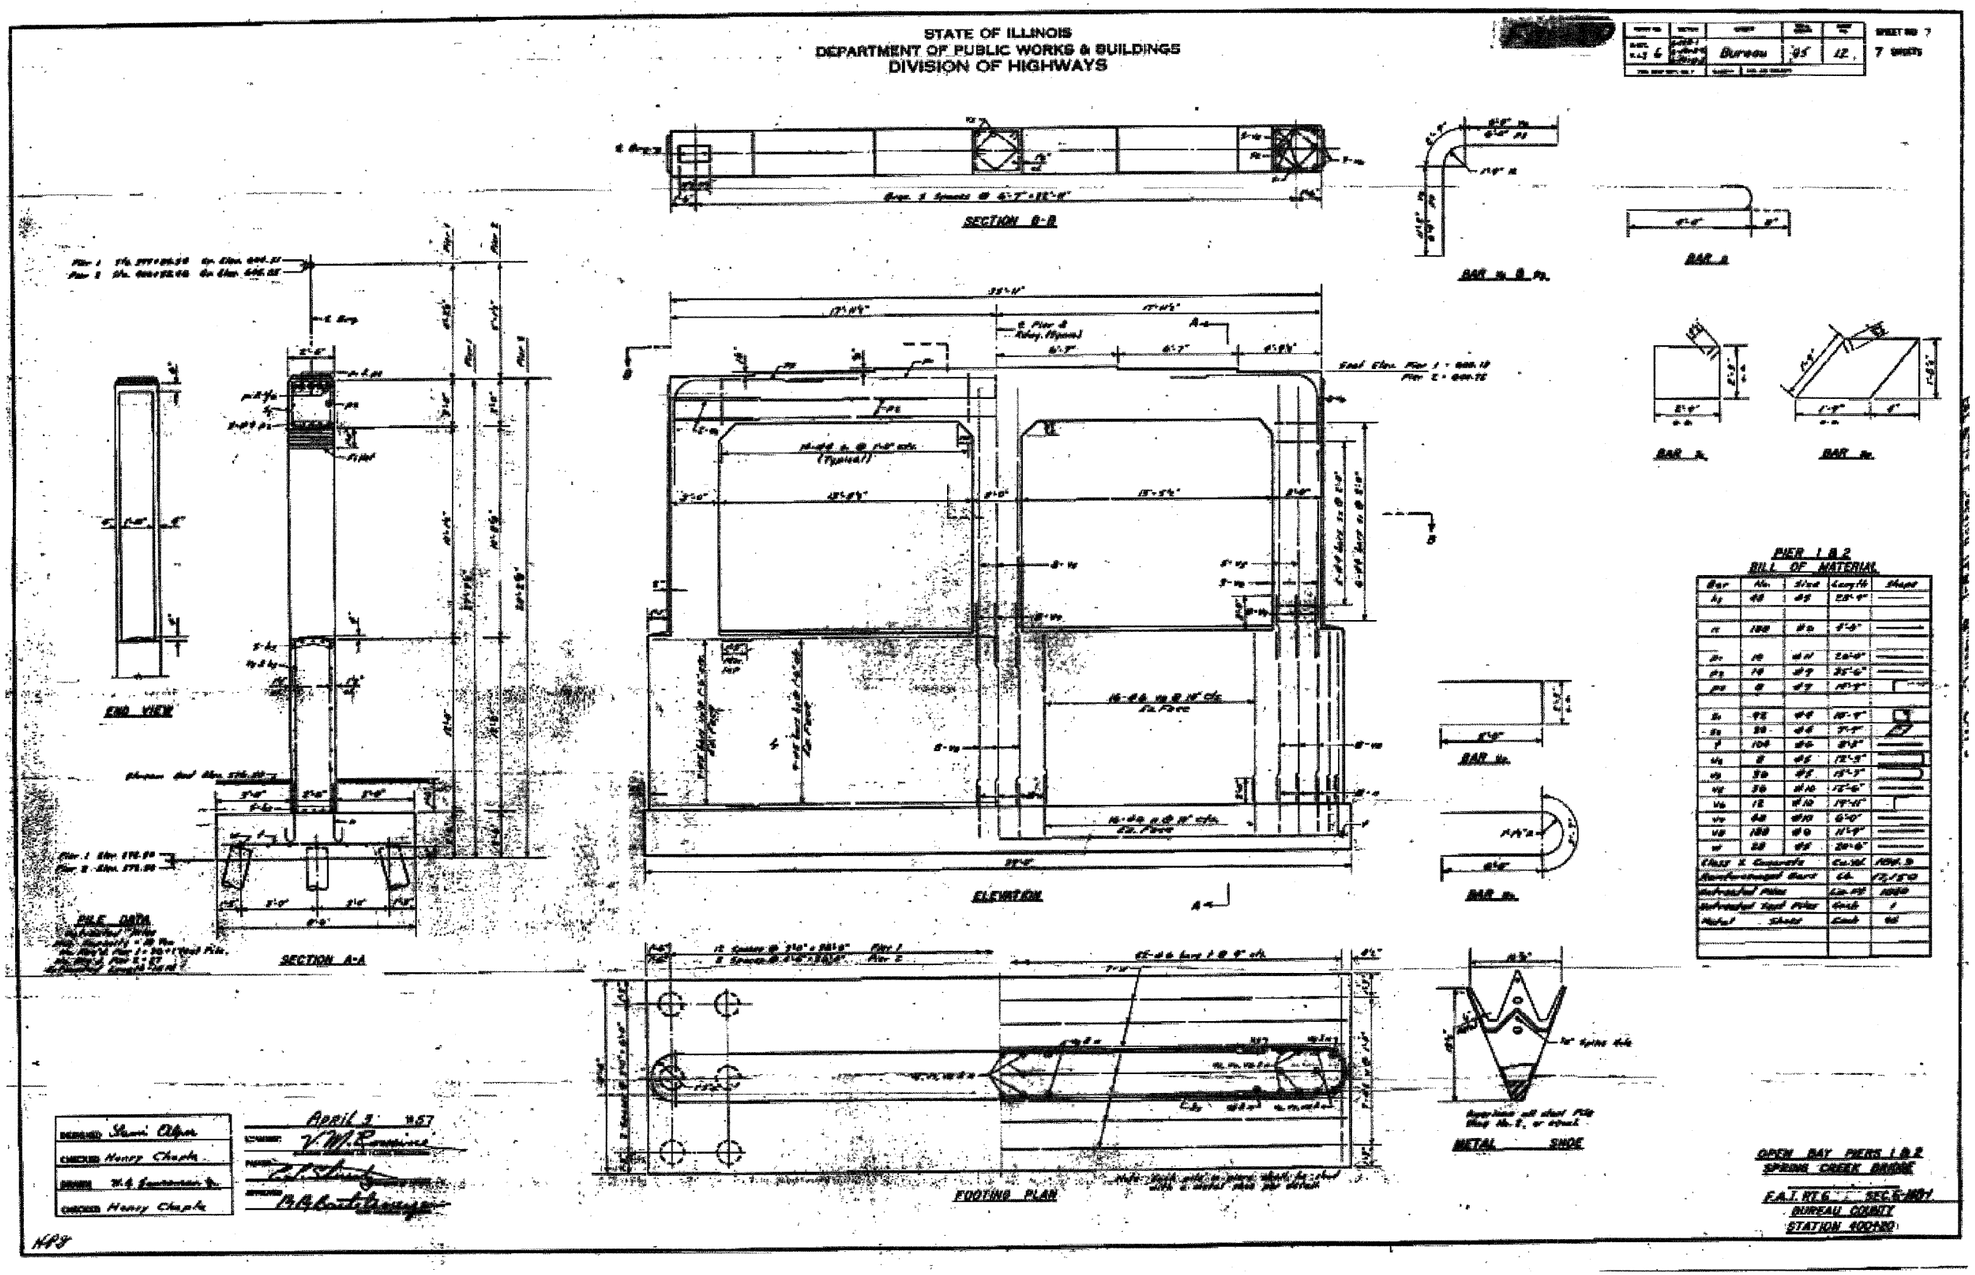

PILE DATA

PIER 1 & 2
BILL OF MATERIAL

Bar	No.	Size	Length	Shape
A	48	#8	28'-9"	
K	198	#6	5'-5"	
Ka	16	#8	26'-0"	
P3	16	#8	35'-6"	
P2	8	#8	45'-3"	
H	92	#8	18'-9"	
Ga	30	#8	7'-9"	
J	104	#6	8'-8"	
Ha	8	#8	12'-3"	
Hb	30	#8	15'-3"	
Hc	30	#10	12'-6"	
Hd	12	#10	19'-11"	
He	48	#10	6'-0"	
Hf	188	#10	11'-9"	
Hg	88	#8	20'-6"	
Class X Concrete		Cu.Yd.	159.9	
Reinforcement Bars		Lb.	12,150	
Structural Piles		Lin.Ft.	1080	
Structural Steel Piles		Each	1	
Metal Shoes		Each	60	

DESIGNED	Shawki Alfam
CHECKED	Henry Chapla
DRAWN	W.A. Zawadzki Jr.
CHECKED	Henry Chapla

April 3 1957
V.M. Rawlings
Engineer of Bridges and Structures
Chief Engineer

NPS

OPEN BAY PIERS 1 & 2
SPRING CREEK BRIDGE
F.A.I. RT. 6 SEC. 6-1(4)1
BUREAU COUNTY
STATION 400+80

FOR INFORMATION ONLY

REVISIONS	
NAME	DATE

ILLINOIS DEPARTMENT OF TRANSPORTATION

EXISTING BRIDGE PLANS
SN 006-0033 (WBL)

SCALE: VERT.
HORIZ.
DATE

DRAWN BY
CHECKED BY

PLOT DATE = Aug 27,2009 - 01:45:59 PM
FILE NAME = c:\projects\wenzelko\dms32861\details.dgn
PLOT SCALE = 1000.0000 ' / IN.
USER NAME = wenzelko