CONTRACT NO. 66731

F.A.P. RTE.	SECTION	COUNTY	TOTAL SHEETS	SHEET NO.
80	*	BUR & LAS	219	154
STA. _____		TO STA. _____		
FED. ROAD DIST. NO. _	ILLINOIS	FED. AID PROJECT		

* (06-14 & 50-8)RS-1 (14B,B-1,VB,VB-1,VB-2,VB-3)BR

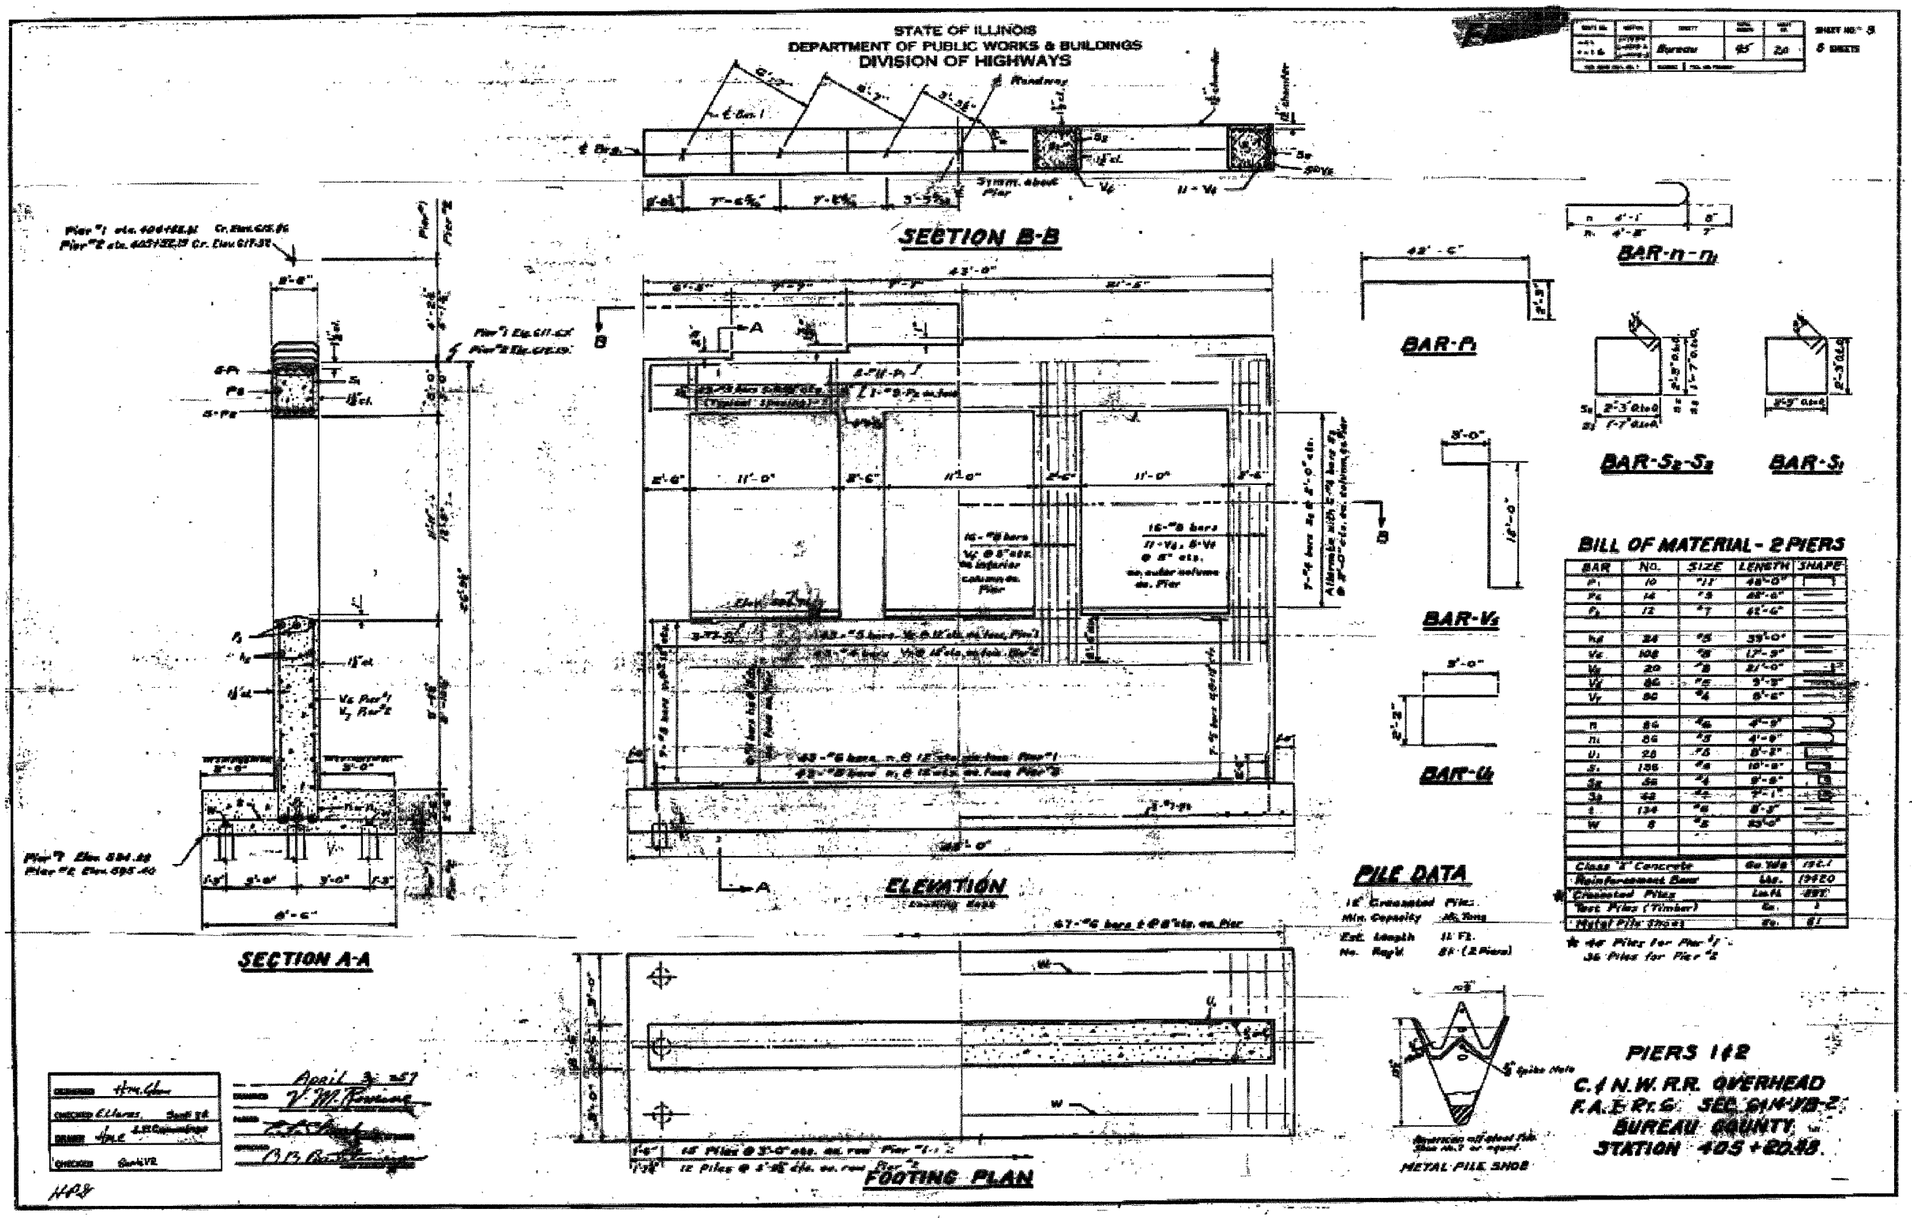

FOR INFORMATION ONLY

REVISIONS	
NAME	DATE

ILLINOIS DEPARTMENT OF TRANSPORTATION

EXISTING BRIDGE PLANS
SN 006-0035 (WBL)

SCALE: VERT. HORIZ.
DATE
DRAWN BY
CHECKED BY

PLOT DATE : Aug 27,2008 - 01:46:58 PM
FILE NAME : c:\pw_work\pwidot\wenzelko\dms32861\details.dgn
PLOT SCALE : 1000.0000 ' / IN.
USER NAME : wenzelko