FINAL SURVEY	BY	DATE
NOTE BOOK	SURVEYED	
NO.	PLOTTED	
	TEMPLATE	
	AREAS	
	AREAS CHECKED	

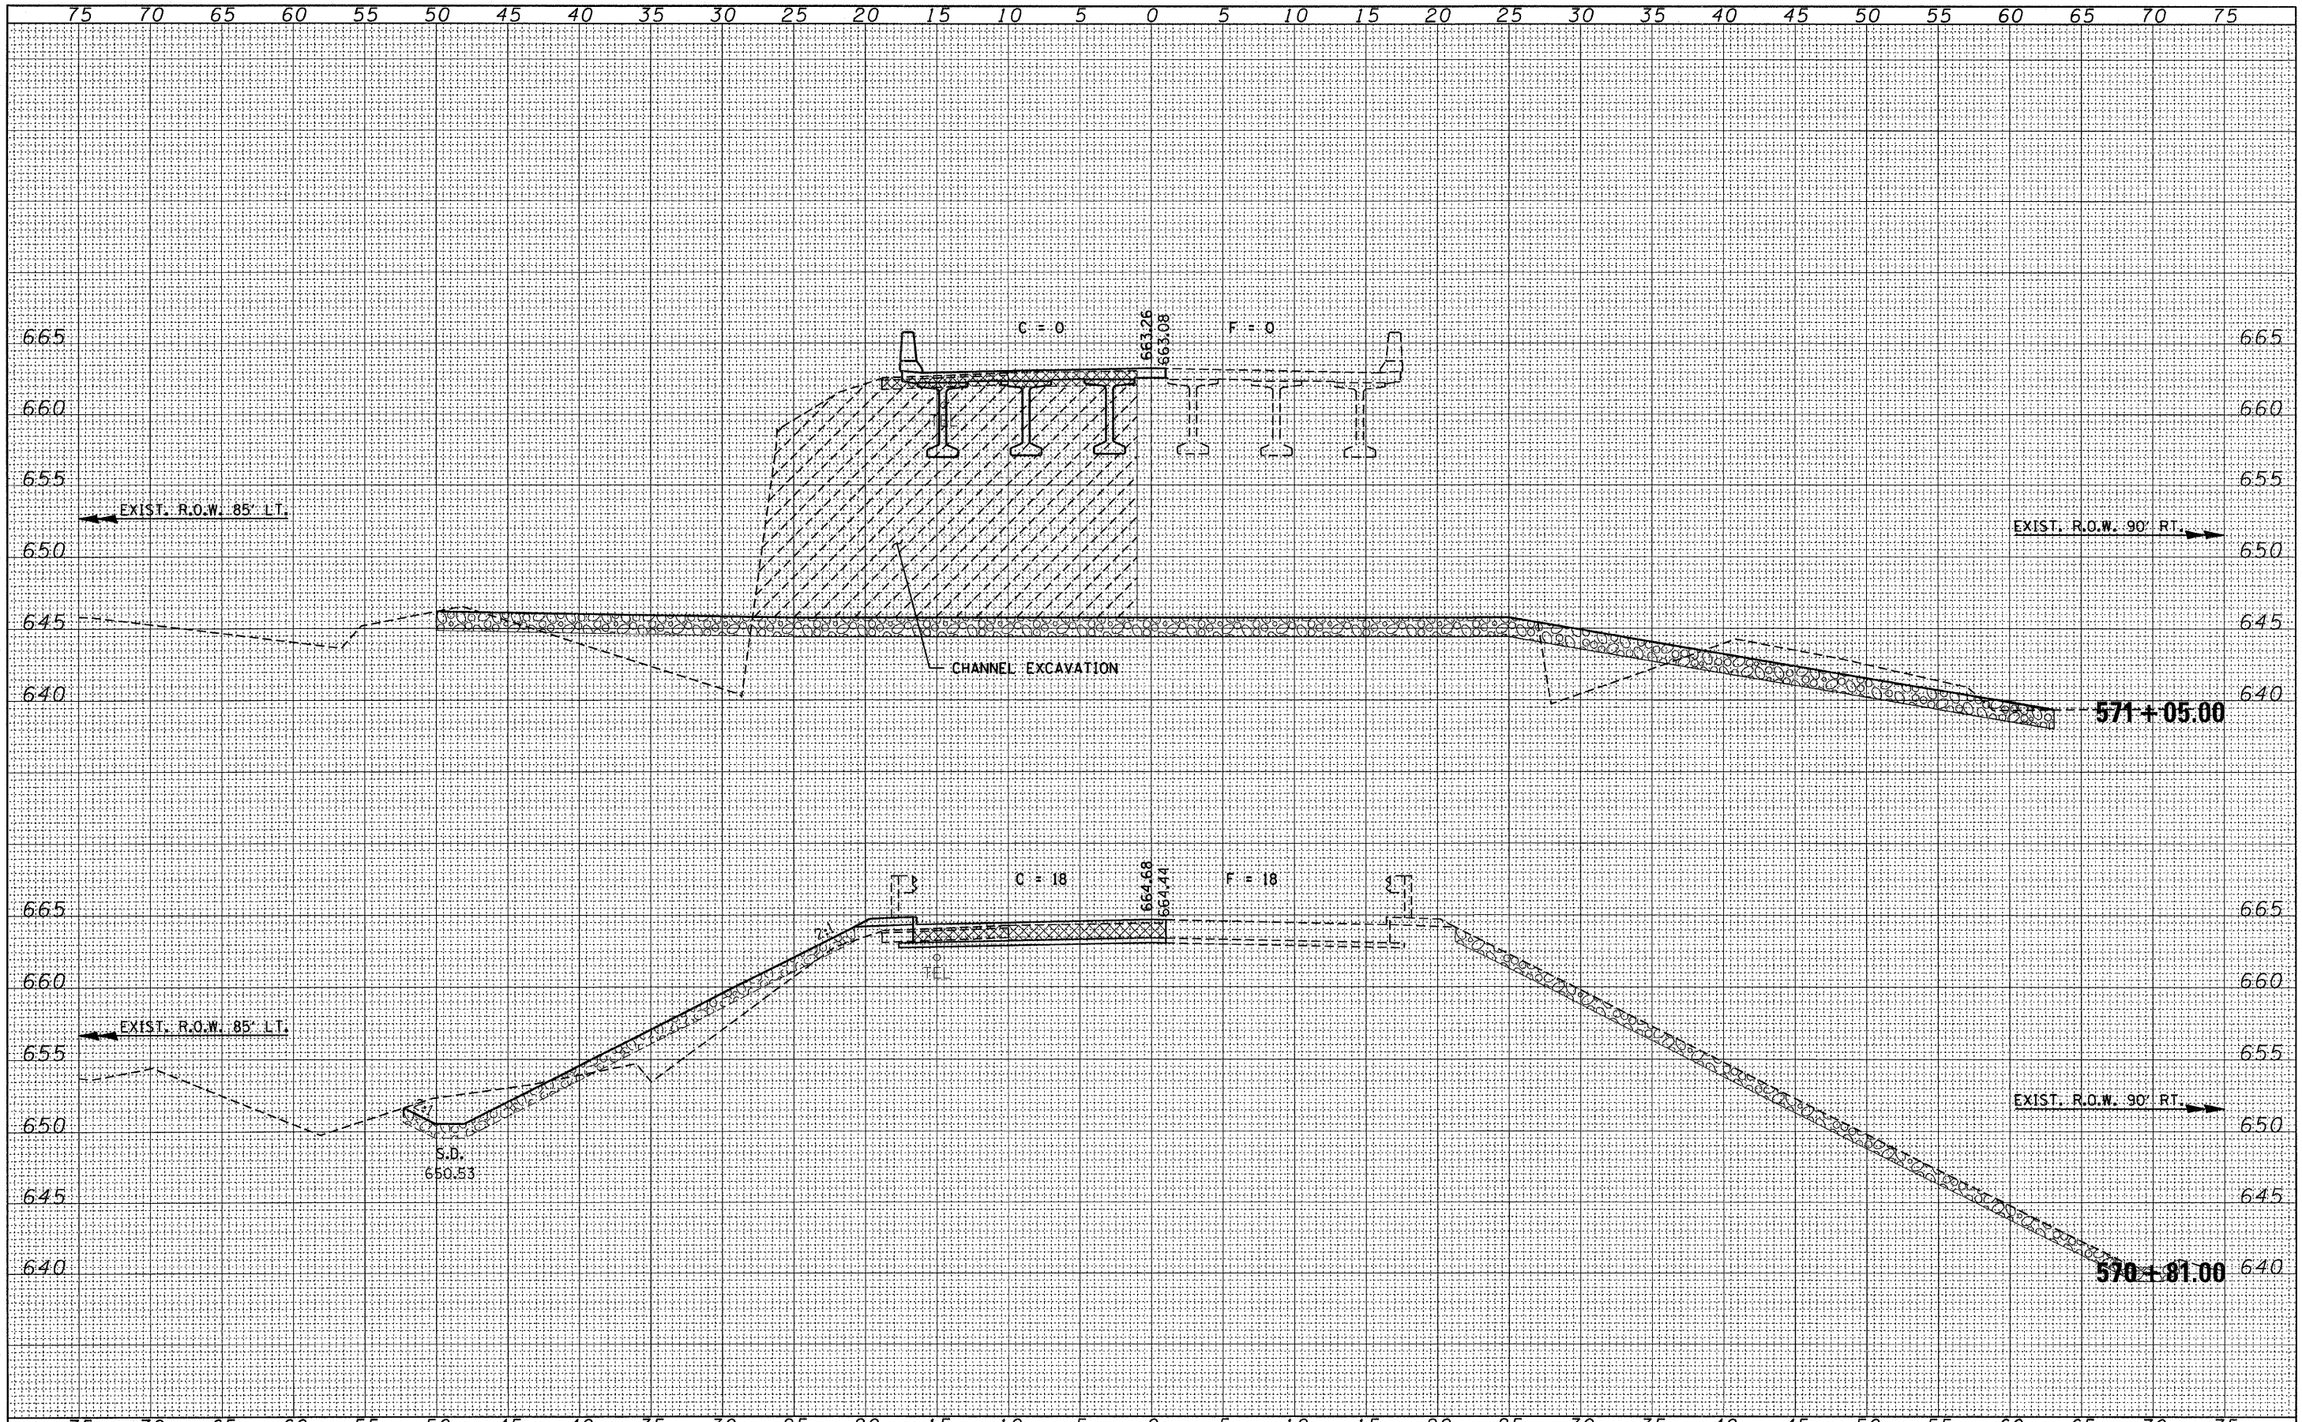

ORIGINAL SURVEY	BY	DATE
NOTE BOOK	SURVEYED	
NO.	PLOTTED	
	TEMPLATE	
	AREAS	
	AREAS CHECKED	

FILE NAME = 37003-sht-sxs_stage2.dgn	USER NAME =	DESIGNED - L.F.S.	REVISED -	STATE OF ILLINOIS DEPARTMENT OF TRANSPORTATION	STAGE 2 CROSS SECTIONS (IL 116)
		DRAWN - TWK	REVISED -		
	PLOT SCALE =	CHECKED - J.W.F.	REVISED -		
	PLOT DATE = 8/13/2008	DATE - 08/13/08	REVISED -		

SCALE: | SHEET NO. OF SHEETS | STA. 570+81.00 TO STA. 571+05.00

F.A.P. RTE.	SECTION	COUNTY	TOTAL SHEETS	SHEET NO.
665	(144-B)BR	FULTON	67	60
		CONTRACT NO. 68091		
FED. ROAD DIST. NO.	ILLINOIS	FED. AID PROJECT		