CONTRACT NO. 68114

F.A.P. RTE.	SECTION	COUNTY	TOTAL SHEETS	SHEET NO.
22	135W-2rRS-5	FULTON	282	204
STA. 183+00.00	TO STA. 184+50.00			
FED. ROAD DIST. NO.	ILLINOIS	FED. AID PROJECT		

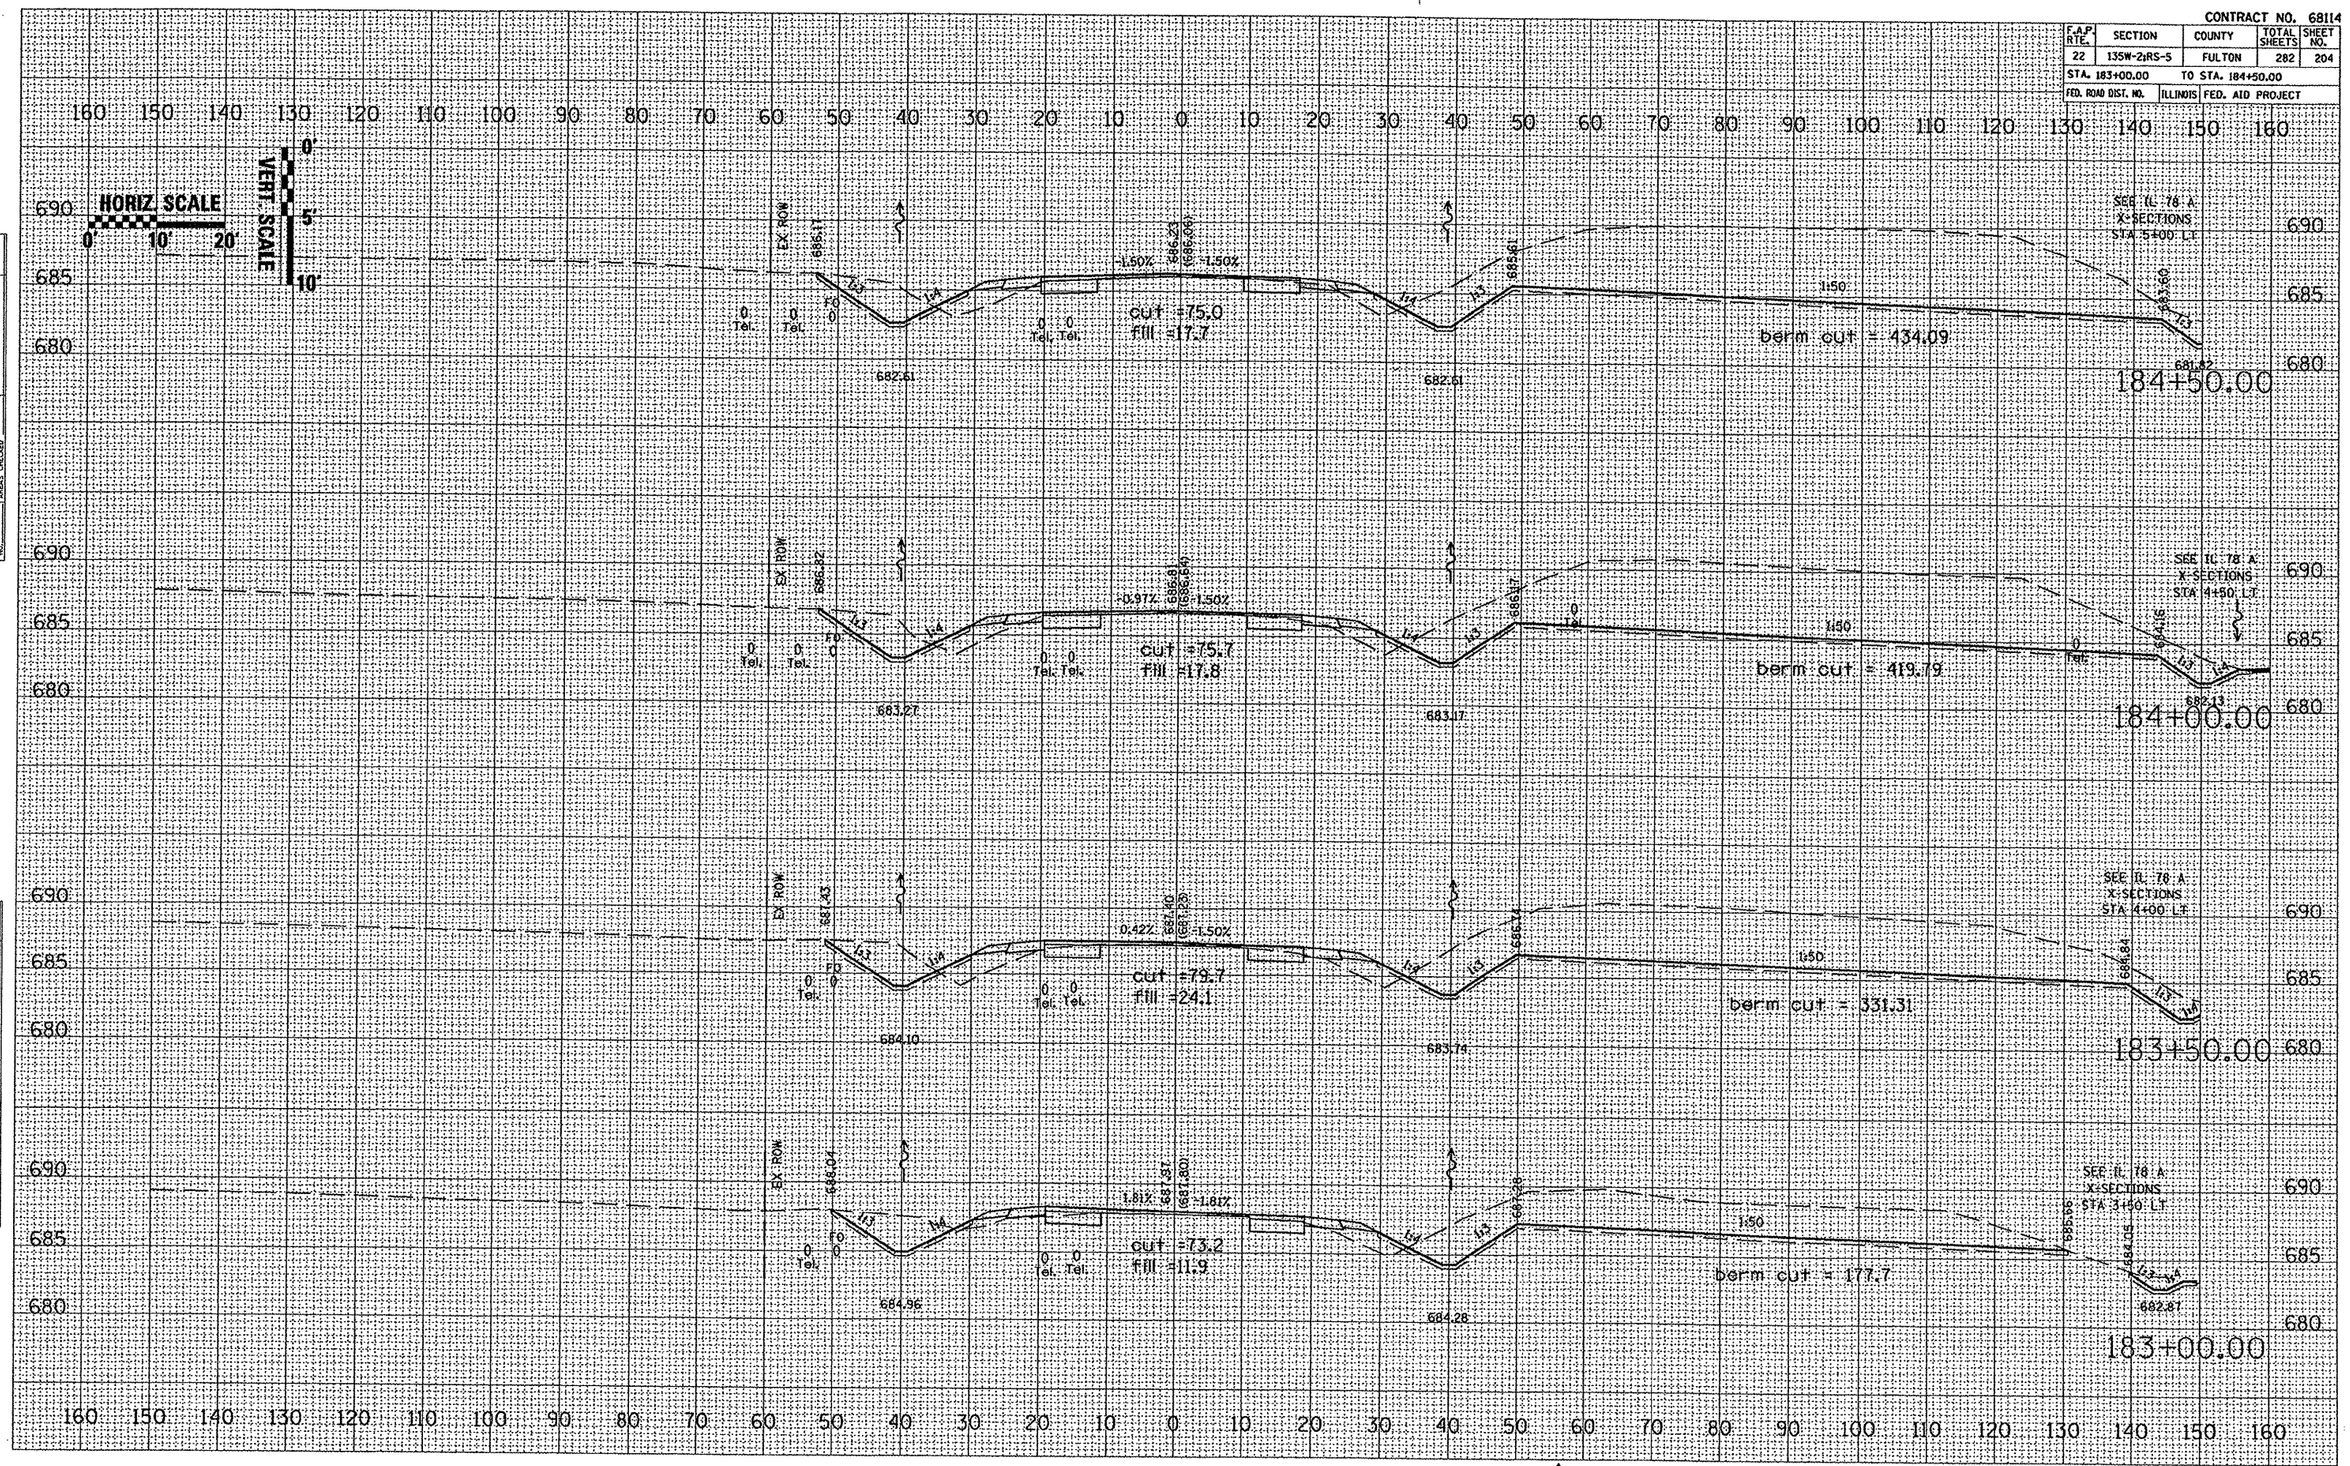

FINAL SURVEY — ORIGINAL SURVEY
NOTE BOOK
NO.
SURVEYED
PLOTTED
REMARKS
AREAS
AREAS CHECKED
BY
DATE

PLOT DATE = 10/15/2008
FILE NAME = a:\projects\il78canton\xsects\sht204.dgn
PLOT SCALE = 2.2837 ' / IN.
USER NAME = huddlestone

⚠ REVISED SHEET 10/22/08

IL 78 – MAINLINE