CONTRACT NO. 68114

F.A.P RTE.	SECTION	COUNTY	TOTAL SHEETS	SHEET NO.
22	135W-2: RS-5	FULTON	282	50
STA.		TO STA.		
FED. ROAD DIST. NO.	ILLINOIS	FED. AID PROJECT		

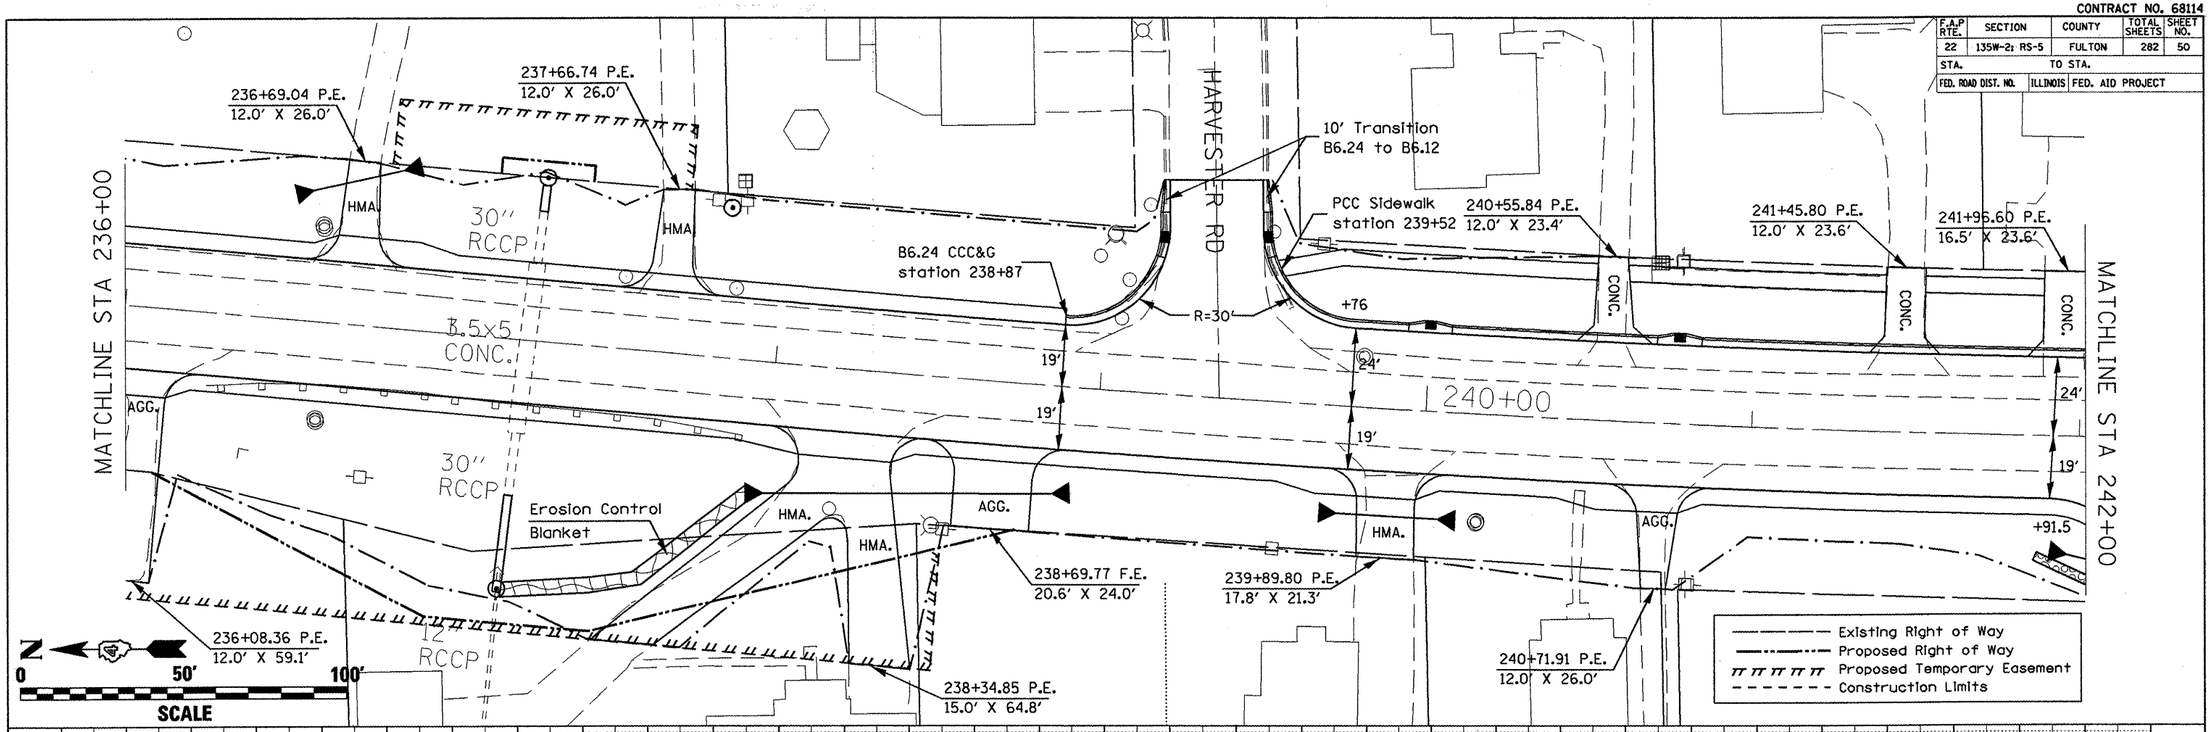

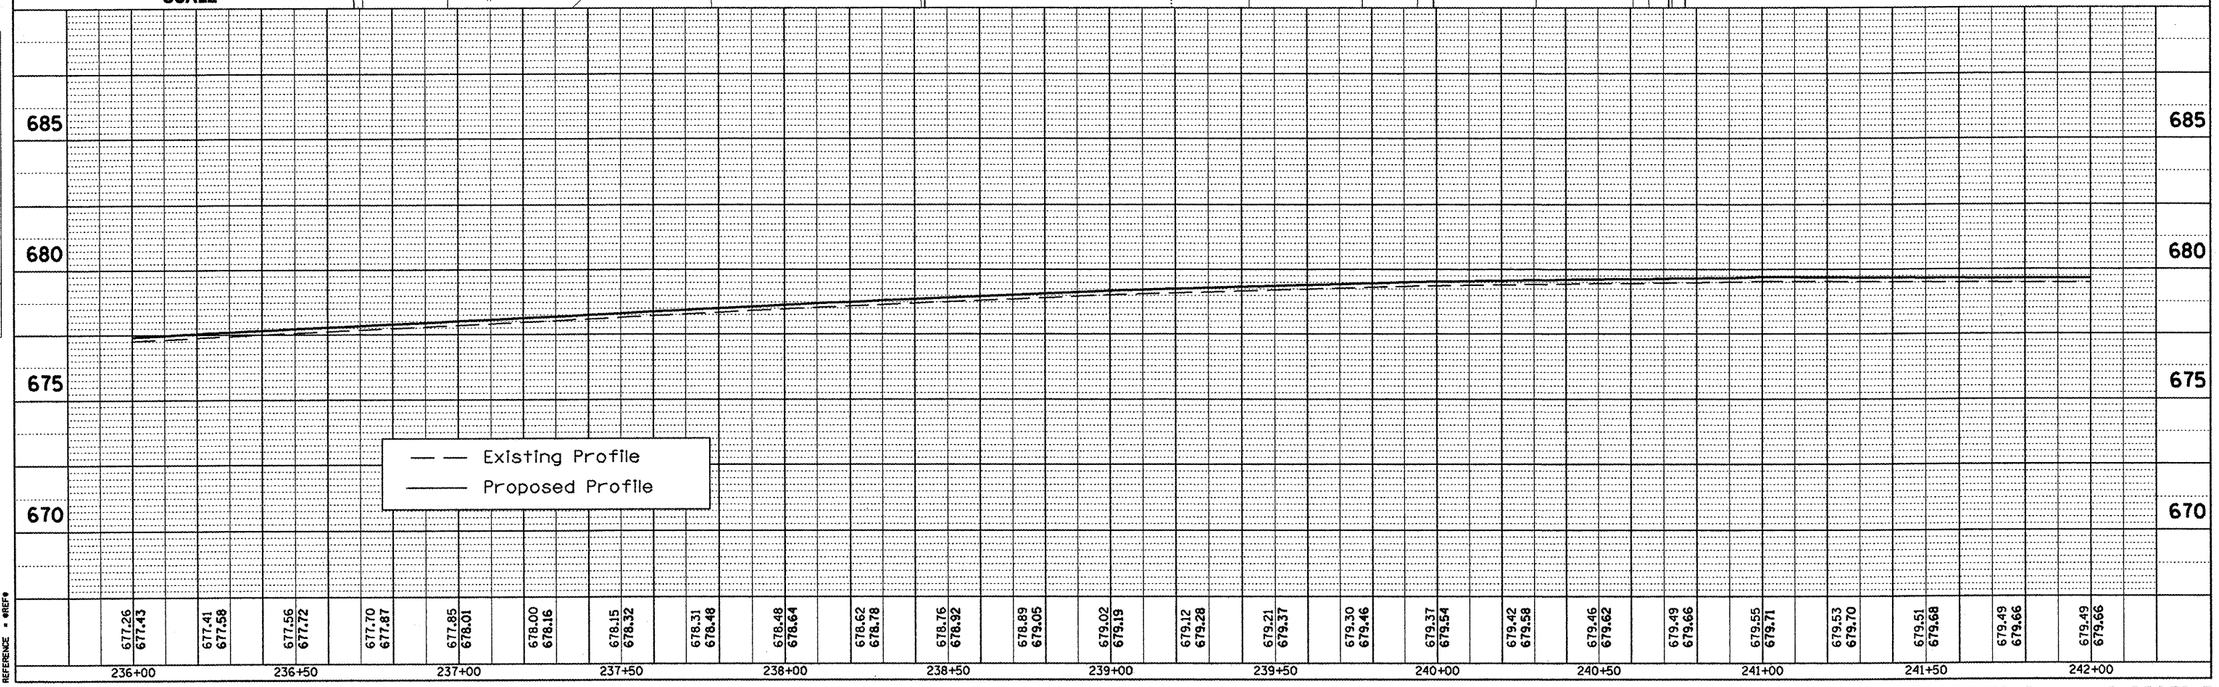

PROPOSED PLAN AND PROFILE

PLAN
SURVEYED
PLOTTED
ALIGNMENT CHECKED
GRADES CHECKED
CADD FILE NAME
NOTE BOOK
NO.
BY
DATE

PROFILE
SURVEYED
PLOTTED
GRADES CHECKED
ALIGNMENT
STRUCTURE NOTATNS CHKD
NOTE BOOK
NO.
BY
DATE

PLOT DATE = 6/15/2005
FILE NAME = e:\proj\dot\u178canton\general2.dgn
PLOT SCALE = 40.0000 ' / IN.
REFERENCE = *REF*