CONTRACT NO. 68114

F.A.P RTE.	SECTION	COUNTY	TOTAL SHEETS	SHEET NO.
22	135W-2; RS-5	FULTON	282	98
STA.	TO STA.			
FED. ROAD DIST. NO.	ILLINOIS	FED. AID PROJECT		

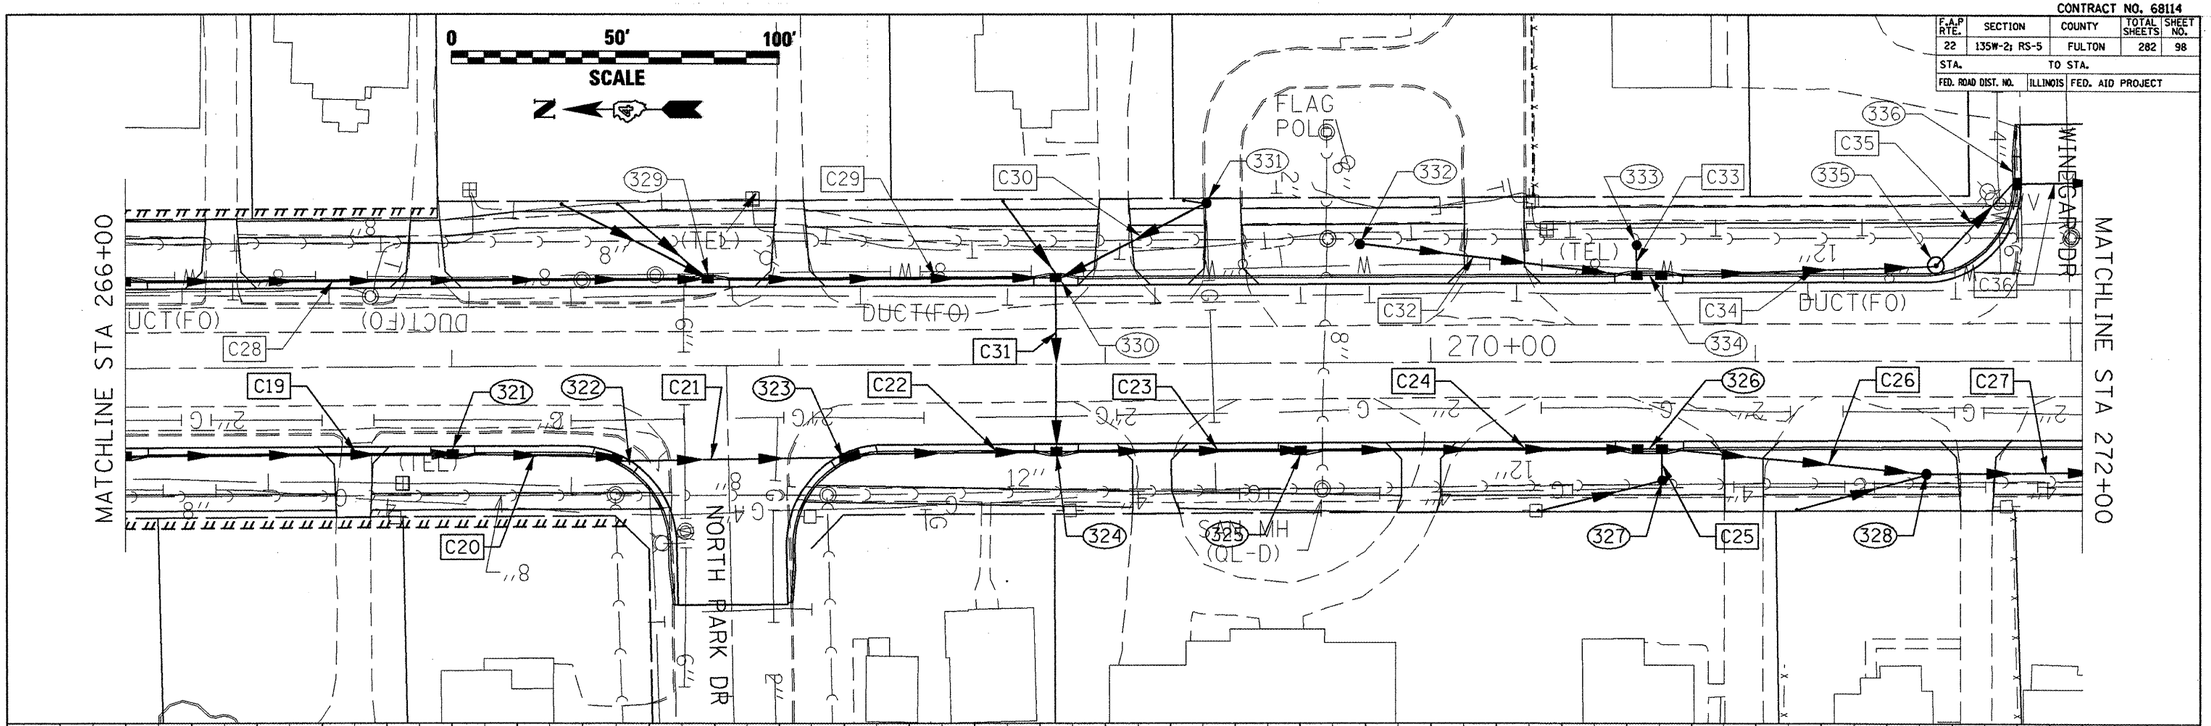

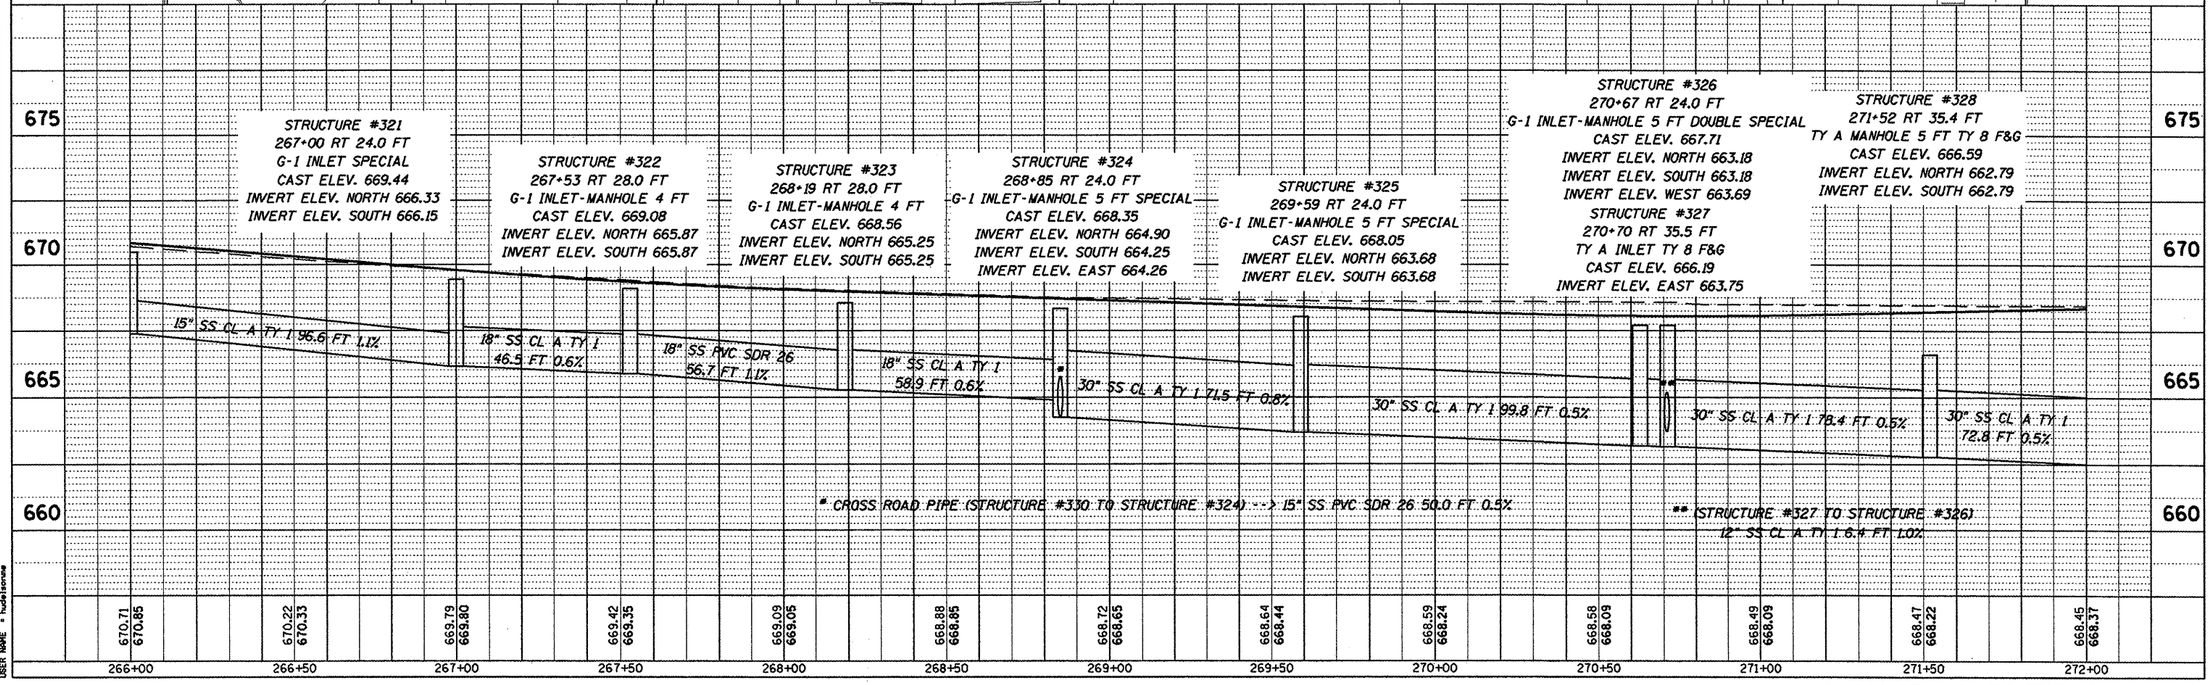

DRAINAGE AND UTILITIES (WEST SIDE)

PLAN
SURVEYED
PLOTTED
ALIGNMENT CHECKED
RT. OF WAY CHECKED
P.ADD FILE NAME
NOTE BOOK NO.
BY
DATE

PROFILE
SURVEYED
PLOTTED
ALIGNMENT CHECKED
BM. NOTED
STRUCTURE NOTATIONS CHKD
NOTE BOOK NO.
BY
DATE

PLOT DATE = 8/19/2008
FILE NAME = c:\pwworking\l78sanson\general2.dgn
PLOT SCALE = 42.4974 ' / IN.
USER NAME = hudelsonne