CONTRACT NO. 68114

F.A.P. RTE.	SECTION	COUNTY	TOTAL SHEETS	SHEET NO.
22	135W-2RS-5	FULTON	282	195
STA. 166+50.00	TO STA. 167+75.70			
FED. ROAD DIST. NO.	ILLINOIS	FED. AID PROJECT		

HORIZ. SCALE 0' 10' 20'

VERT. SCALE 0' 5' 10'

	DATE
	BY
ORIGINAL SURVEY	SURVEYED
FINAL SURVEY	PLOTTED
NOTE BOOK	TEMPLATE
NO.	AREAS
	AREAS CHECKED

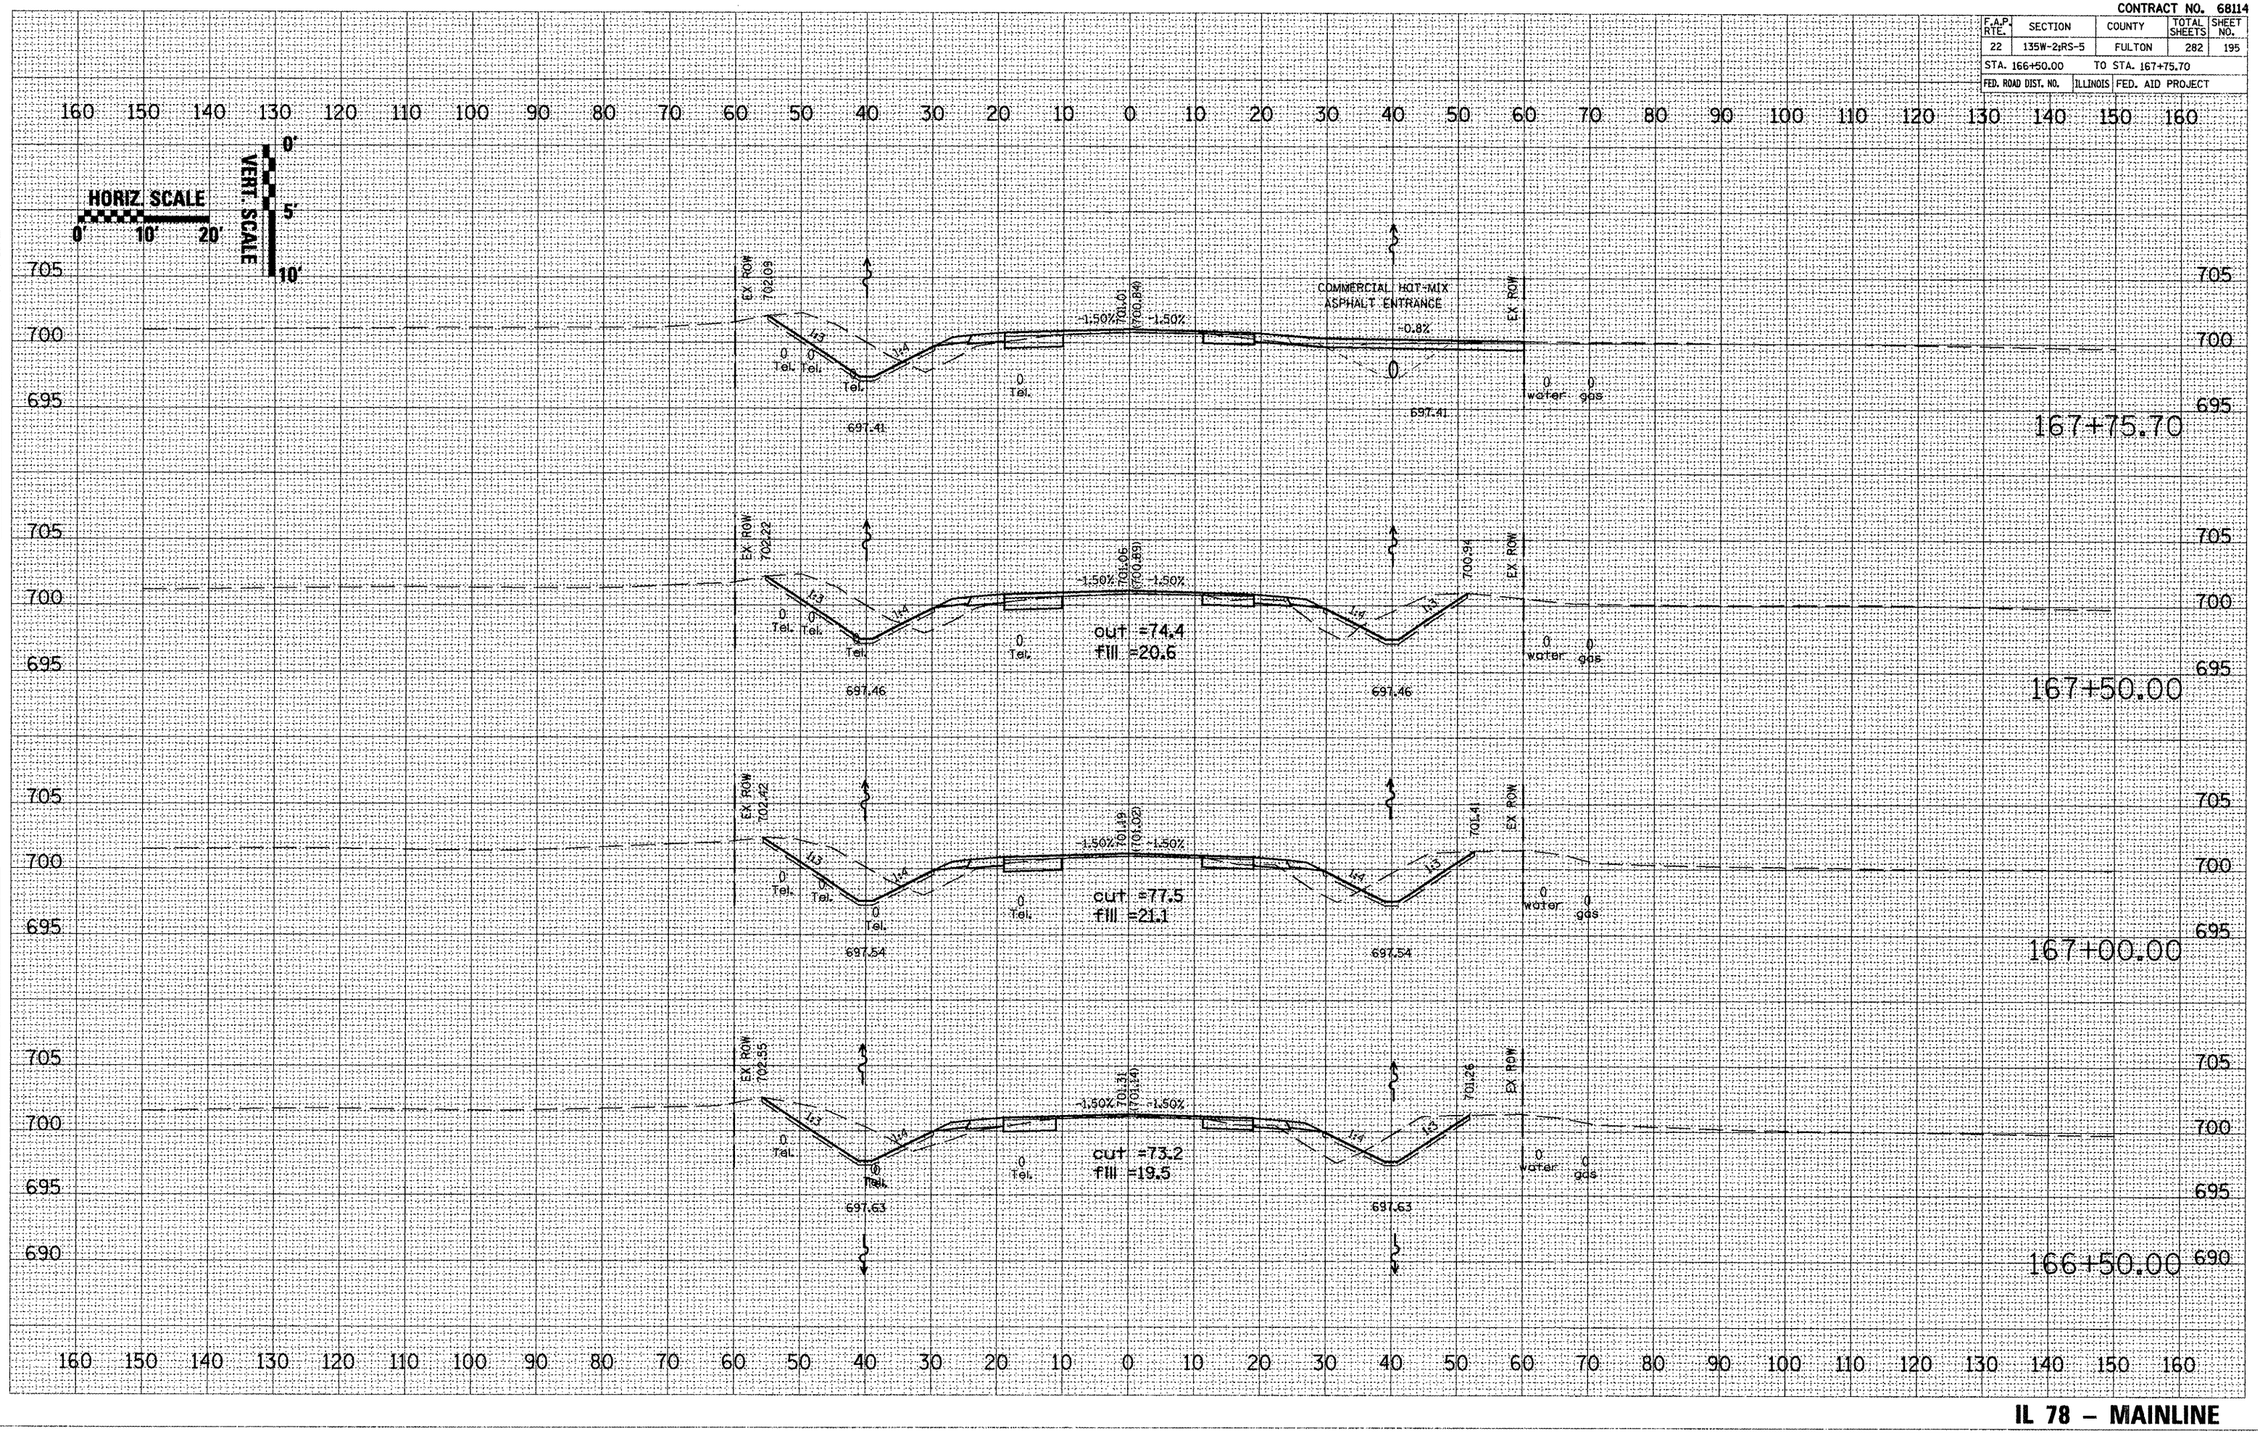

PLOT DATE = 8/16/2005
FILE NAME = c:\proj\ks\il78contract\sheets\ks_il78_mainline.dgn
PLOT SCALE = 2.000 '/ IN.
USER NAME = hudsonne

IL 78 – MAINLINE