CONTRACT NO. 68114

F.A.P. RTE.	SECTION	COUNTY	TOTAL SHEETS	SHEET NO.
22	135W-2;RS-5	FULTON	282	196
STA. 168+00.00		TO STA. 169+50.00		
FED. ROAD DIST. NO.	ILLINOIS	FED. AID PROJECT		

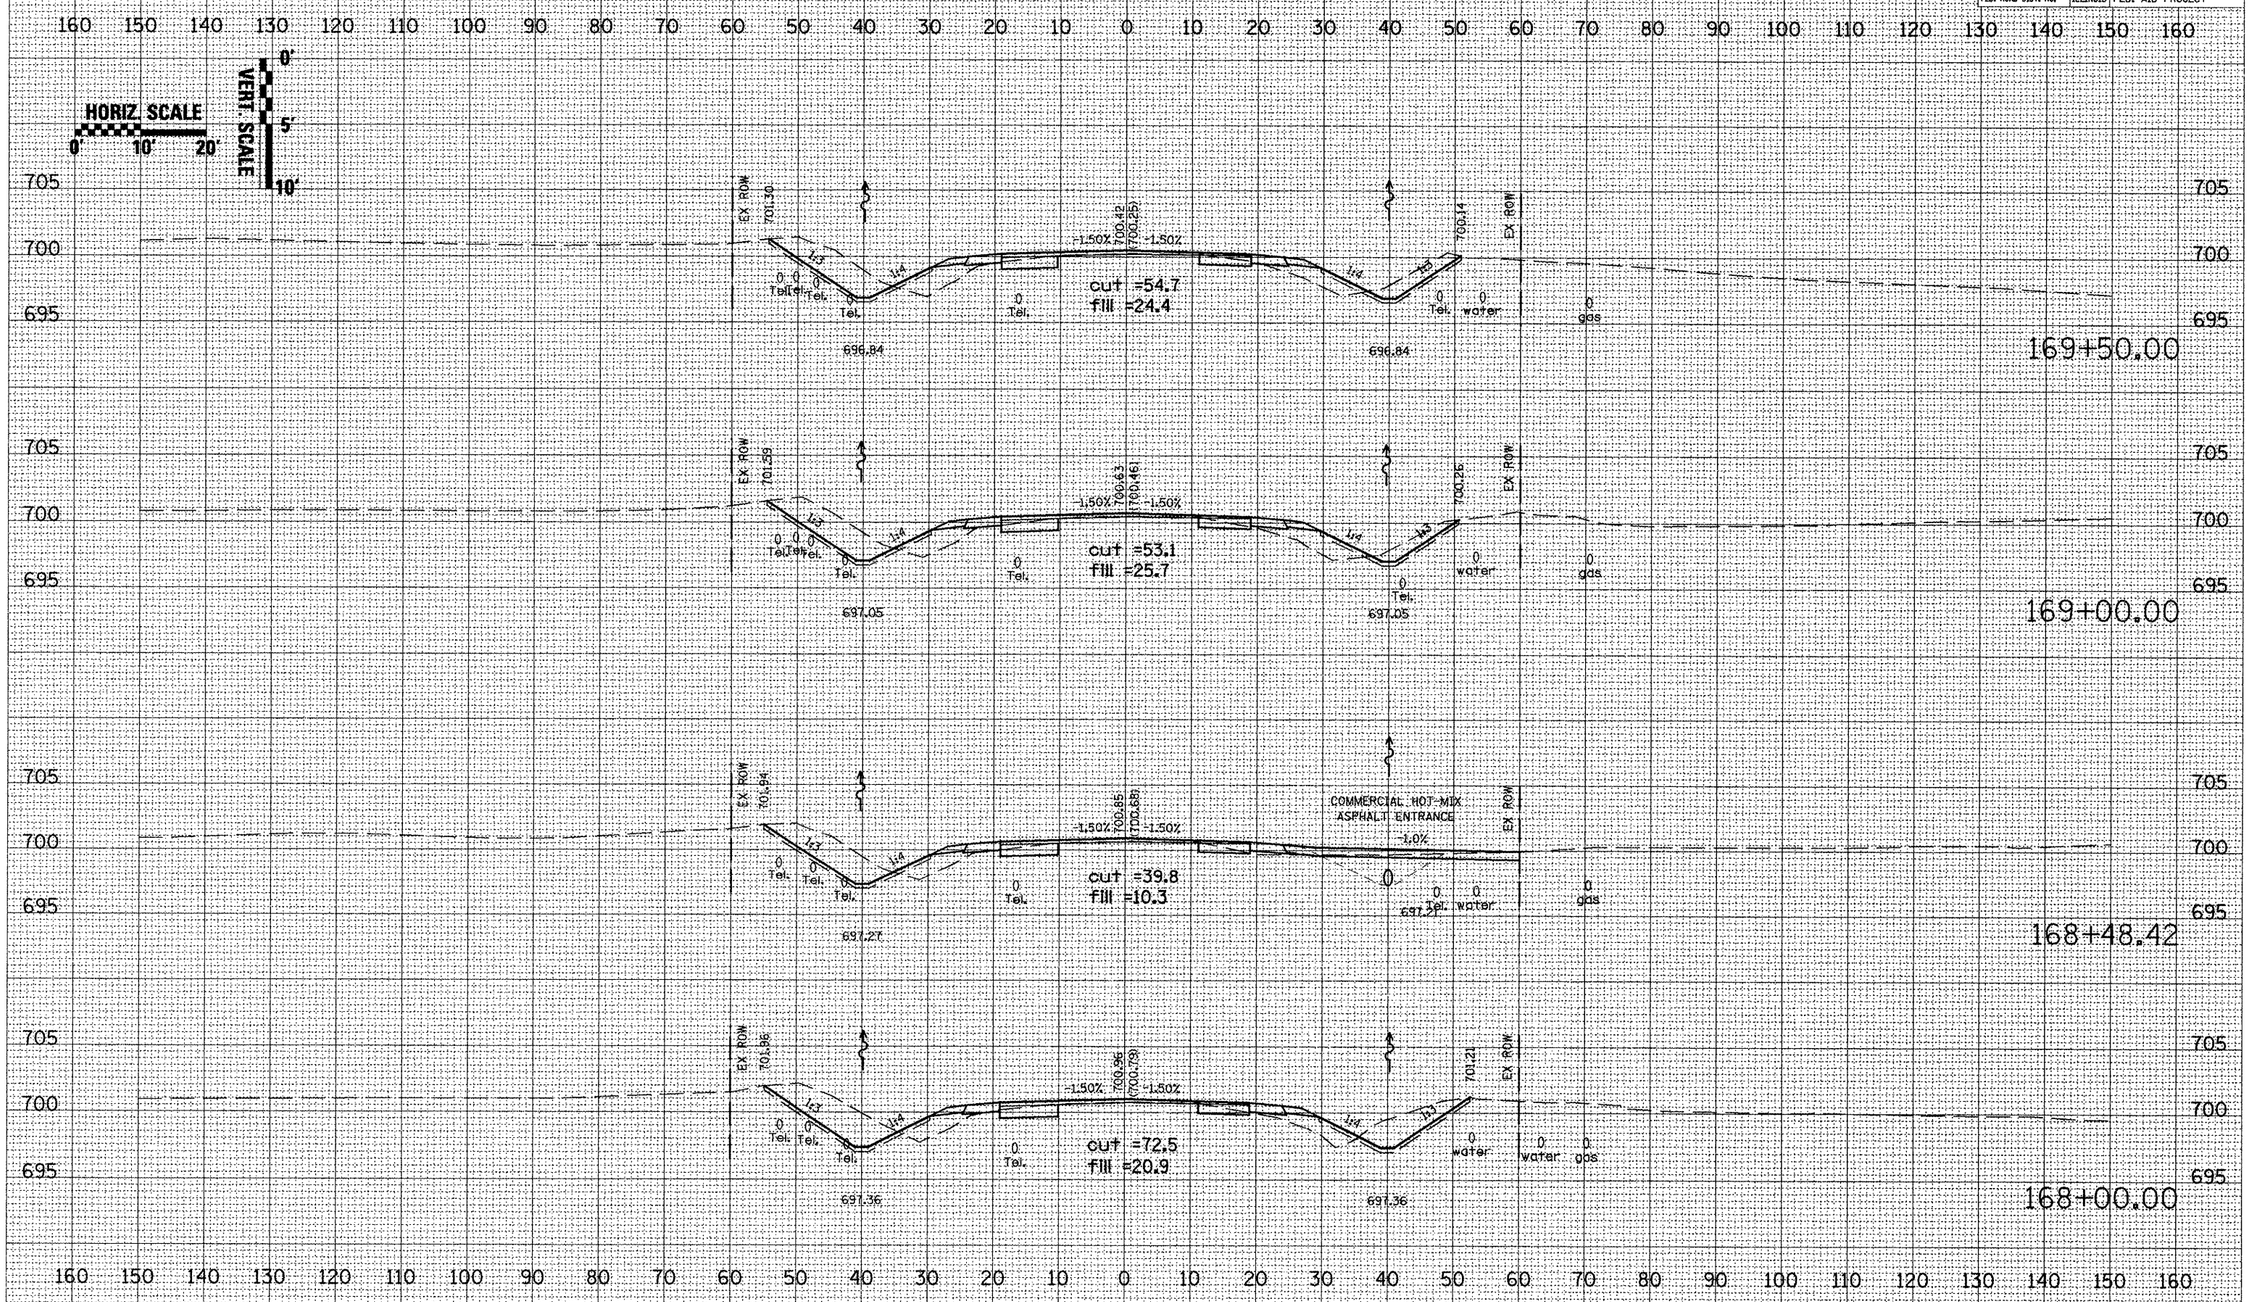

IL 78 – MAINLINE

FINAL SURVEY | NOTE BOOK NO. | SURVEYED | PLOTTED | TEMPLATE | AREAS | AREAS CHECKED | BY | DATE

ORIGINAL SURVEY | NOTE BOOK NO. | SURVEYED | PLOTTED | TEMPLATE | AREAS | AREAS CHECKED | BY | DATE

PLOT DATE = 8/18/2008
FILE NAME = a:\projects\i178canton\xsectsht\xsect
PLOT SCALE = 21.1765 ' / IN.
USER NAME = hudelsonme