CONTRACT NO. 68114

F.A.P. RTE.	SECTION	COUNTY	TOTAL SHEETS	SHEET NO.
22	135W-2;RS-5	FULTON	282	208

STA. 189+50.00 TO STA. 190+50.00

FED. ROAD DIST. NO. | ILLINOIS | FED. AID PROJECT

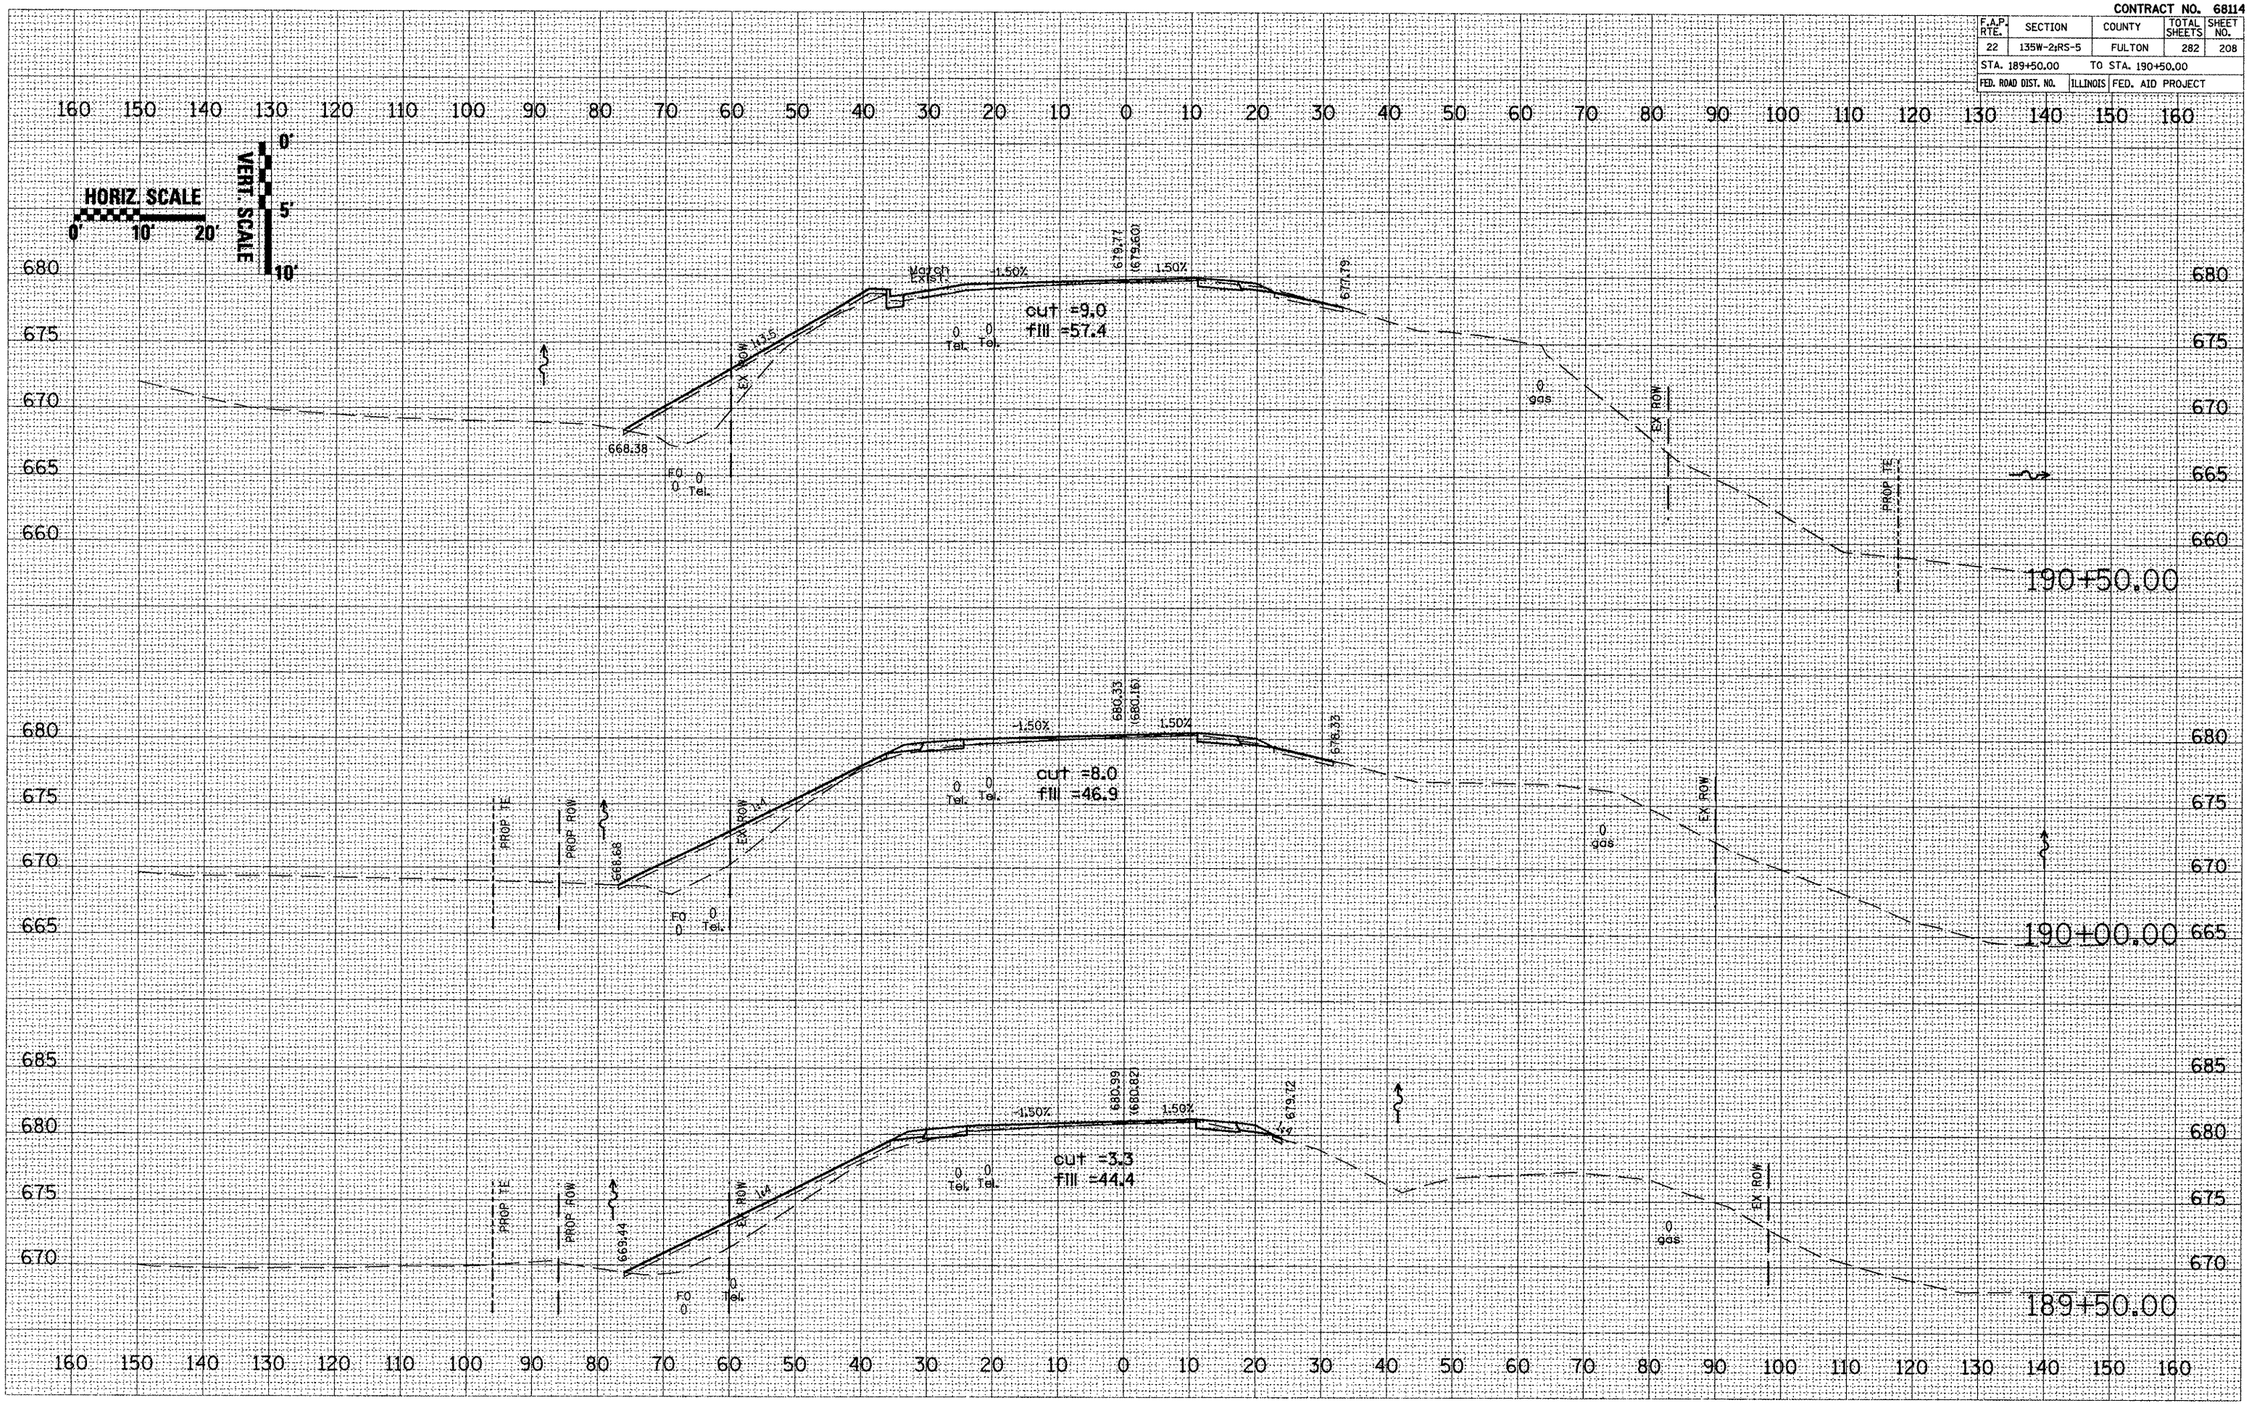

IL 78 – MAINLINE