CONTRACT NO. 68114

F.A.P. RTE.	SECTION	COUNTY	TOTAL SHEETS	SHEET NO.
22	135W-2RS-5	FULTON	282	210
STA. 191+40.96	TO STA. 192+25.42			
FED. ROAD DIST. NO.	ILLINOIS	FED. AID PROJECT		

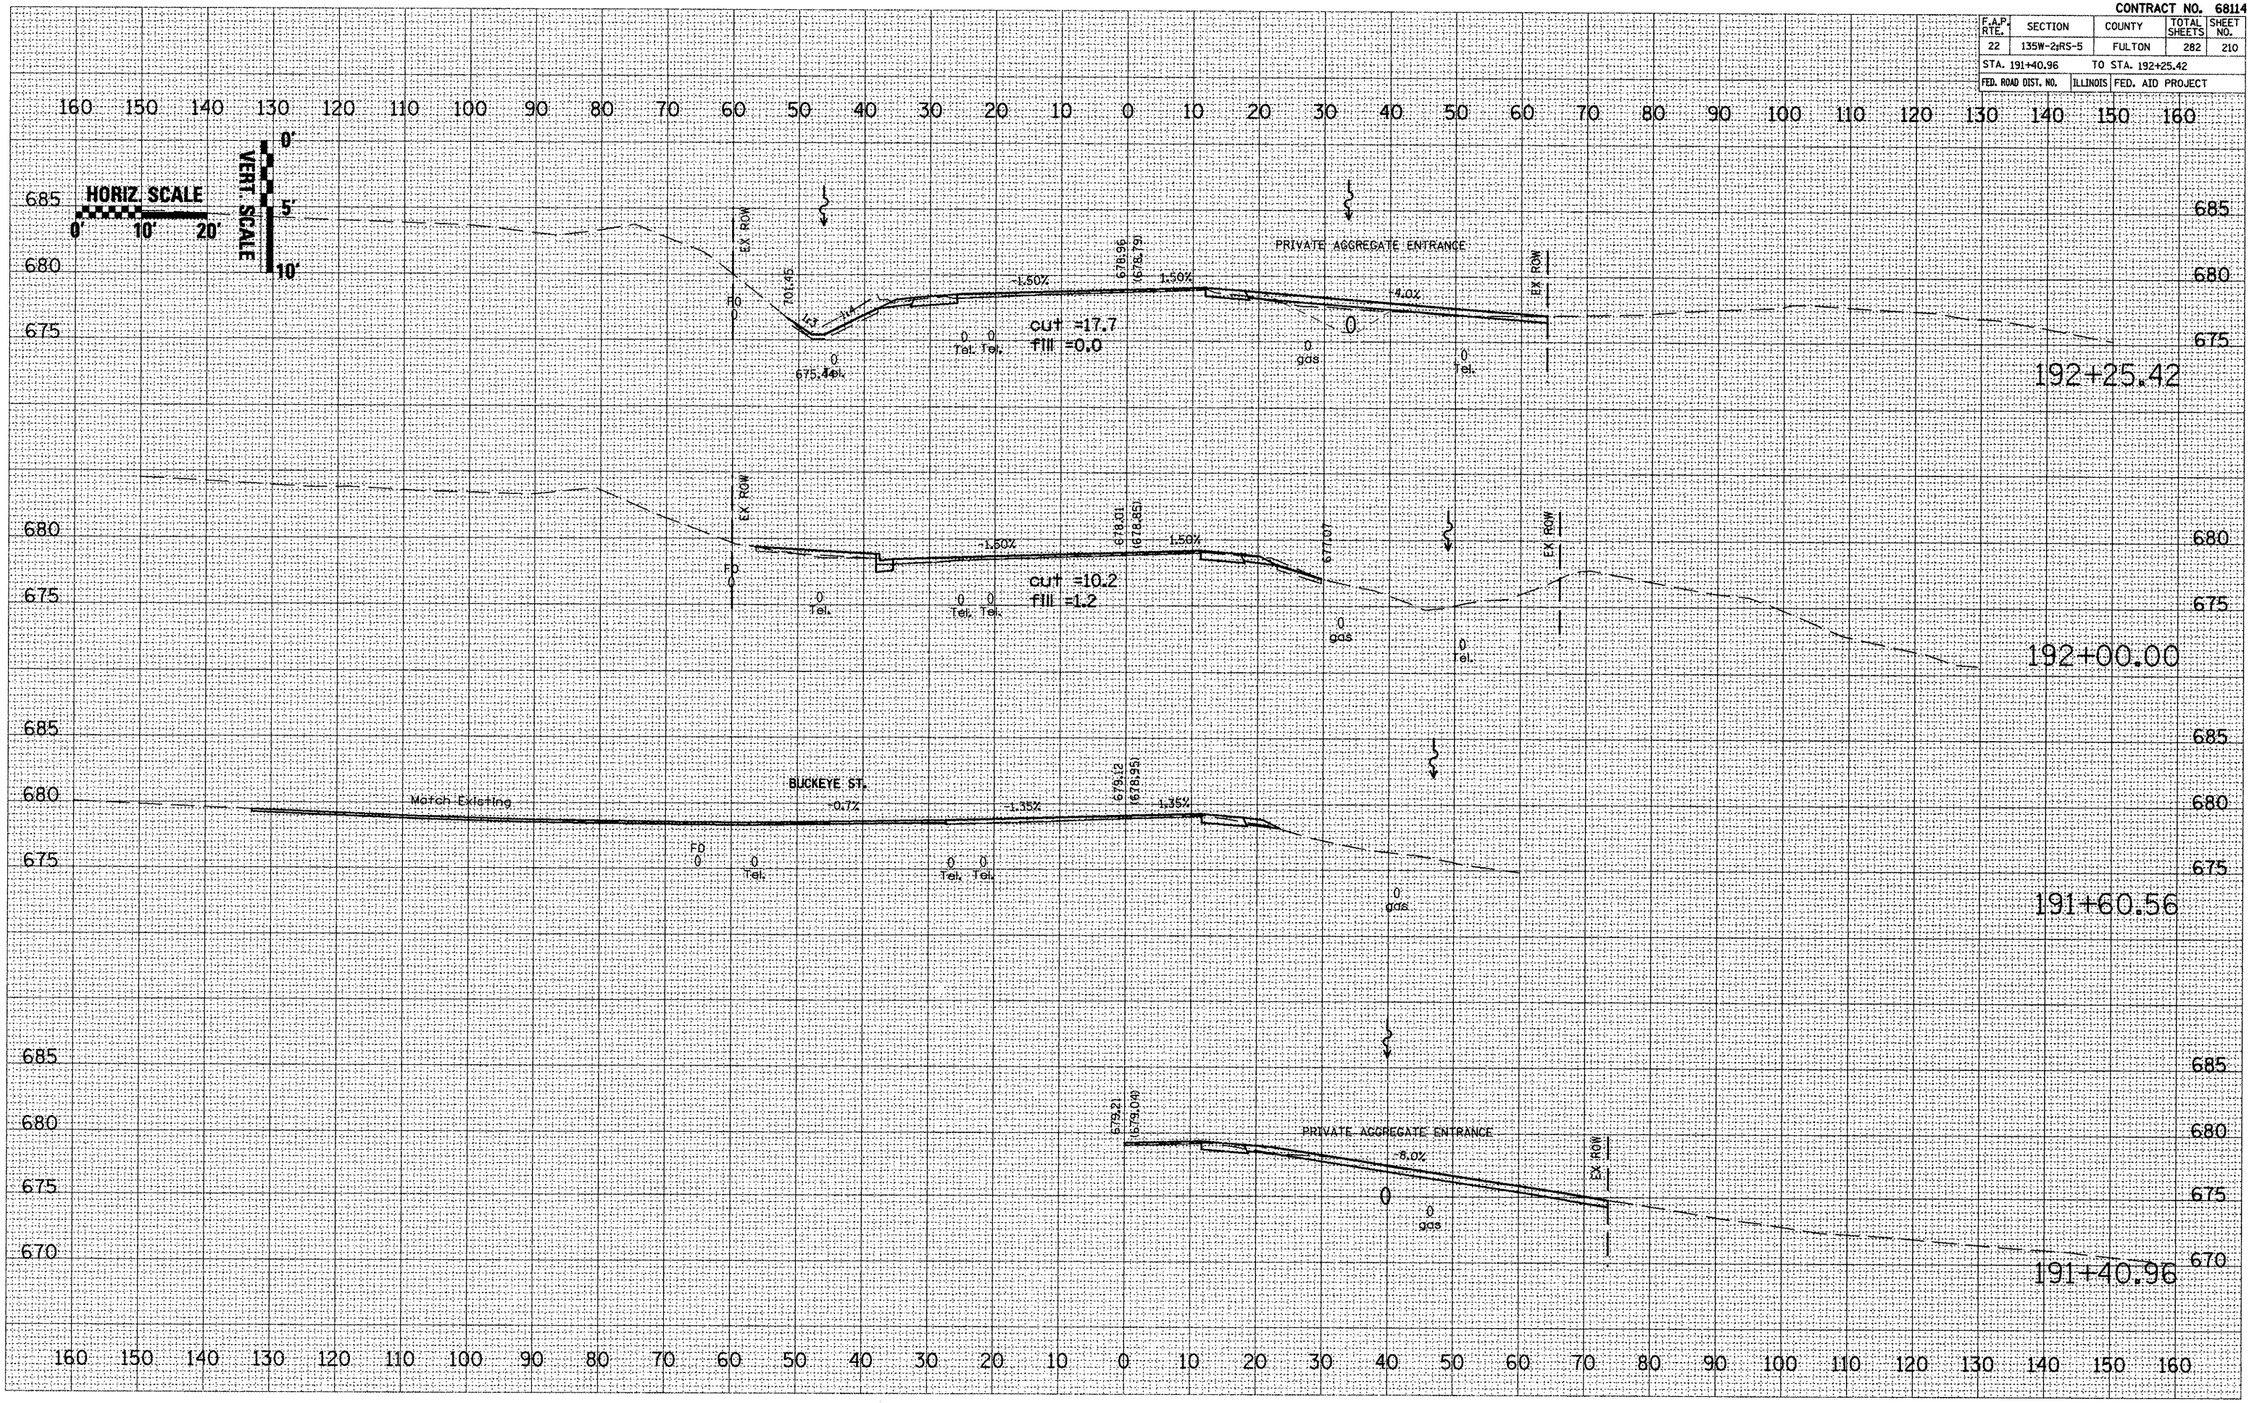

PLOT DATE = 8/18/2008
FILE NAME = c:\projects\11178section\westsheets\
PLOT SCALE = 2.1758 ' / IN.
USER NAME = hudelsonm

ORIGINAL SURVEY		BY	DATE
FINAL SURVEY	SURVEYED		
	PLOTTED		
NOTE BOOK	TEMPLATE		
NO.	AREAS		
	AREAS CHECKED		