CONTRACT NO. 68114

| F.A.P. RTE. | SECTION | COUNTY | TOTAL SHEETS | SHEET NO. |
|---|---|---|---|---|
| 22 | 135W-2;RS-5 | FULTON | 282 | 230 |
| STA. 222+00.00 | | TO STA. 223+50.00 | | |
| FED. ROAD DIST. NO. | ILLINOIS | FED. AID PROJECT | | |

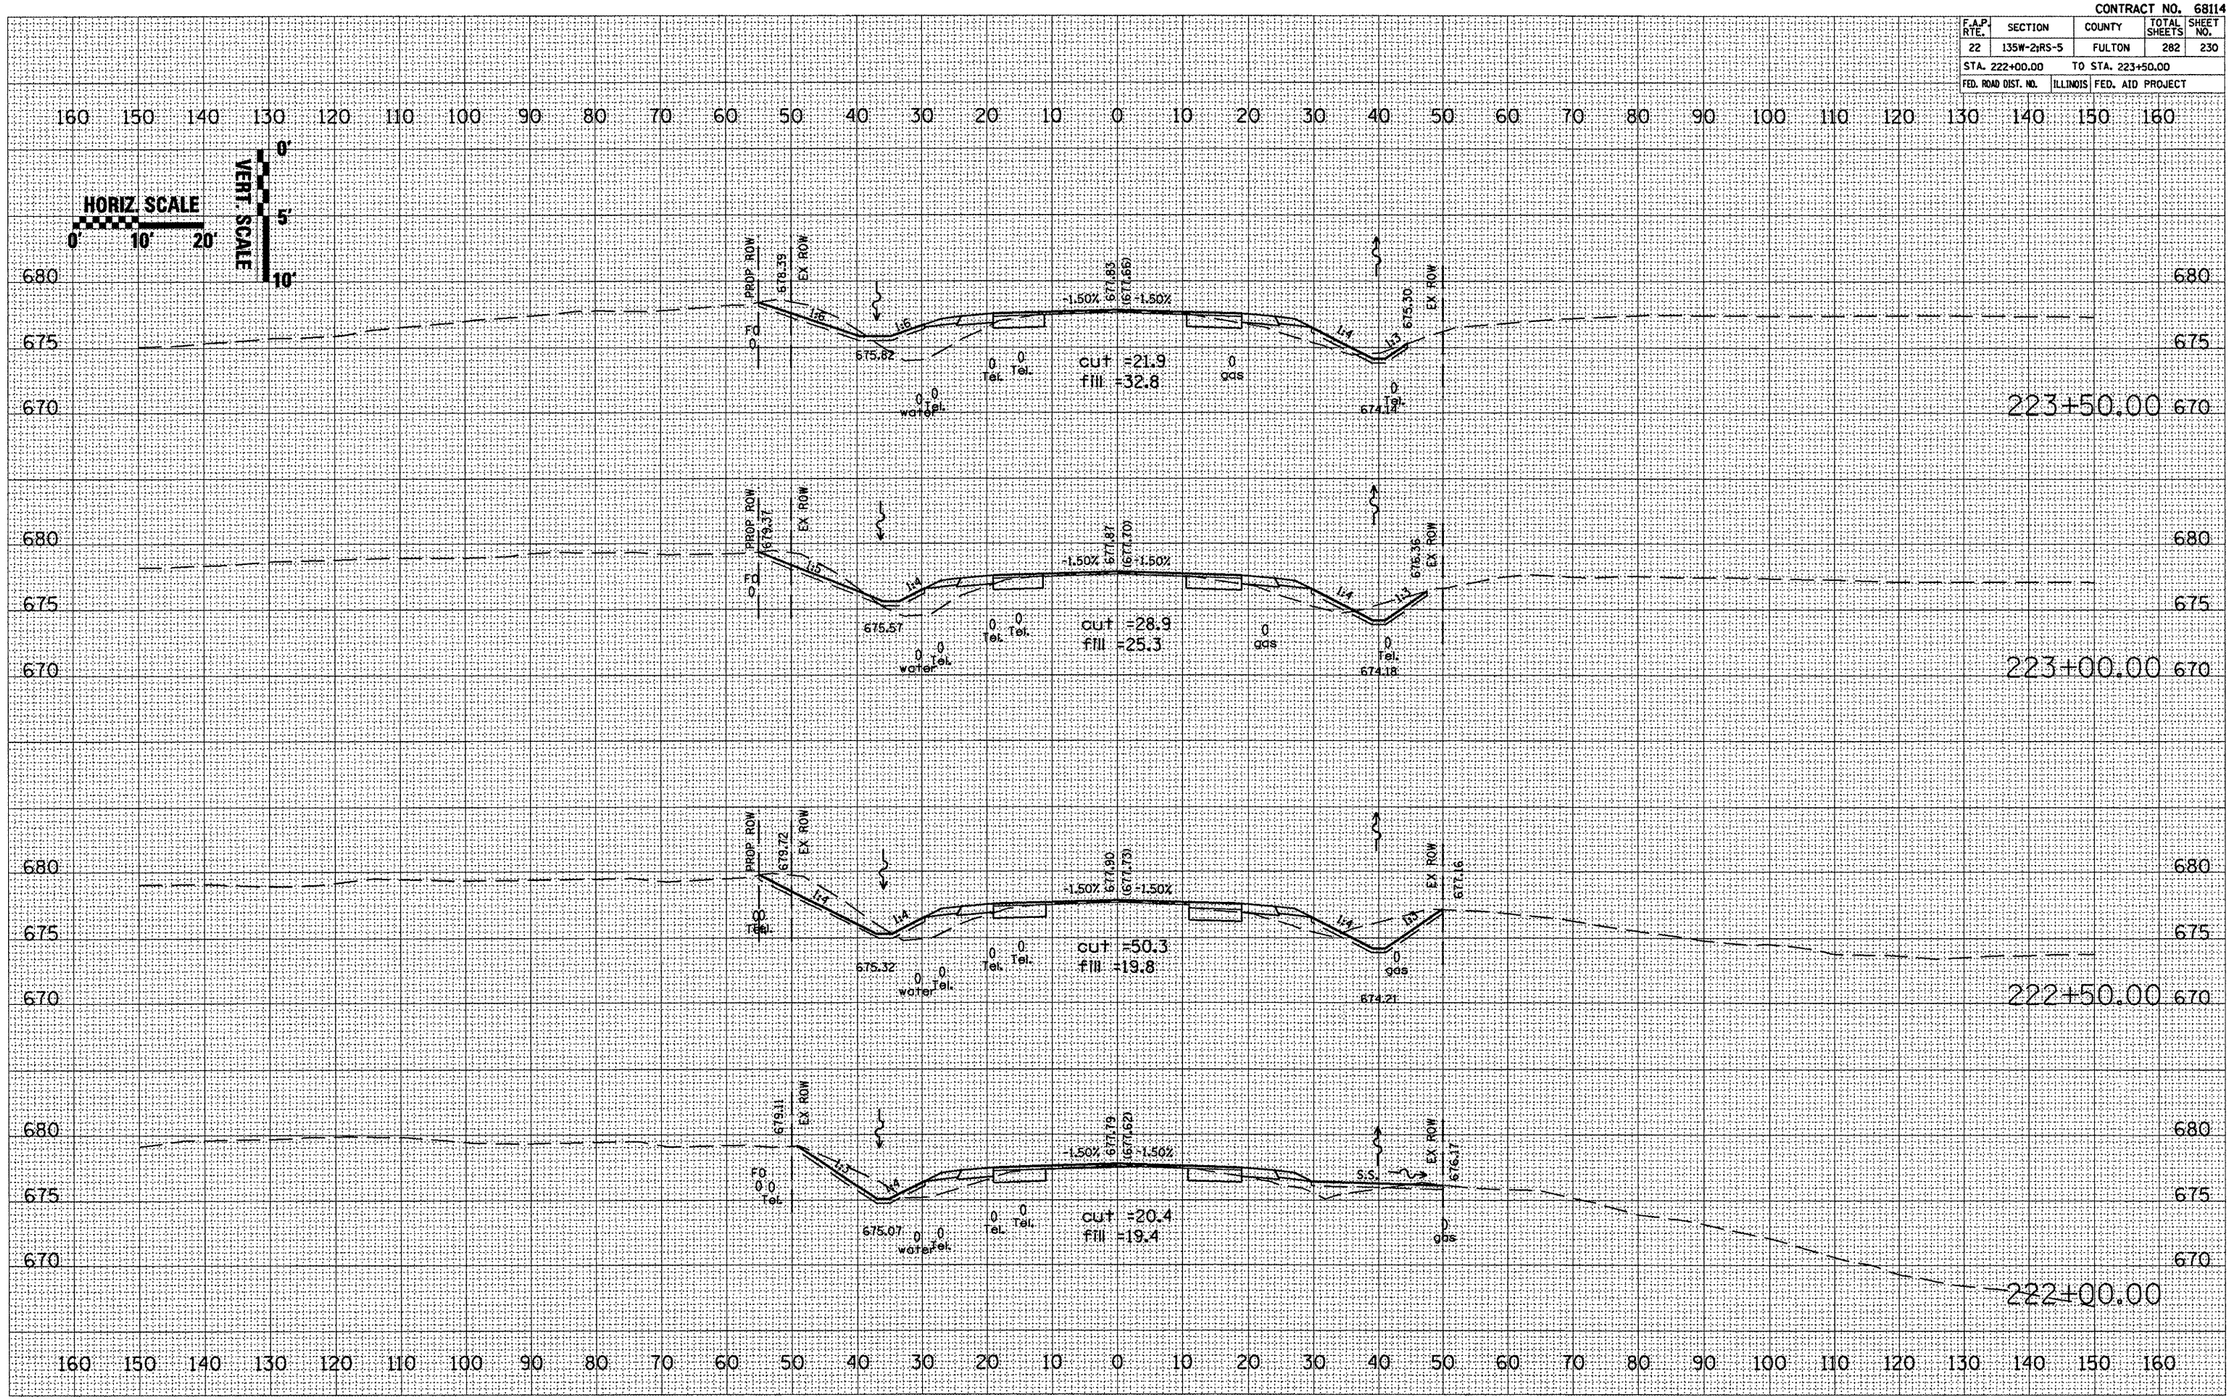


FINAL SURVEY | NOTE BOOK NO. | SURVEYED | PLOTTED | TEMPLATE | AREAS | AREAS CHECKED | BY | DATE

ORIGINAL SURVEY | NOTE BOOK NO. | SURVEYED | PLOTTED | TEMPLATE | AREAS | AREAS CHECKED | BY | DATE

PLOT DATE = 8/18/2008
FILE NAME = c:\projects\1178cantonl\xsects\ts
PLOT SCALE = 2:1.2837 ' / IN.
USER NAME = hudelsonme

**IL 78 – MAINLINE**