CONTRACT NO. 68114

F.A.P. RTE.	SECTION	COUNTY	TOTAL SHEETS	SHEET NO.
22	135W-2;RS-5	FULTON	282	251
STA. 249+50.00		TO STA. 250+90.56		
FED. ROAD DIST. NO.	ILLINOIS	FED. AID PROJECT		

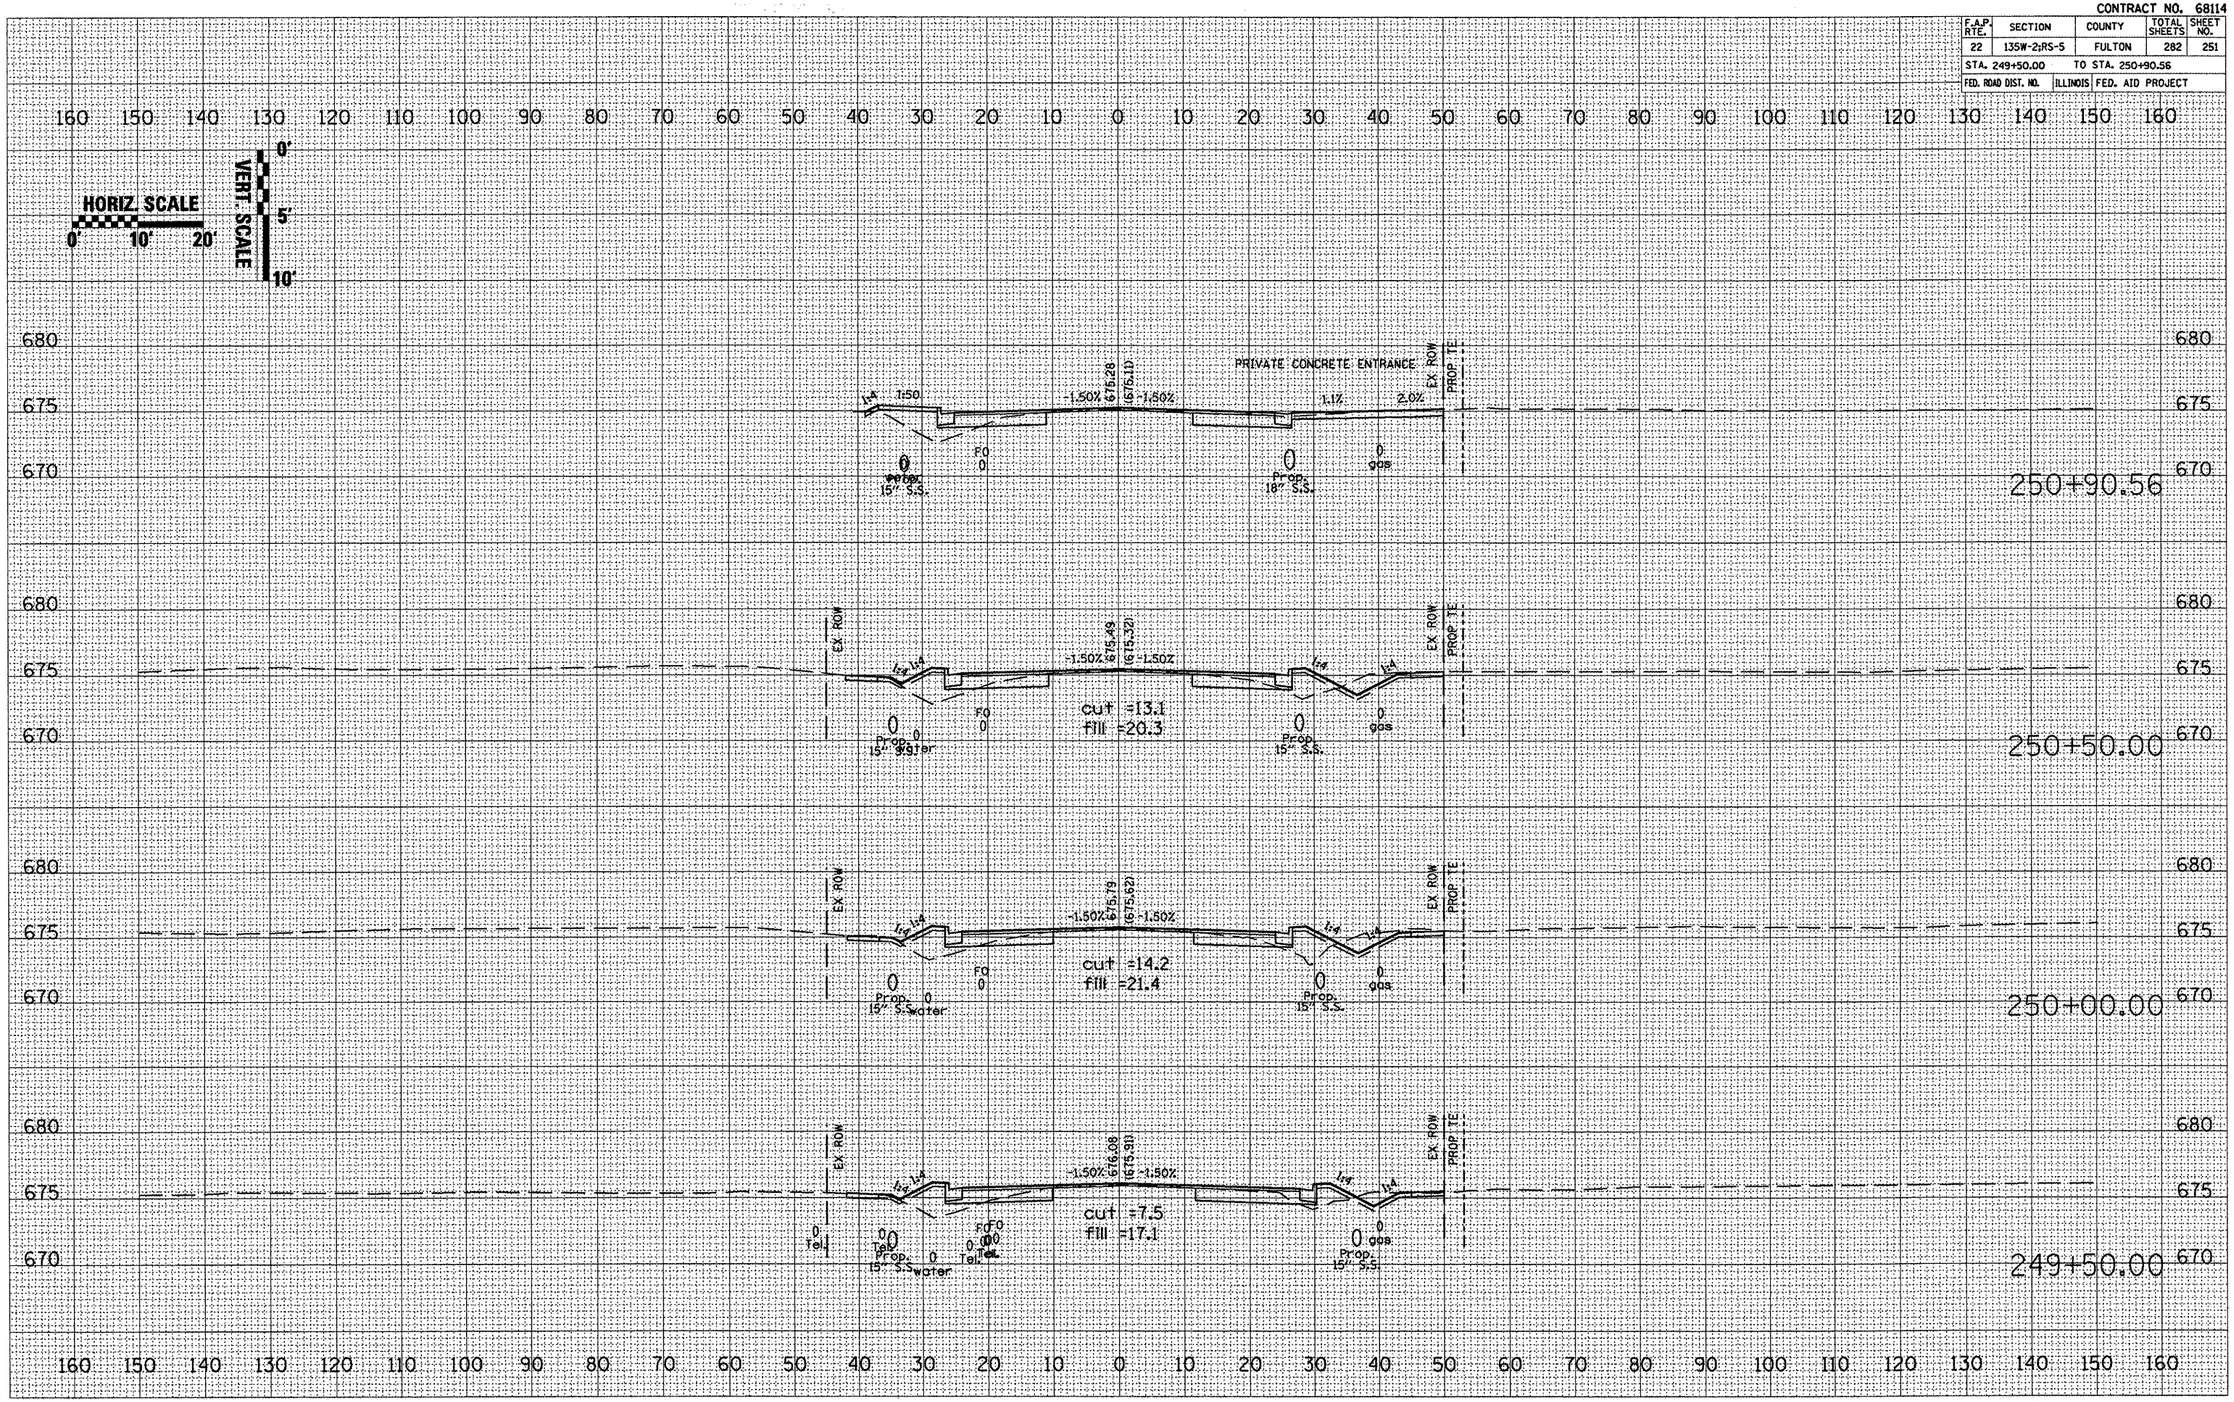

IL 78 – MAINLINE