CONTRACT NO. 68114

F.A.P. RTE.	SECTION	COUNTY	TOTAL SHEETS	SHEET NO.
22	135W-2;RS-5	FULTON	282	270

STA. 275+00.00 TO STA. 275+97.48

FED. ROAD DIST. NO. | ILLINOIS | FED. AID PROJECT

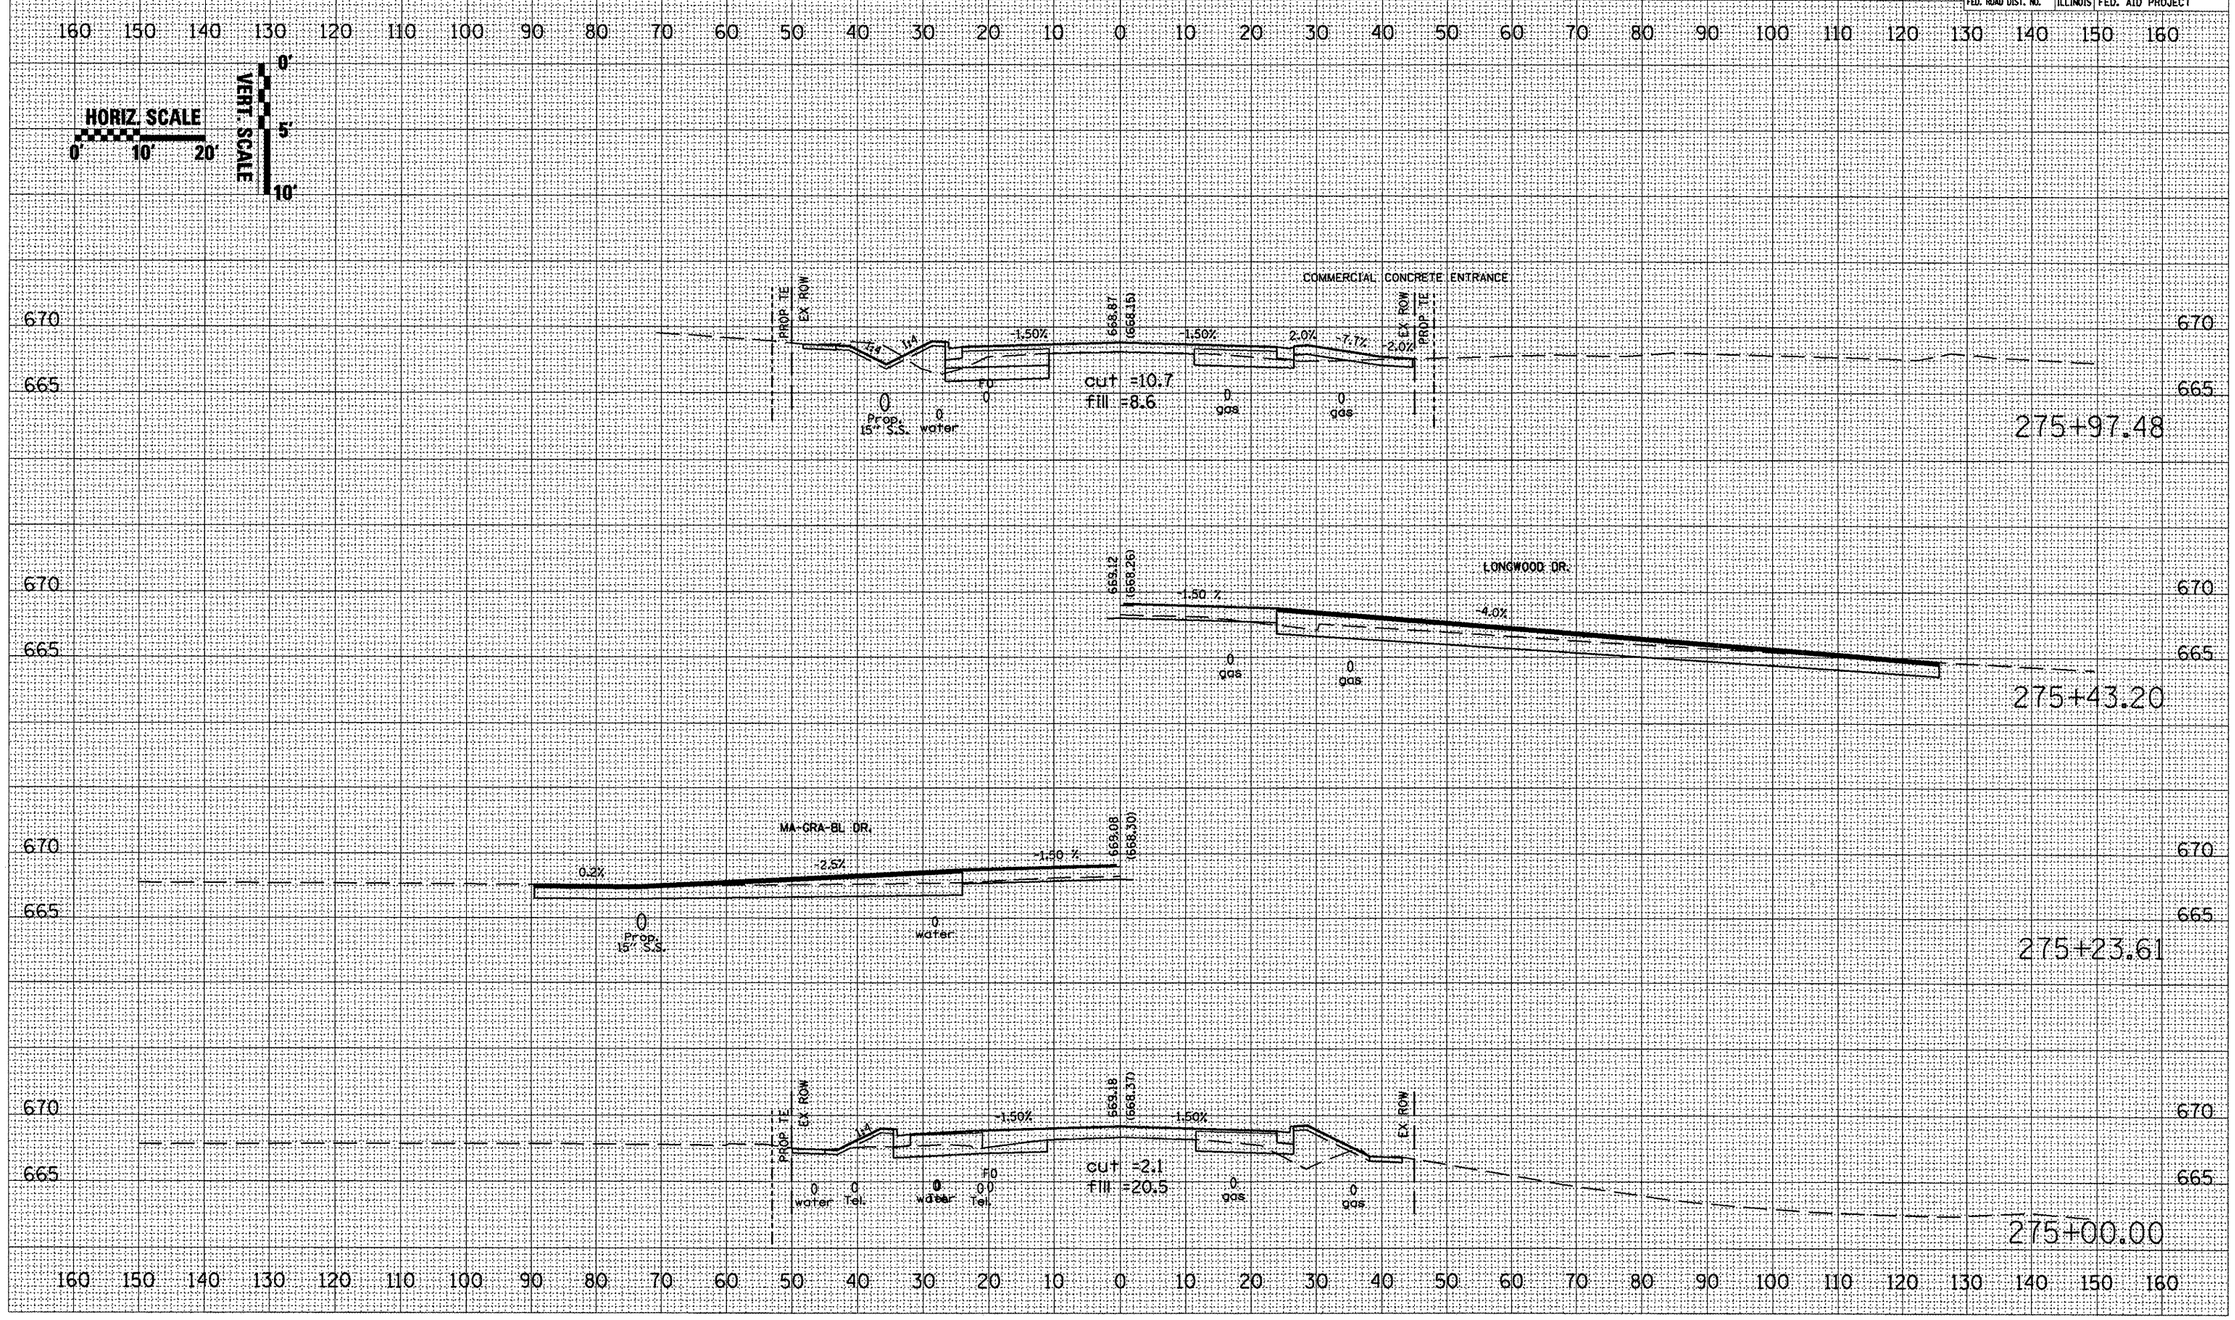

FINAL SURVEY | NOTE BOOK NO. | SURVEYED | PLOTTED | TEMPLATE | AREAS | AREAS CHECKED | BY | DATE

ORIGINAL SURVEY | NOTE BOOK NO. | SURVEYED | PLOTTED | TEMPLATE | AREAS | AREAS CHECKED | BY | DATE

PLOT DATE = 8/18/2008
FILE NAME = o:\projects\1178cantonl\xsects\ts\ts
PLOT SCALE = 21.2837 ' / IN.
USER NAME = hudelsonme

IL 78 – MAINLINE