CONTRACT NO. 68114

F.A.P. RTE.	SECTION	COUNTY	TOTAL SHEETS	SHEET NO.
22	135W-2;RS-5	FULTON	282	280

STA. +00.00 TO STA. 1+00.00

FED. ROAD DIST. NO. | ILLINOIS | FED. AID PROJECT

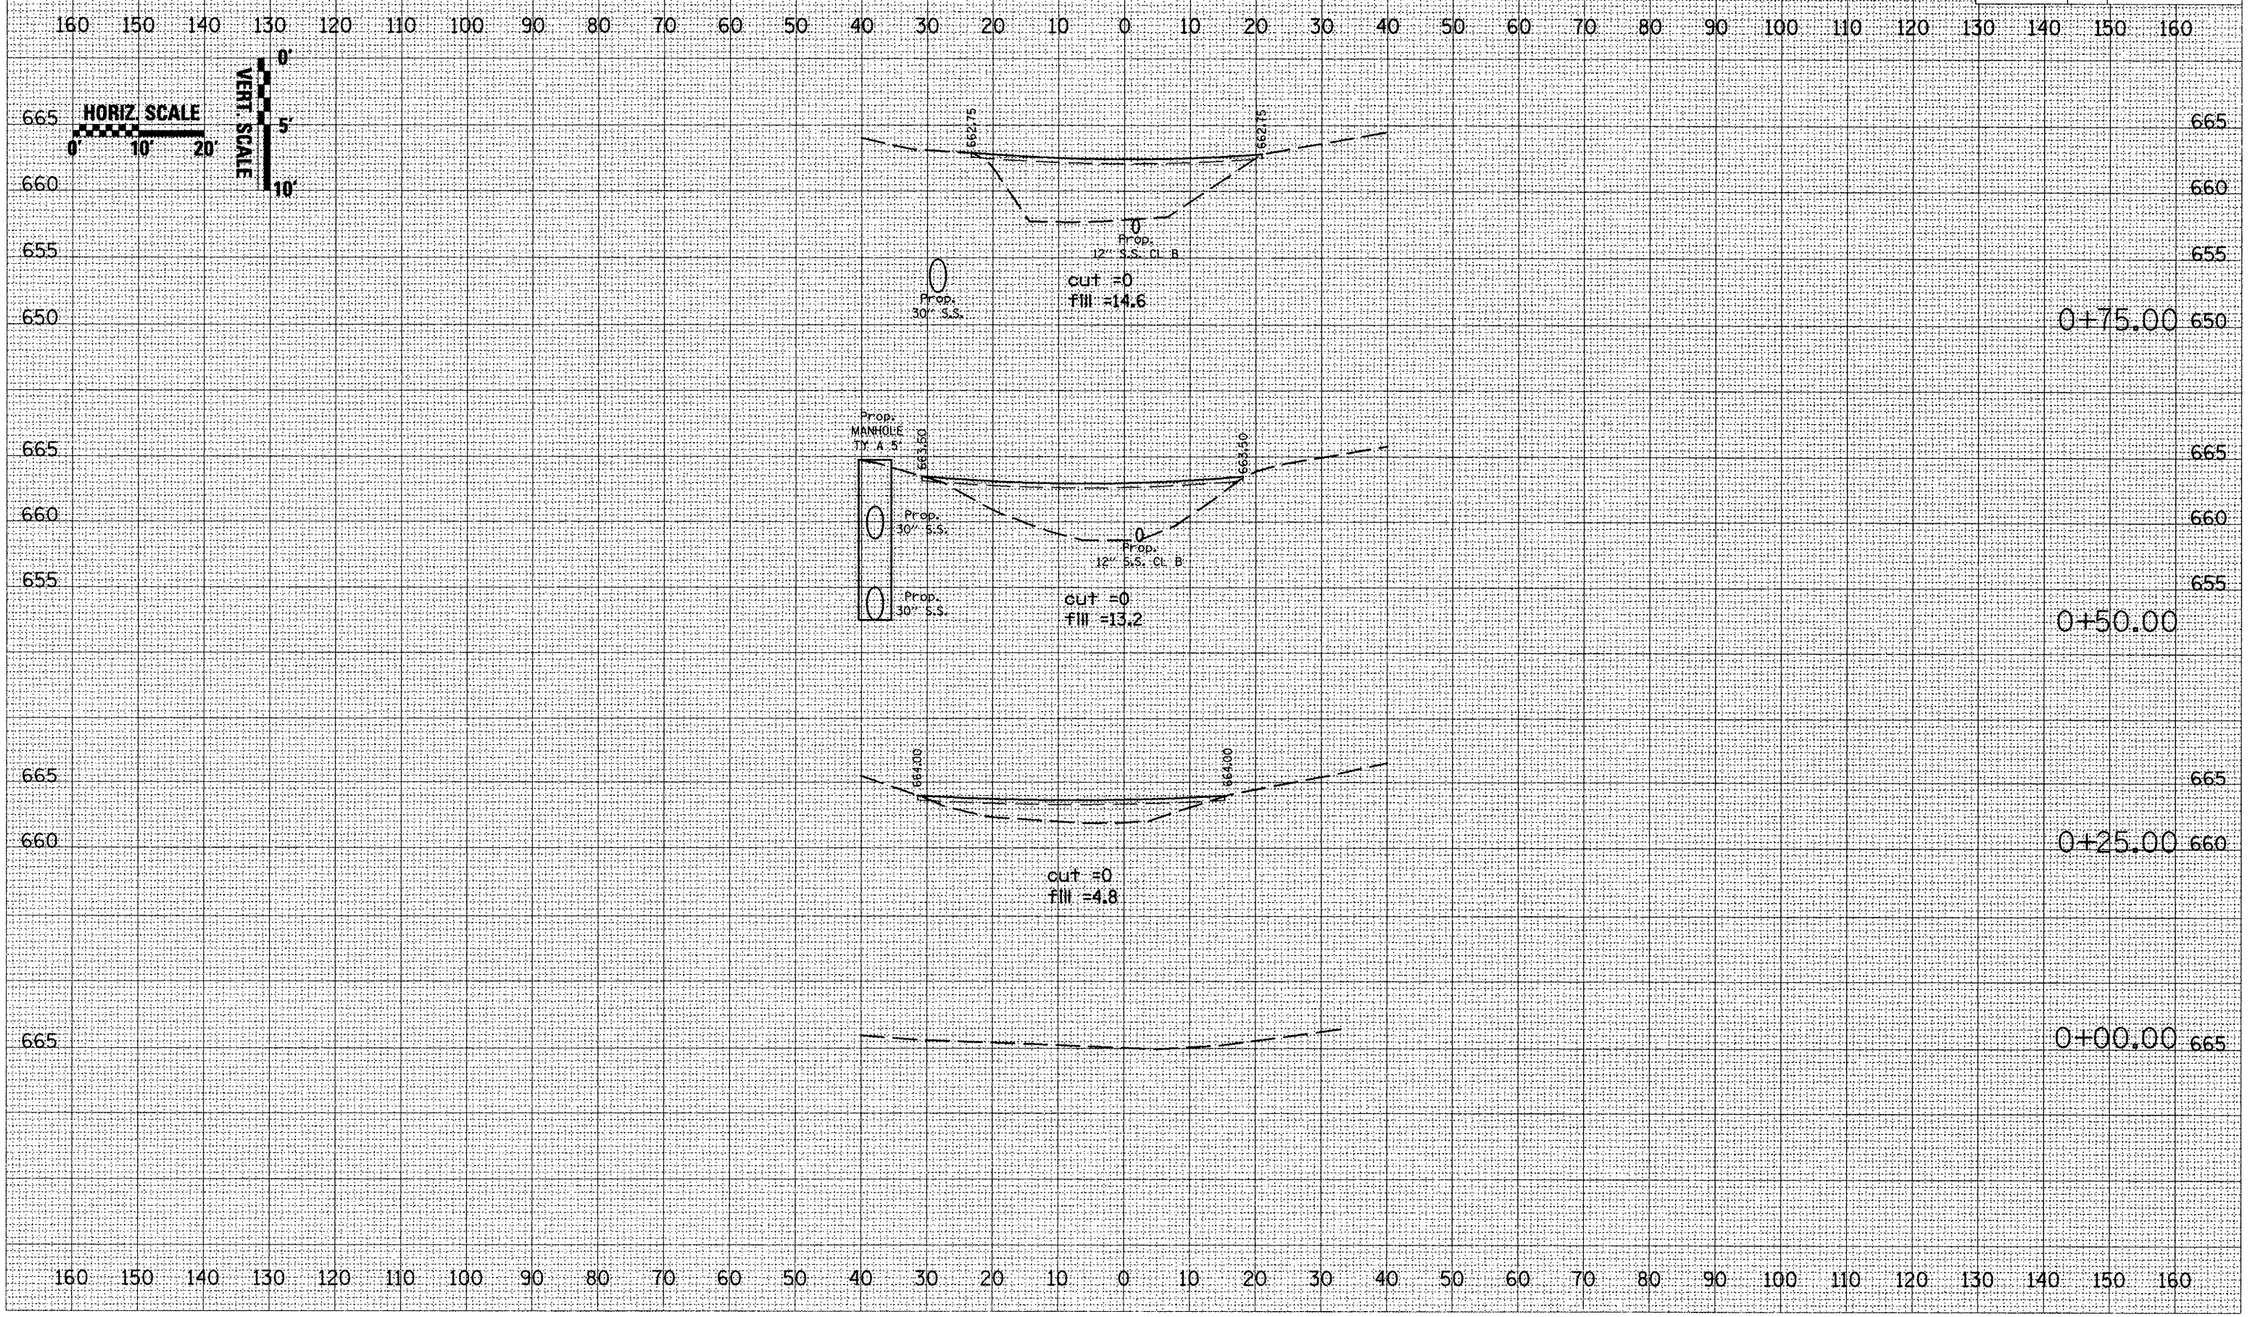

S.S. OUTLET

PLOT DATE = 8/18/2008
FILE NAME = o:\projects\178canton\xsectsh\
PLOT SCALE = 21.1765 ' / IN.
USER NAME = huddleshone