FINAL SURVEY	SURVEYED	BY	DATE
NOTE BOOK	PLOTTED		
NO.	TEMPLATE		
	AREAS		
	AREAS CHECKED		

ORIGINAL SURVEY	SURVEYED	BY	DATE
NOTE BOOK	PLOTTED		
NO.	TEMPLATE		
	AREAS		
	AREAS CHECKED		

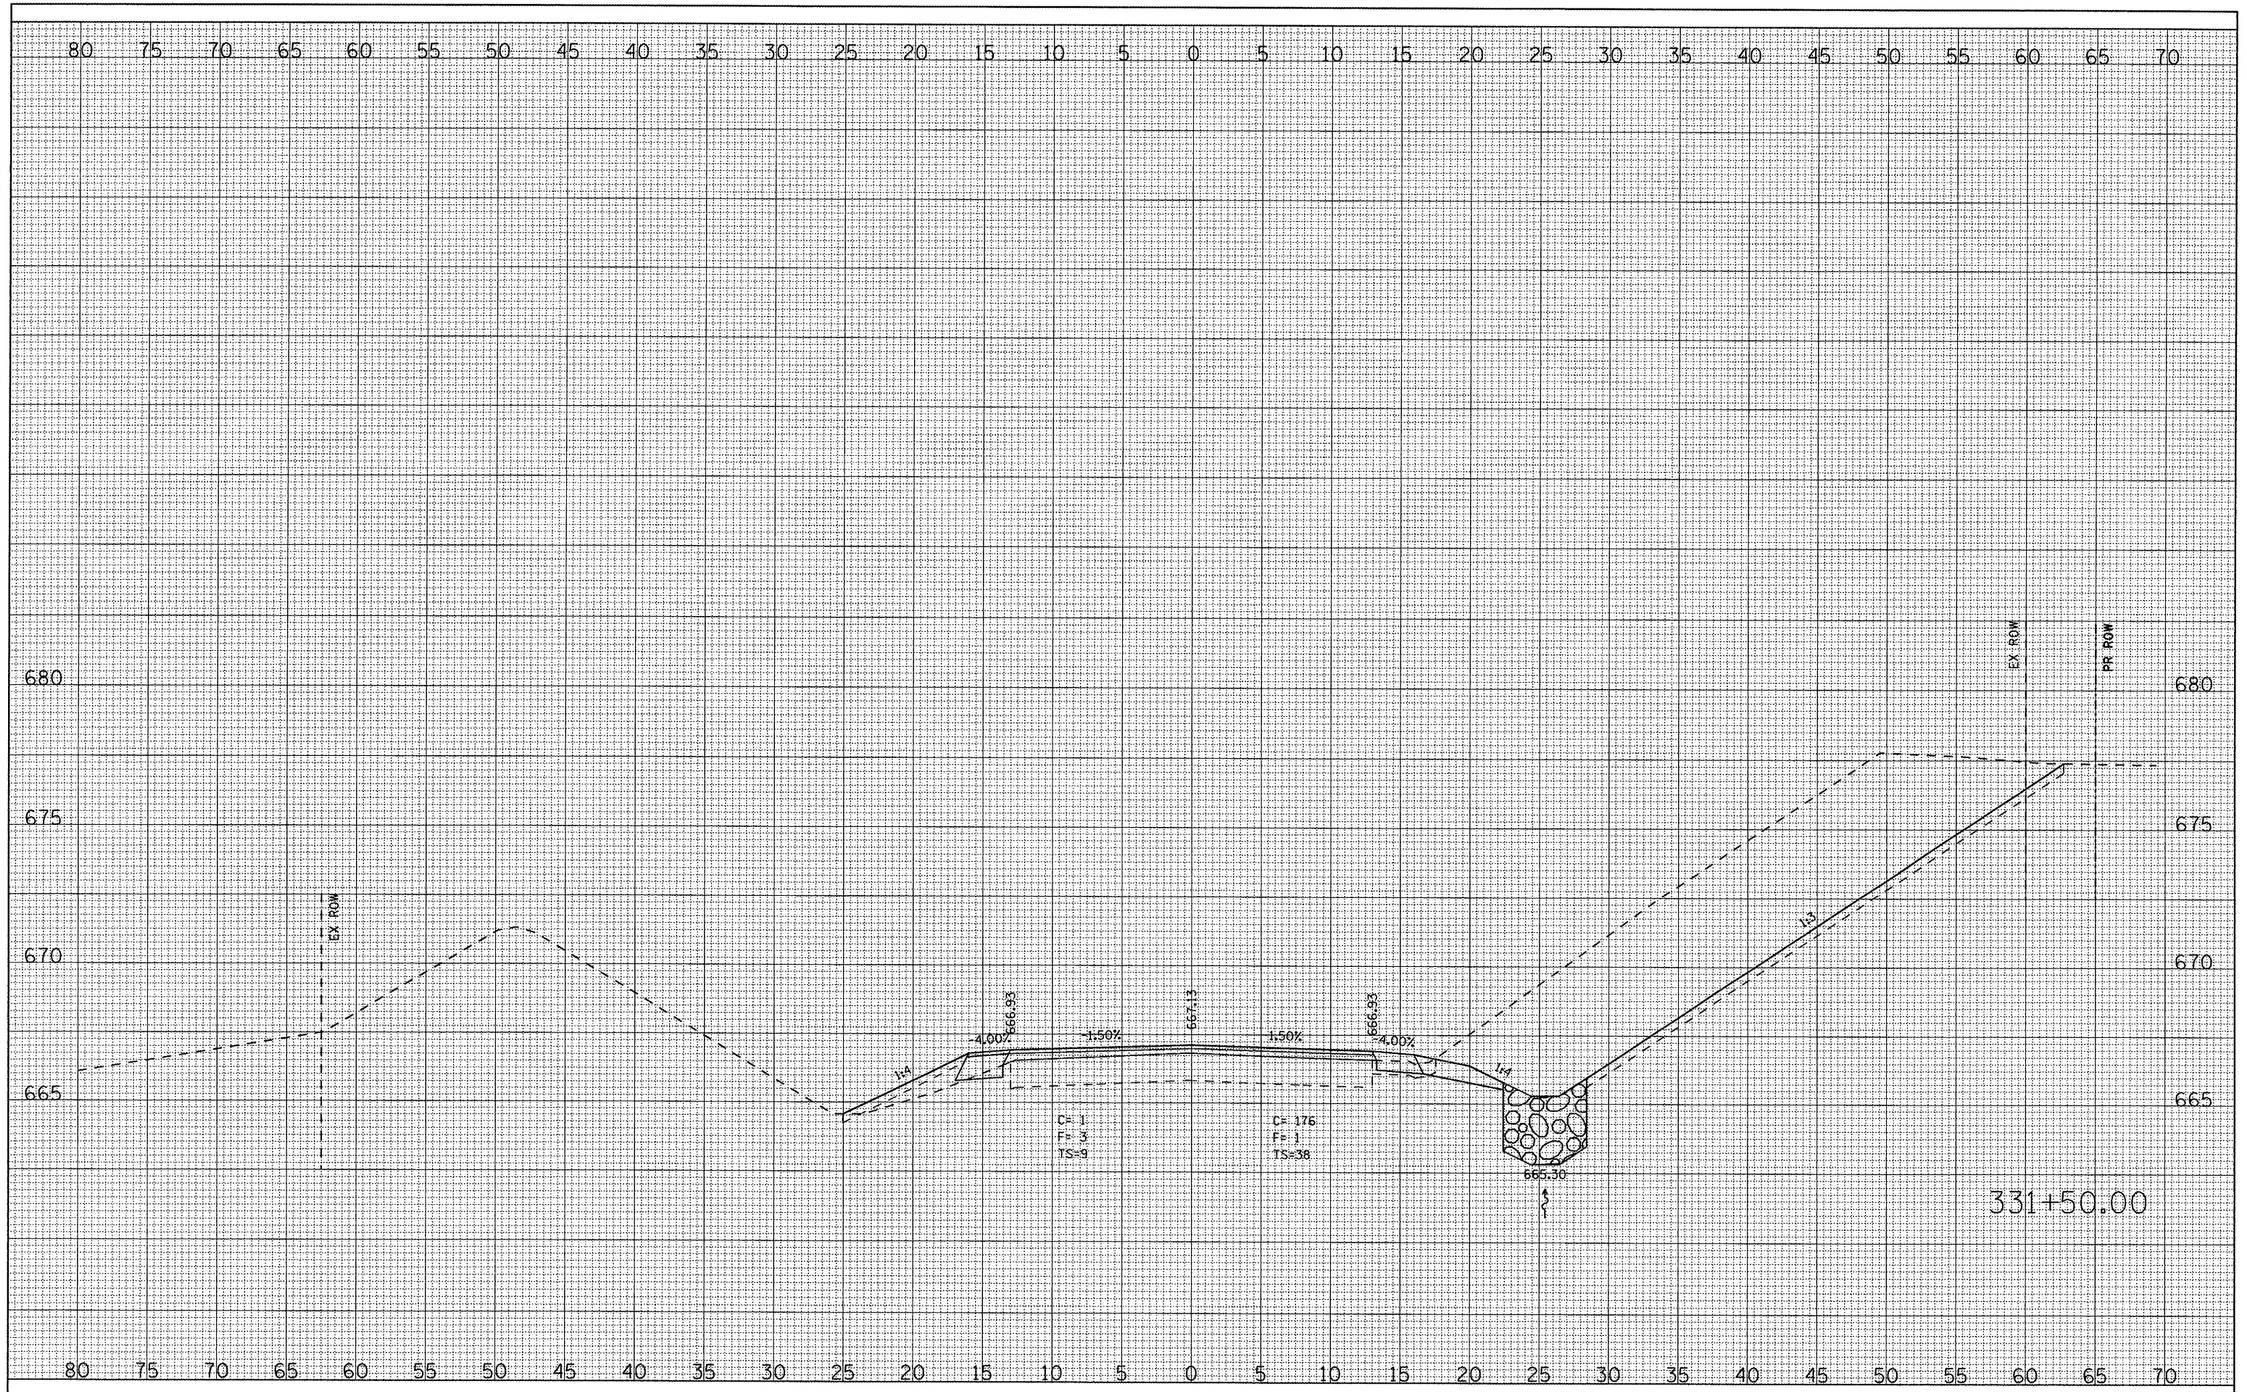

FILE NAME = ...\CAD\roadway\Xsect.sht	USER NAME = _USER_	DESIGNED -	REVISED -
		DRAWN -	REVISED -
	PLOT SCALE = $SCALE$	CHECKED -	REVISED -
THE UPCHURCH GROUP, INC.	PLOT DATE = 7/31/2008 12:51:29 PM	DATE -	REVISED -

STATE OF ILLINOIS
DEPARTMENT OF TRANSPORTATION

CROSS SECTIONS
ILLINOIS ROUTE 17 OVER SENACHWINE CREEK

SCALE: | SHEET NO. OF SHEETS | STA. 331+50.00 TO STA. 331+50.00

F.A.P RTE.	SECTION	COUNTY	TOTAL SHEETS	SHEET NO.
645	(105BR)BR	Marshall	71	61
		CONTRACT NO. 68479		
FED. ROAD DIST. NO.	ILLINOIS	FED. AID PROJECT		