FINAL SURVEY	SURVEYED	BY
NOTE BOOK	PLOTTED	DATE
NO.	CHECKED	
	TOPO & UTIL	
	AREAS	
	AREAS CHECKED	

ORIGINAL SURVEY	SURVEYED	BY
NOTE BOOK	PLOTTED	DATE
NO.	CHECKED	
	TOPO & UTIL	
	AREAS	
	AREAS CHECKED	

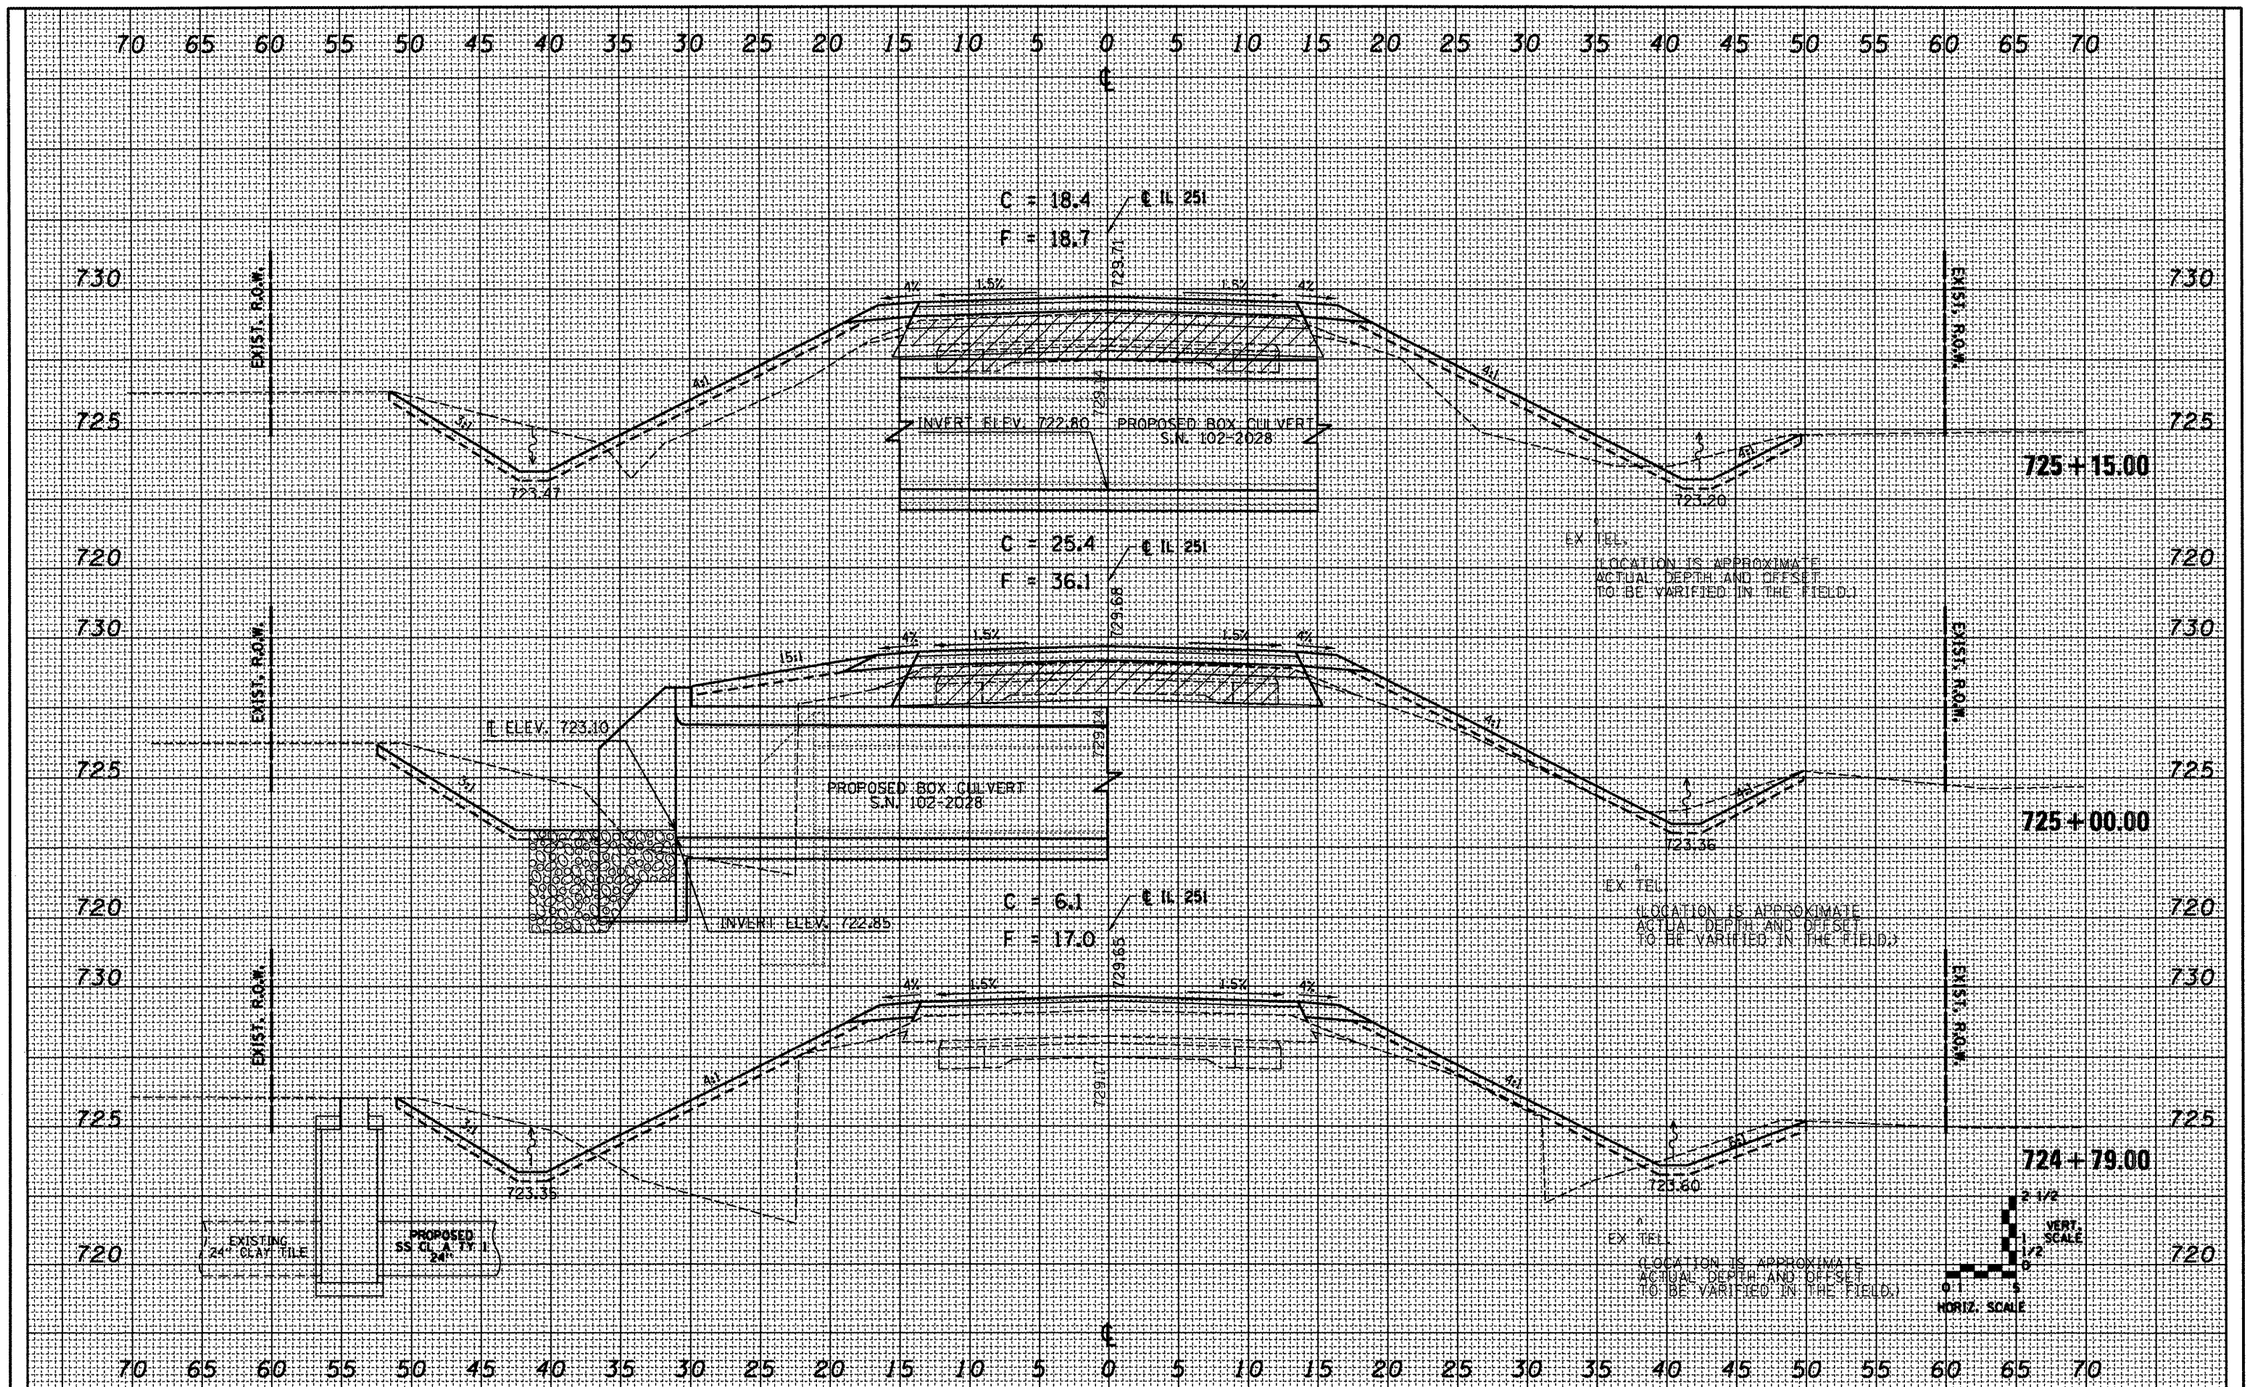

FILE NAME =	USER NAME = brucebm	DESIGNED - KKK	REVISED -
S:\GEN\DRAFT\STD&PLNS\SQUAD9-NEW\Active Contracts\68574\xssht.dgn		DRAWN - KKK	REVISED -
	PLOT SCALE = 20.0000 ' / IN.	CHECKED -	REVISED -
	PLOT DATE = 8/14/2008	DATE -	REVISED -

STATE OF ILLINOIS
DEPARTMENT OF TRANSPORTATION

IL 251 ROADWAY CROSS SECTIONS

SCALE: 1"=5'H/2 1/2'V | SHEET NO. 2 OF 4 SHEETS | STA. 724+79 TO STA. 725+15

F.A.S. RTE.	SECTION	COUNTY	TOTAL SHEETS	SHEET NO.
1360	631	WOODFORD	31	29
		CONTRACT NO. 68574		
FED. ROAD DIST. NO.	ILLINOIS	FED. AID PROJECT		