ORIGINAL SURVEY		BY	DATE
NOTE BOOK NO.	SURVEYED		
	PLOTTED		
	TEMPLATE		
	AREAS		
	AREAS CHECKED		

FINAL SURVEY		BY	DATE
NOTE BOOK NO.	SURVEYED		
	PLOTTED		
	TEMPLATE		
	AREAS		
	AREAS CHECKED		

FILE NAME = #FILE#

USER NAME = #USER#

PLOT SCALE = #SCALE#

PLOT DATE = #DATE#

DESIGNED -

DRAWN -

CHECKED -

DATE -

REVISED -

REVISED -

REVISED -

REVISED -

STATE OF ILLINOIS
DEPARTMENT OF TRANSPORTATION

CROSS SECTIONS

SCALE:

SHEET NO. OF SHEETS

STA. 87+00.00 TO STA. 88+50.00

F.A.S. RTE. 2370

SECTION 1-BR

COUNTY PUTNAM

TOTAL SHEET NO. 65 49

FED. ROAD DIST. NO. [ILLINOIS] FED. AID PROJECT
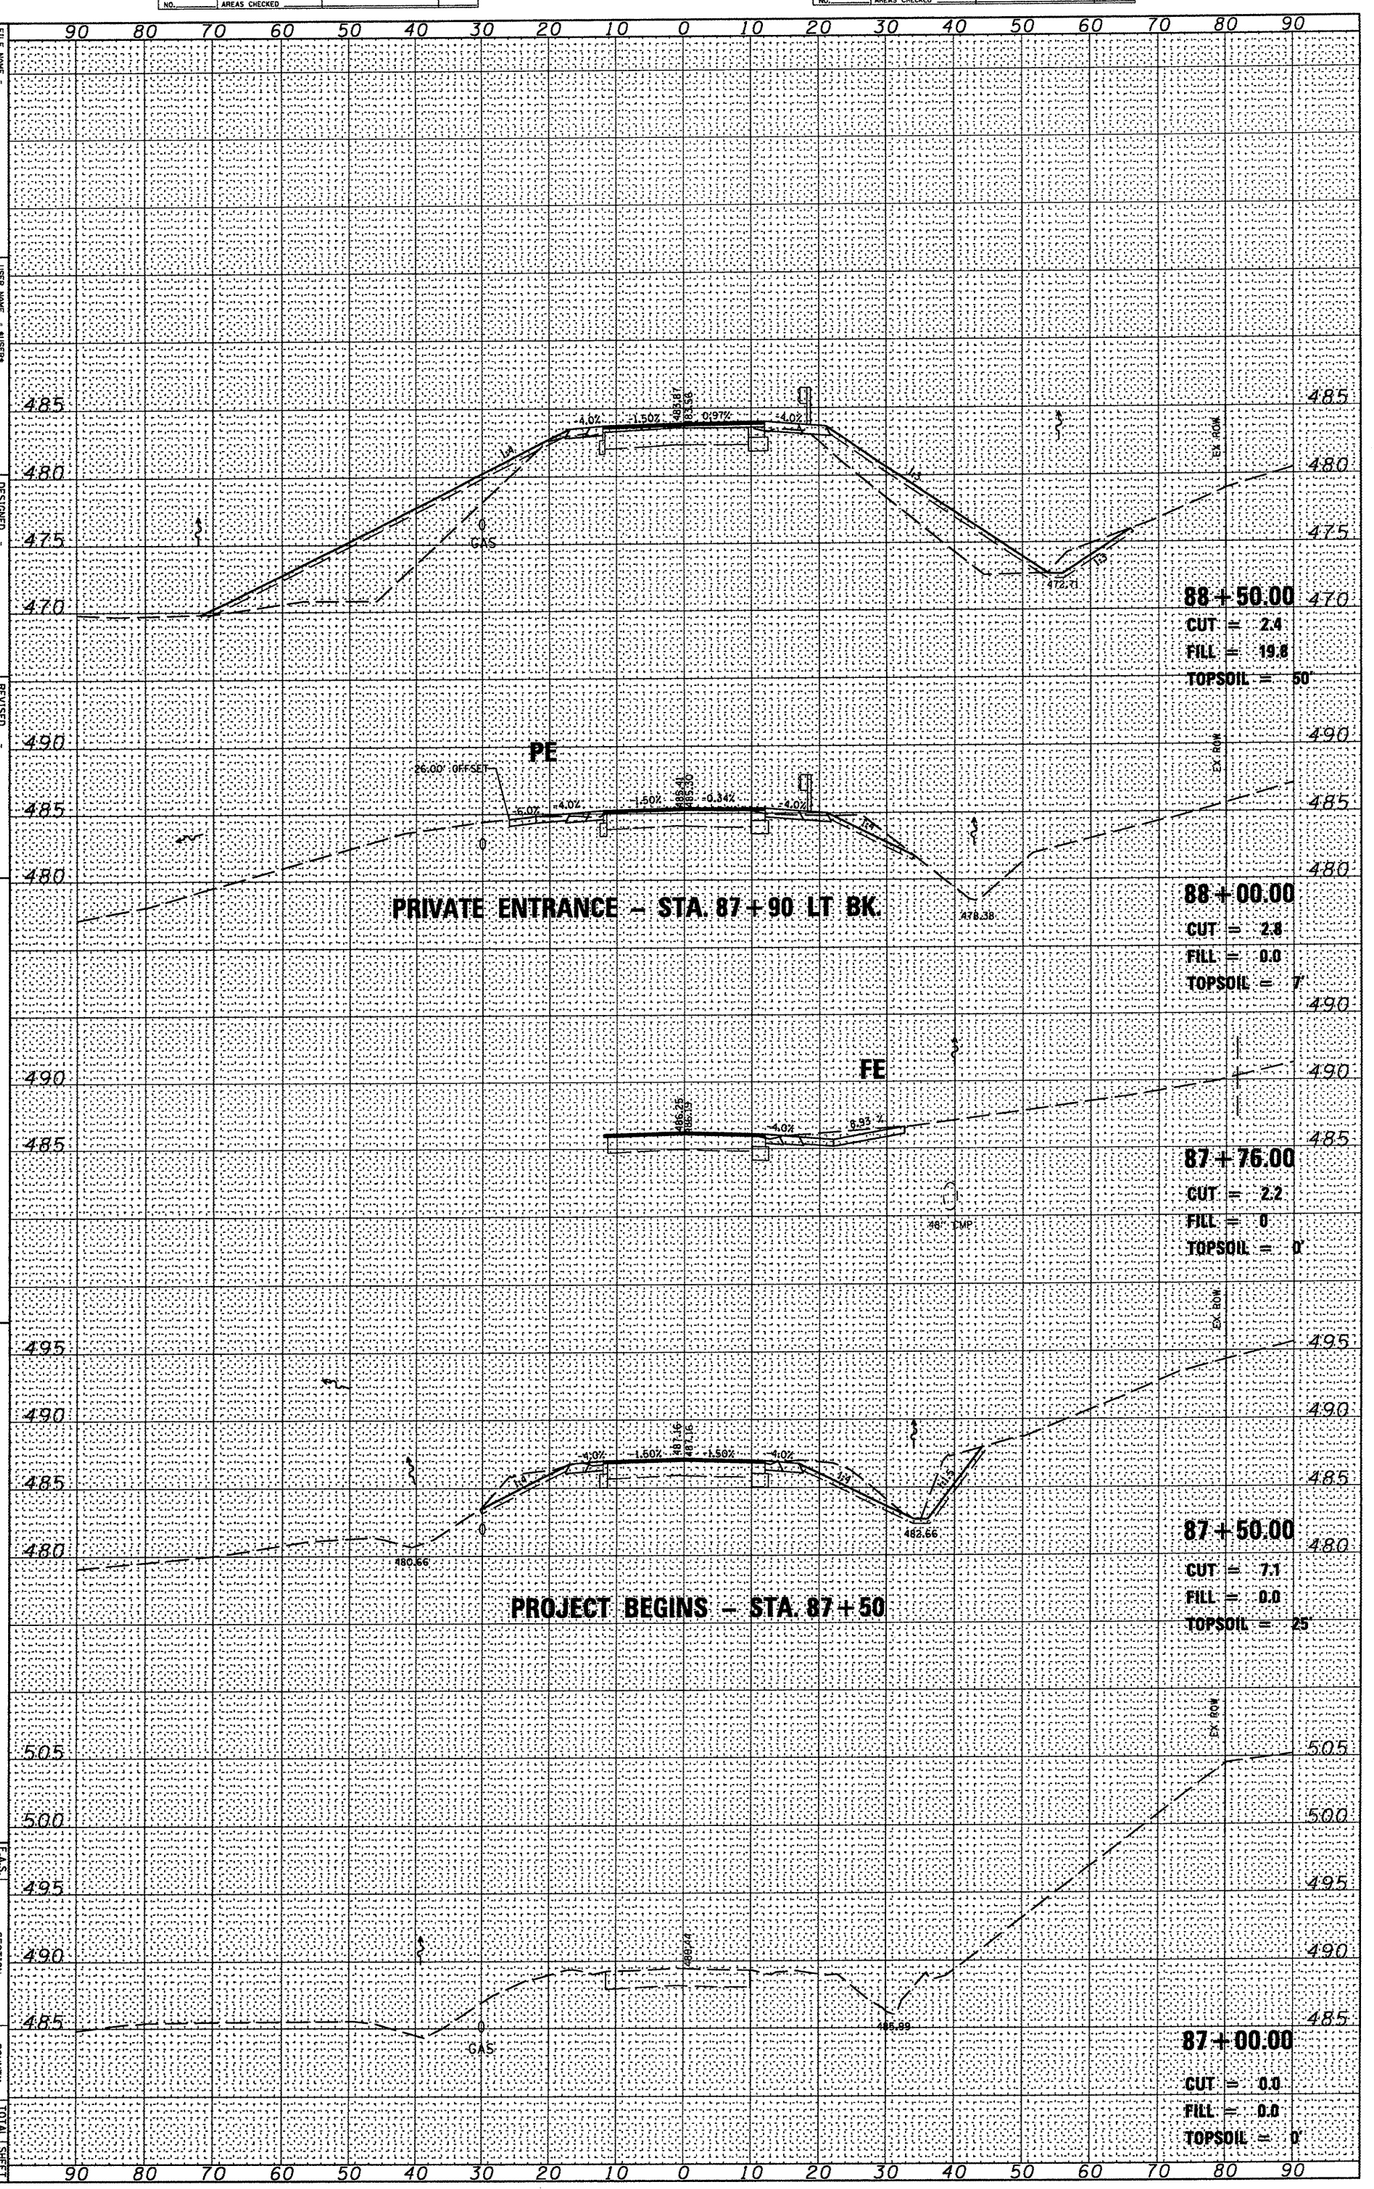
CONTRACT NO. 68577