CONTRACT NO. 76A34

F.A.P RTE.	SECTION	COUNTY	TOTAL SHEETS	SHEET NO.
609	•••	ST. CLAIR	350	114
STA.		TO STA.		
FED. ROAD DIST. NO.	ILLINOIS	FED. AID PROJECT		

••• 76RS-3, 76-2BR-21

END OF SWALE DETAIL
FROM STA. 47+50 TO STA. 50+00

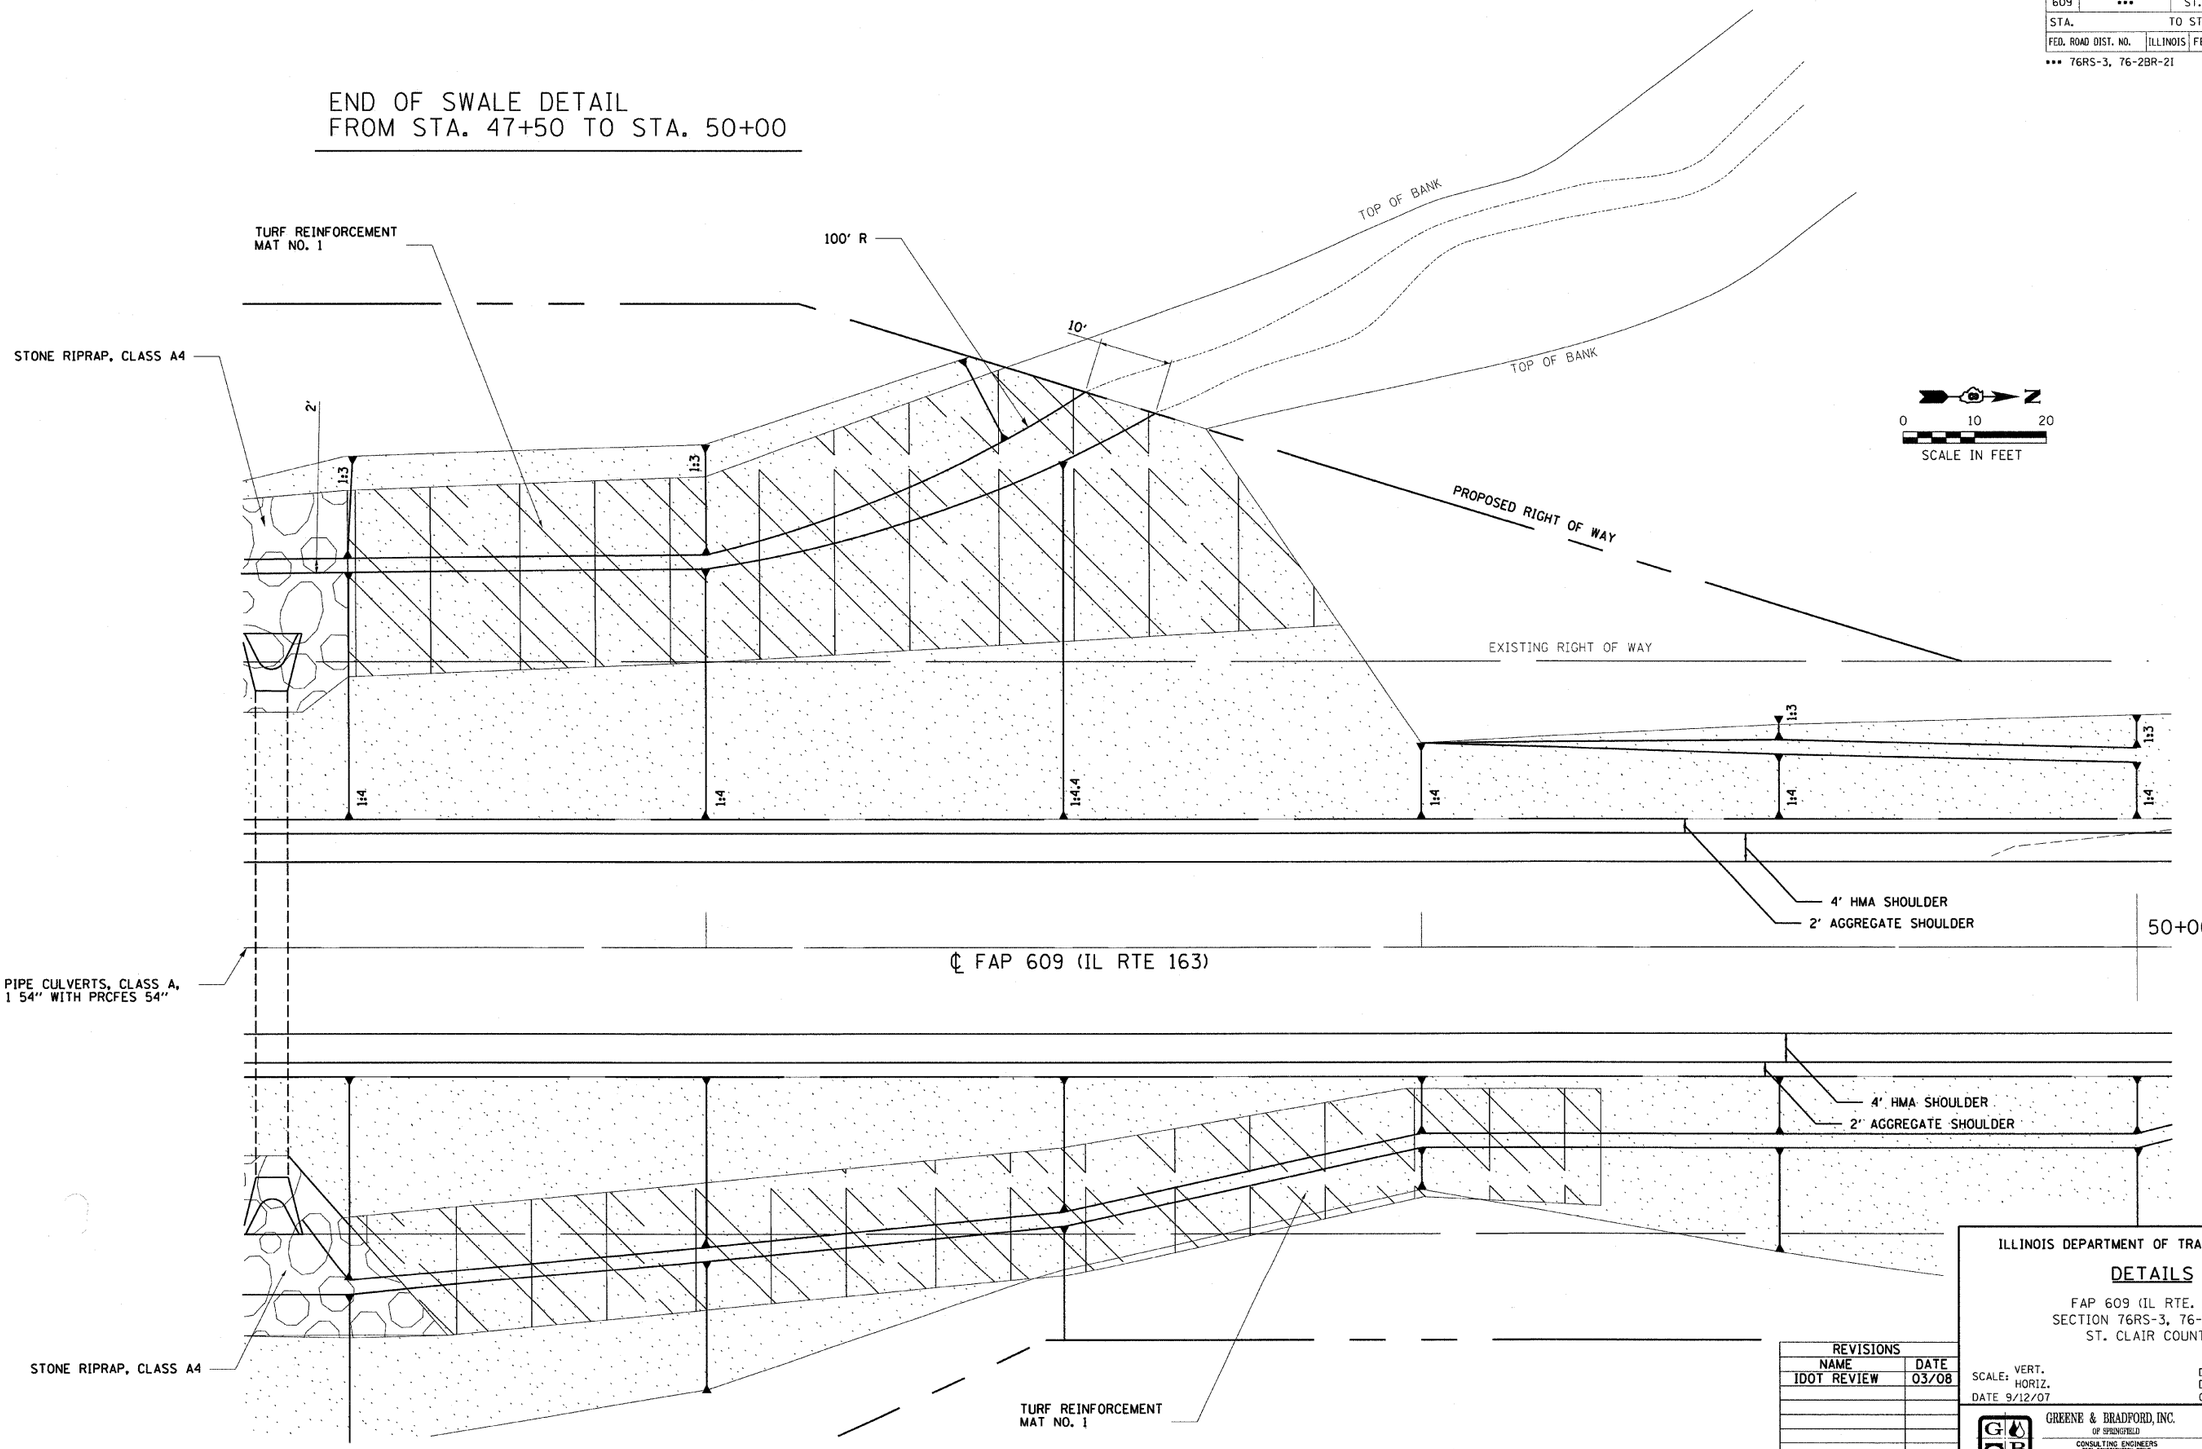

0 10 20
SCALE IN FEET

REVISIONS	
NAME	DATE
IDOT REVIEW	03/08

B Rev. Sheet 10-23-08

ILLINOIS DEPARTMENT OF TRANSPORTATION

DETAILS

FAP 609 (IL RTE. 163)
SECTION 76RS-3, 76-2BR-21
ST. CLAIR COUNTY

SCALE: VERT.
HORIZ.
DATE 9/12/07

DRAWN BY: SUTHEARD
DESIGNED BY: BOTT
CHECKED BY: BOTT

GREENE & BRADFORD, INC.
OF SPRINGFIELD
CONSULTING ENGINEERS
3105 CONSTITUTION DRIVE
SPRINGFIELD, ILLINOIS 62707
(217) 787-9844

COMPUTER FILE NO. DETAILS01-4
PROJECT: 02076
09/27/07-FAV

DESIGN

INT.	DATE	REASON

PLOTS & CHECKS

INT.	DATE	NO.	REASON

CHECKS

INT.	DATE	REASON

IDOTPL50 1"=50' 8/24/98