CONTRACT NO. 76A34

F.A.P RTE.	SECTION	COUNTY	TOTAL SHEETS	SHEET NO.
609	•••	ST. CLAIR	350	8
STA.		TO STA.		
FED. ROAD DIST. NO.	ILLINOIS	FED. AID PROJECT		

•••76RS-3, 76-2BR-2I

DESIGN		
INT.	DATE	REASON

PLOTS & CHECKS			
INT.	DATE	NO.	REASON

CHECKS		
INT.	DATE	REASON

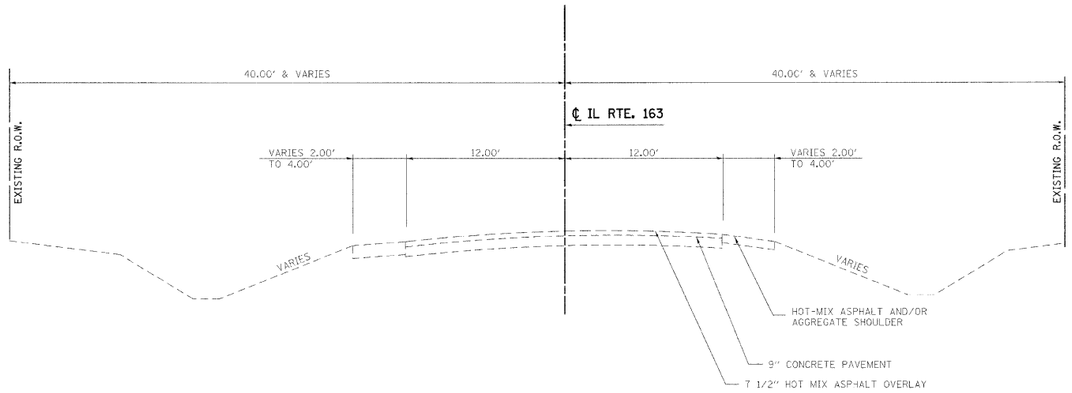

EXISTING TYPICAL SECTION

STA. 23+00.00 TO STA. 87+25.00
STA. 95+18.00 TO STA. 99+00.00
STA. 102+85.00 TO STA. 105+33.00
STA. 108+60.00 TO STA. 124+90.00

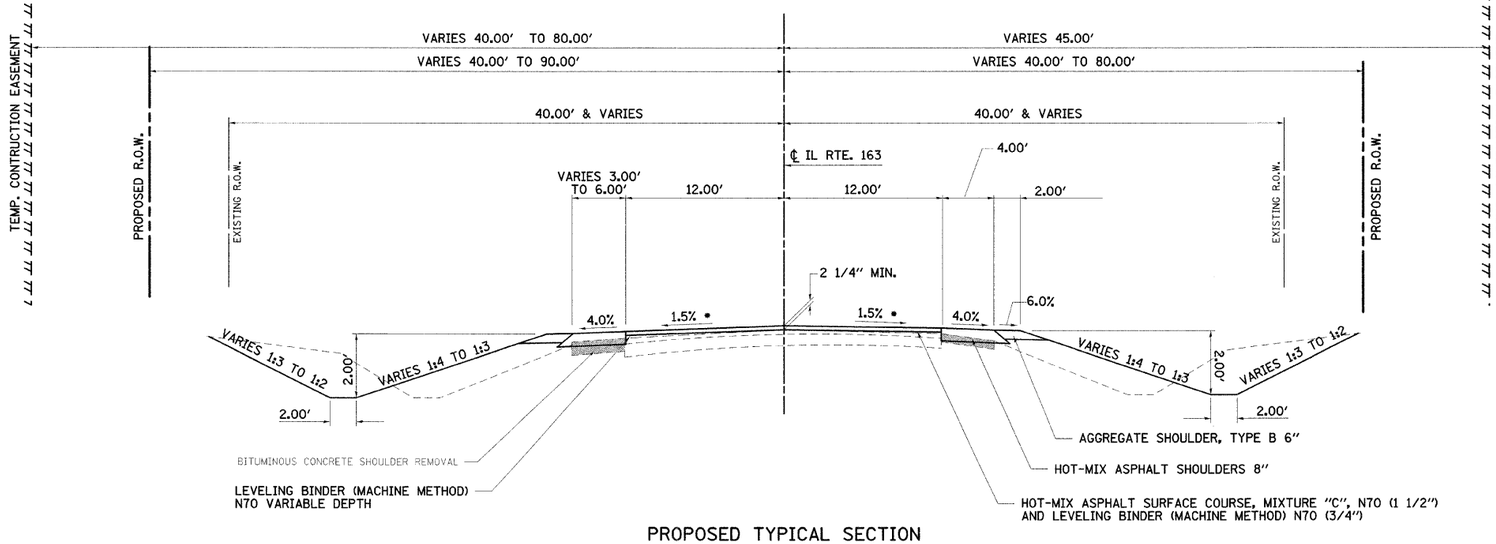

PROPOSED TYPICAL SECTION

STA. 23+18.00 TO STA. 87+25.00
STA. 95+65.00 TO STA. 99+00.00
STA. 102+85.00 TO STA. 105+33.00
STA. 108+60.00 TO STA. 124+90.00

• NOTE SE RATES
STA. 90+38.60 (P.C.) TO STA. 94+61.81 (P.T.)
S.E. TRANSITION: STA. 88+58 TO STA. 91+00
FULL S.E. (2.0%): STA. 91+00 TO STA. 93+94
S.E. TRANSITION: STA. 93+94 TO STA. 96+36

STA. 98+10.15 (P.C.) TO STA. 102+51.29 (P.T.)
S.E. TRANSITION: STA. 96+36 TO STA. 98+78
FULL S.E. (2.0%): STA. 98+78 TO STA. 101+85
S.E. TRANSITION: STA. 101+85 TO STA. 104+27

STA. 112+79.29 (P.C.) TO STA. 123+52.24 (P.T.)
S.E. TRANSITION: STA. 111+03 TO STA. 113+45
FULL S.E. (5.1%): STA. 113+45 TO STA. 122+86
S.E. TRANSITION: STA. 122+86 TO STA. 125+28

REVISIONS	
NAME	DATE
IDOT REVIEW	03/08
IDOT REVIEW	09/08

ILLINOIS DEPARTMENT OF TRANSPORTATION

TYPICAL SECTIONS

FAP 609 (IL RTE. 163)
SECTION 76RS-3, 76-2BR-2I
ST. CLAIR COUNTY

SCALE: VERT.
HORIZ.
DATE: 11/25/02

DRAWN BY: VERENSKI
DESIGNED BY: BOTT
CHECKED BY: EMRICK

GREENE & BRADFORD, INC. OF SPRINGFIELD
CONSULTING ENGINEERS
1504 CONSTITUTION DRIVE
SPRINGFIELD, ILLINOIS 62704
PROFESSIONAL DESIGN FIRM NO. 184-001073
PROFESSIONAL & CONSULTING ENGINEERING CORPORATION
(217) 793-3844, (217) 793-3877 FILE MAIL - GBSPRINGFIELD@GBPorts.com

COMPUTER FILE NO.
TYP_04_V8

PROJECT 02076
06/14/07-FAV

IDOTPL50 1"=50' 8/24/98

TYPICALS - FAP 609 (IL RTE. 163) ST. CLAIR COUNTY