CONTRACT NO. 76A34

F.A.P. RTE.	SECTION	COUNTY	TOTAL SHEETS	SHEET NO.
609	***	ST. CLAIR	350	25
STA. -		TO STA. -		
FED. ROAD DIST. NO.	ILLINOIS	FED. AID PROJECT		

*** 76RS-3, 76-2BR-2I

BENCH MARKS
SEE PLAN & PROFILE SHEETS FOR BENCH MARK DATA.

HORIZONTAL AND VERTICAL CONTROL

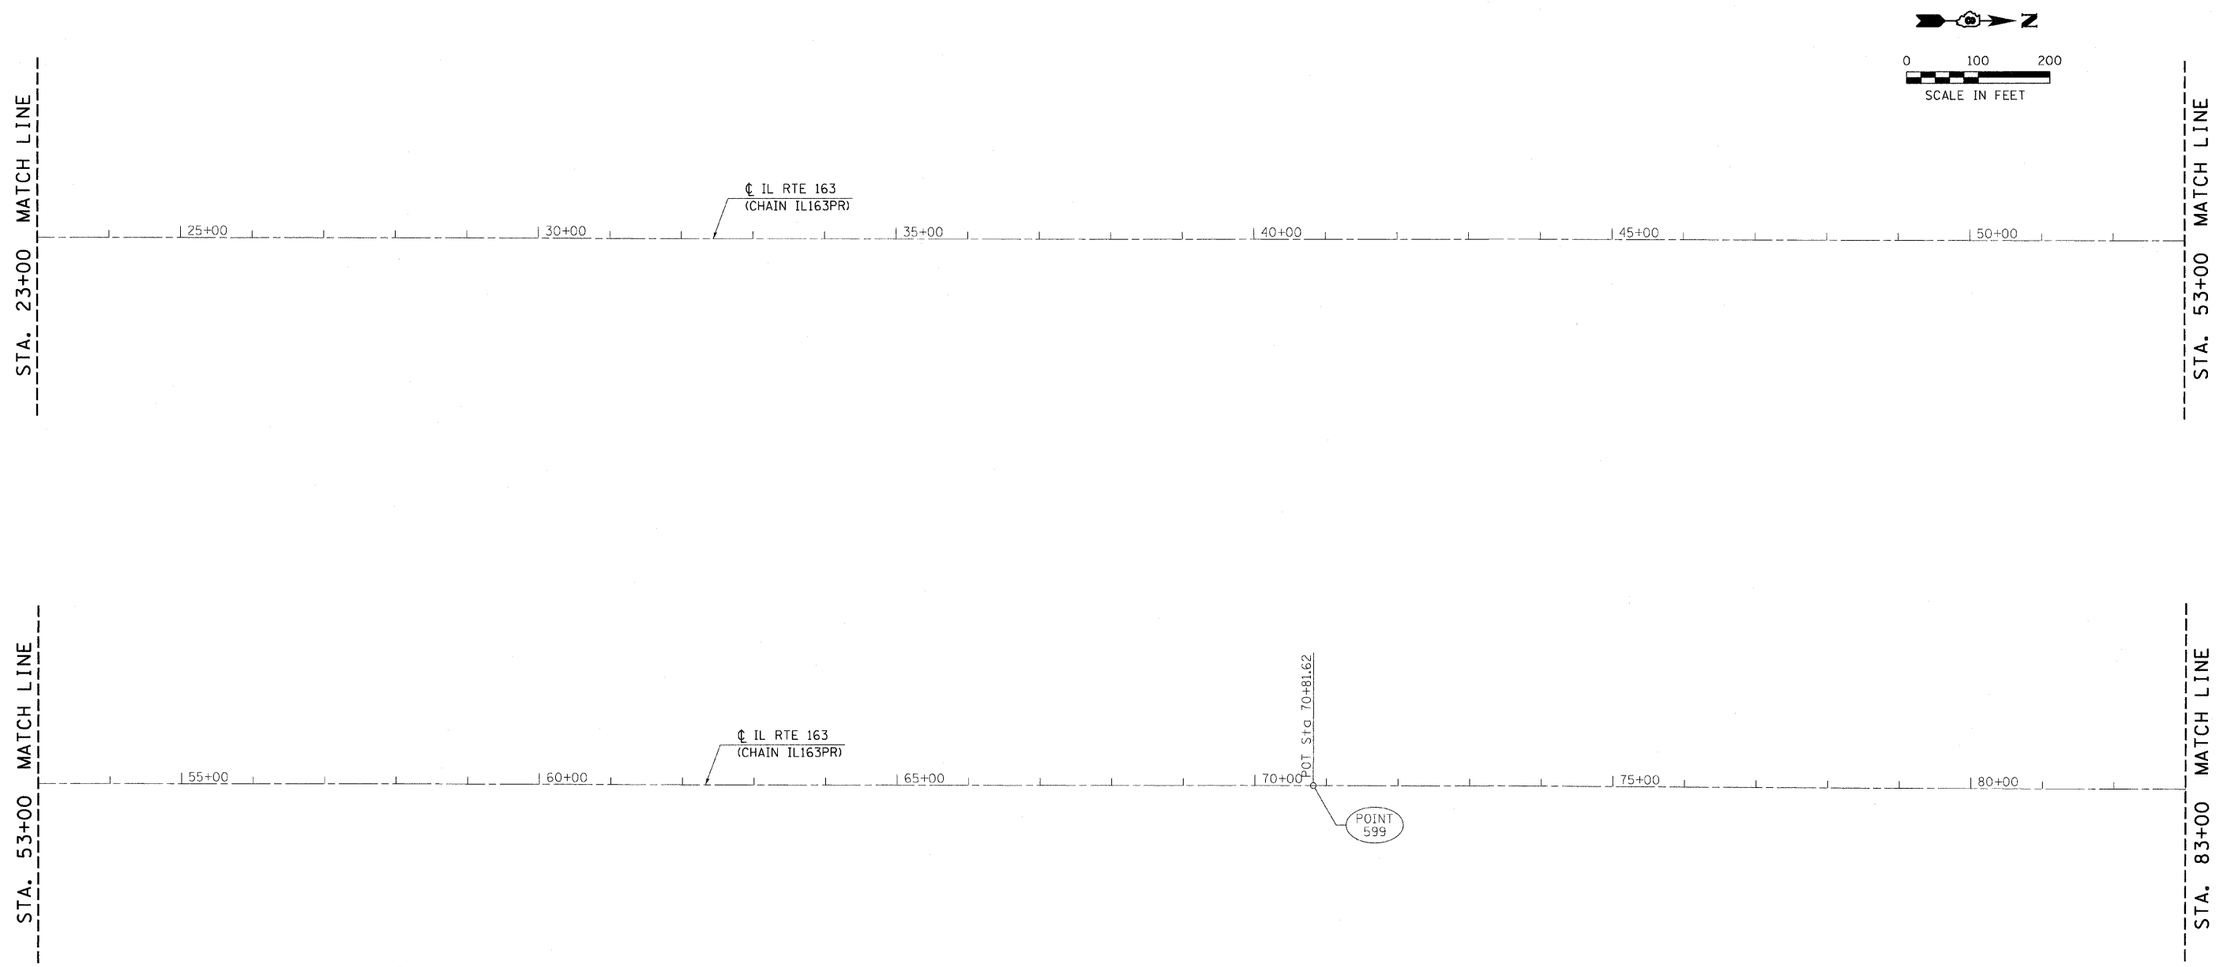

Course from PT C02 to 599 N 0° 09' 09.81" E Dist 4,859.5265

Point 599 N 659,619.1991 E 2,318,242.3221 Sta 70+81.62

Course from 599 to PC C03 N 0° 18' 13.36" E Dist 1,951.9844

REVISIONS	
NAME	DATE
IDOT REVIEW	03/08

ILLINOIS DEPARTMENT OF TRANSPORTATION

HORIZONTAL & VERTICAL CONTROL

FAP RTE 609 (IL RTE. 163)
SECTION 76RS-3, 76-2BR-2I
ST. CLAIR COUNTY

SCALE: VERT. HORIZ.
DATE 8/20/07

DRAWN BY SUTHEARD
CHECKED BY BOTT

GREENE & BRADFORD, INC.
OF SPRINGFIELD
CONSULTING ENGINEERS
1000 SOUTH 2ND STREET
SPRINGFIELD, ILLINOIS 62704-1007
PROFESSIONAL DESIGN FIRM 10.184-001079
PROFESSIONAL STRUCTURAL ENGINEERING CORPORATION
(217) 753-8944, (217) 753-8227 (FAX) E-MAIL : cadop@greenebrad.com

COMPUTER FILE NO.
HVC163A

PROJECT 02076
8/20/07-MDS

PLOT DATE = 7/28/2008 11:53:11 AM
FILE NAME = J:\02076\DRAWINGS\HVC163A.dgn
PLOT SCALE = 100.0000 ' / IN.
MODEL = Default
OPERATOR = marks