DESIGN		
INT.	DATE	REASON

PLOTS & CHECKS			
INT.	DATE	NO.	REASON

CHECKS		
INT.	DATE	REASON

F.A.P RTE.	SECTION	COUNTY	TOTAL SHEETS	SHEET NO.
609	••••	ST. CLAIR	350	34
STA. 86+00		TO STA. 101+00		
FED. ROAD DIST. NO.	ILLINOIS	FED. AID PROJECT		

•••• 76RS-3, 76-2BR-2I

N

0 50 100

SCALE IN FEET

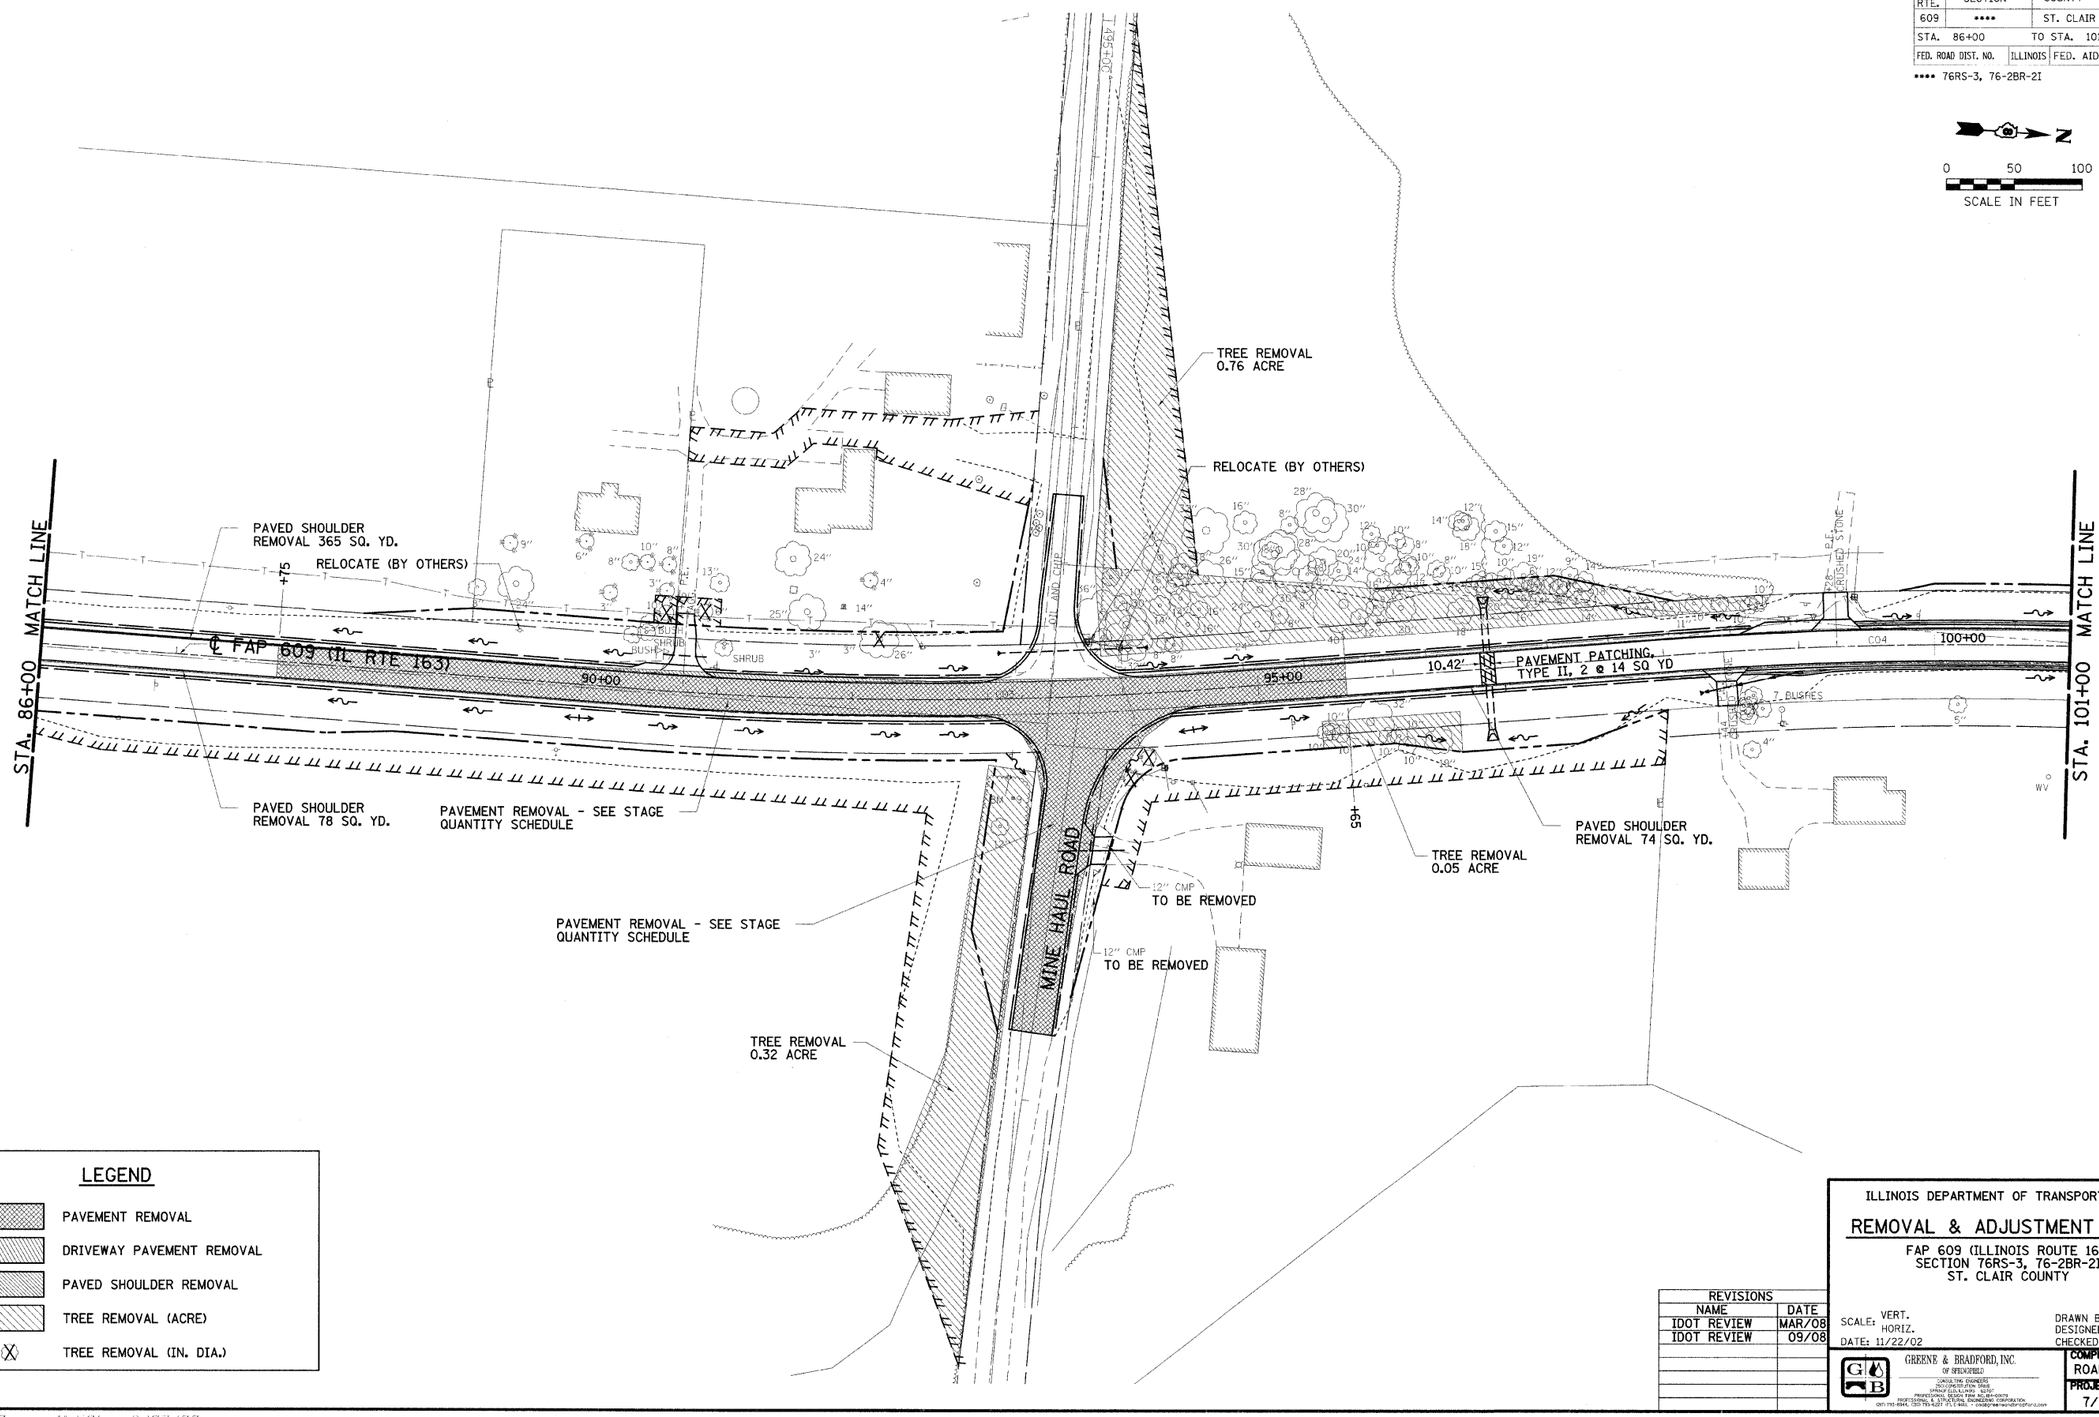

LEGEND

- PAVEMENT REMOVAL
- DRIVEWAY PAVEMENT REMOVAL
- PAVED SHOULDER REMOVAL
- TREE REMOVAL (ACRE)
- TREE REMOVAL (IN. DIA.)

REVISIONS	
NAME	DATE
IDOT REVIEW	MAR/08
IDOT REVIEW	09/08

ILLINOIS DEPARTMENT OF TRANSPORTATION

REMOVAL & ADJUSTMENT PLANS

FAP 609 (ILLINOIS ROUTE 163)
SECTION 76RS-3, 76-2BR-2I
ST. CLAIR COUNTY

SCALE: VERT.
HORIZ.
DATE: 11/22/02

DRAWN BY: BISHOP
DESIGNED BY: COLBROOK
CHECKED BY: COLBROOK

GREENE & BRADFORD, INC. OF SPRINGFIELD
CONSULTING ENGINEERS
TRANSPORTATION GROUP
PROJECT MANAGEMENT SURVEYING
PROFESSIONAL & STRUCTURAL ENGINEERING CORPORATION
(217) 793-6944, (217) 793-6237 FT. C. 8601, e-mail@greenebradford.com

COMPUTER FILE NO.
ROADREMOVAL05

PROJECT 02076
7/30/08-MDS

IDOTPL-50 1"=50' 8/07/00

REMOVAL & ADJUSTMENT - FAP 609 (IL RTE. 163) ST. CLAIR COUNTY
STA. 86+00 TO STA. 101+00