DESIGN		
INT.	DATE	REASON

PLOTS & CHECKS			
INT.	DATE	NO.	REASON

CHECKS		
INT.	DATE	REASON

F.A. RTE.	SECTION	COUNTY	TOTAL SHEETS	SHEET NO.
609	••••	ST. CLAIR	350	67
STA. 116+00		TO STA. 146+00		
FED. ROAD DIST. NO.	ILLINOIS	FED. AID PROJECT		

•••• 76RS-3, 76-2BR-2I

LEGEND

- SEEDING, CLASS 1 (URBAN)
- SEEDING, CLASS 2 (RURAL)
- AGGREGATE SURFACE COURSE, TYPE B
- INLET AND PIPE PROTECTION
- EROSION CONTROL BLANKET (& HEAVY DUTY), TURF REINFORCEMENT MATS
- STONE RIPRAP, CLASS A4
- PERIMETER EROSION BARRIER

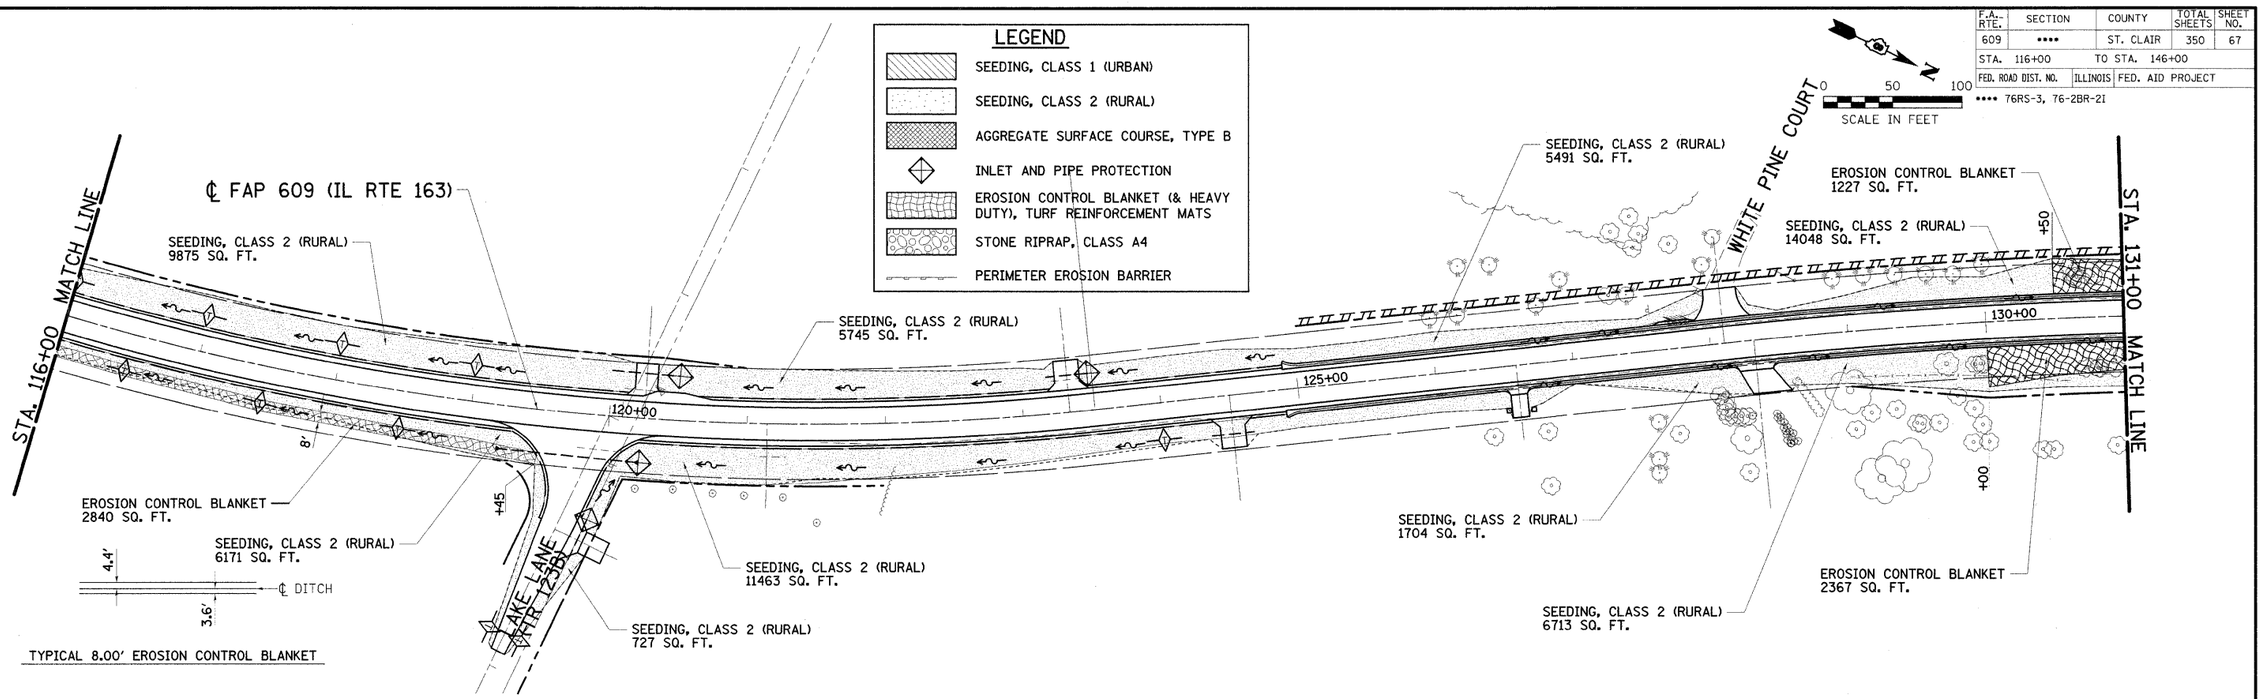

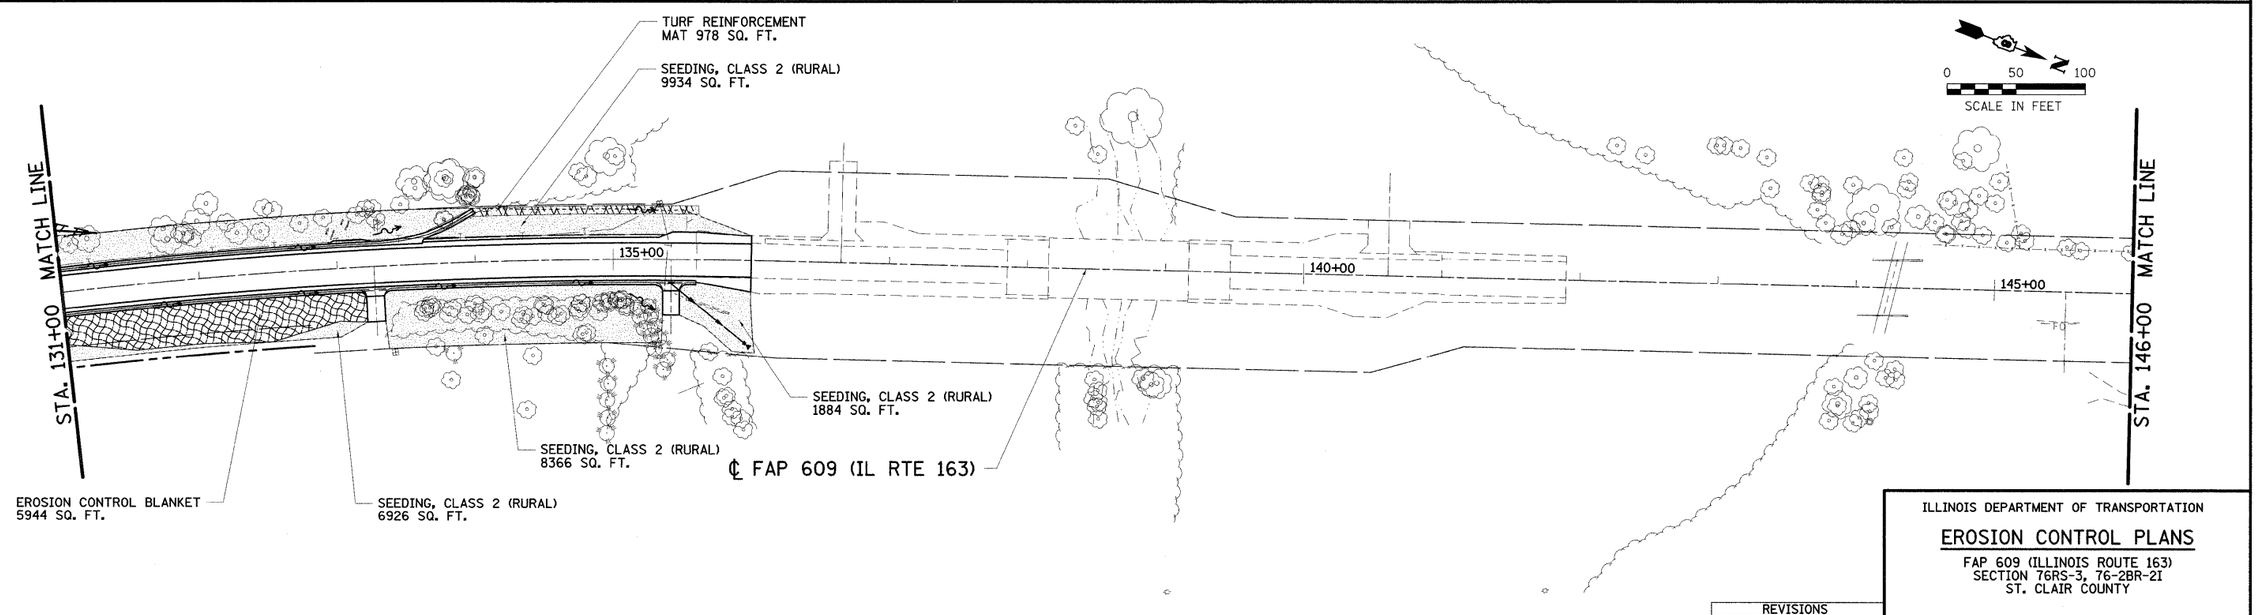

REVISIONS	
NAME	DATE
IDOT REVIEW	MAR/08

ILLINOIS DEPARTMENT OF TRANSPORTATION

EROSION CONTROL PLANS

FAP 609 (ILLINOIS ROUTE 163)
SECTION 76RS-3, 76-2BR-2I
ST. CLAIR COUNTY

SCALE: VERT.
HORIZ.
DATE: 6/21/07

DRAWN BY: SUTHEARD
DESIGNED BY: BOTT
CHECKED BY: BOTT

GREENE & BRADFORD, INC.
OF SPRINGFIELD
CONSULTING ENGINEERS
1000 WEST WASHINGTON
SPRINGFIELD, ILLINOIS 62707
PROFESSIONAL DESIGN FIRM NO. 184-001179
PROFESSIONAL & STRUCTURAL ENGINEERING CORPORATION
(217) 753-9494, (217) 753-9227 (FAX) • e-mail@greenebradford.com

COMPUTER FILE NO.
EROSION06_V8

PROJECT 02076
6/21/07-MDS

IDOTPL-50 1"=50' 8/07/00

EROSION CONTROL - FAP 609 (IL RTE. 163) ST. CLAIR COUNTY
STA. 116+00 TO STA. 146+00