CONTRACT NO. 76A34

F.A.P. RTE.	SECTION	COUNTY	TOTAL SHEETS	SHEET NO.
609	****	ST. CLAIR	350	104
STA. 9+74		TO STA. 20+00		
FED. ROAD DIST. NO.	ILLINOIS	FED. AID PROJECT		

**** 76RS-3, 76-2BR-2I

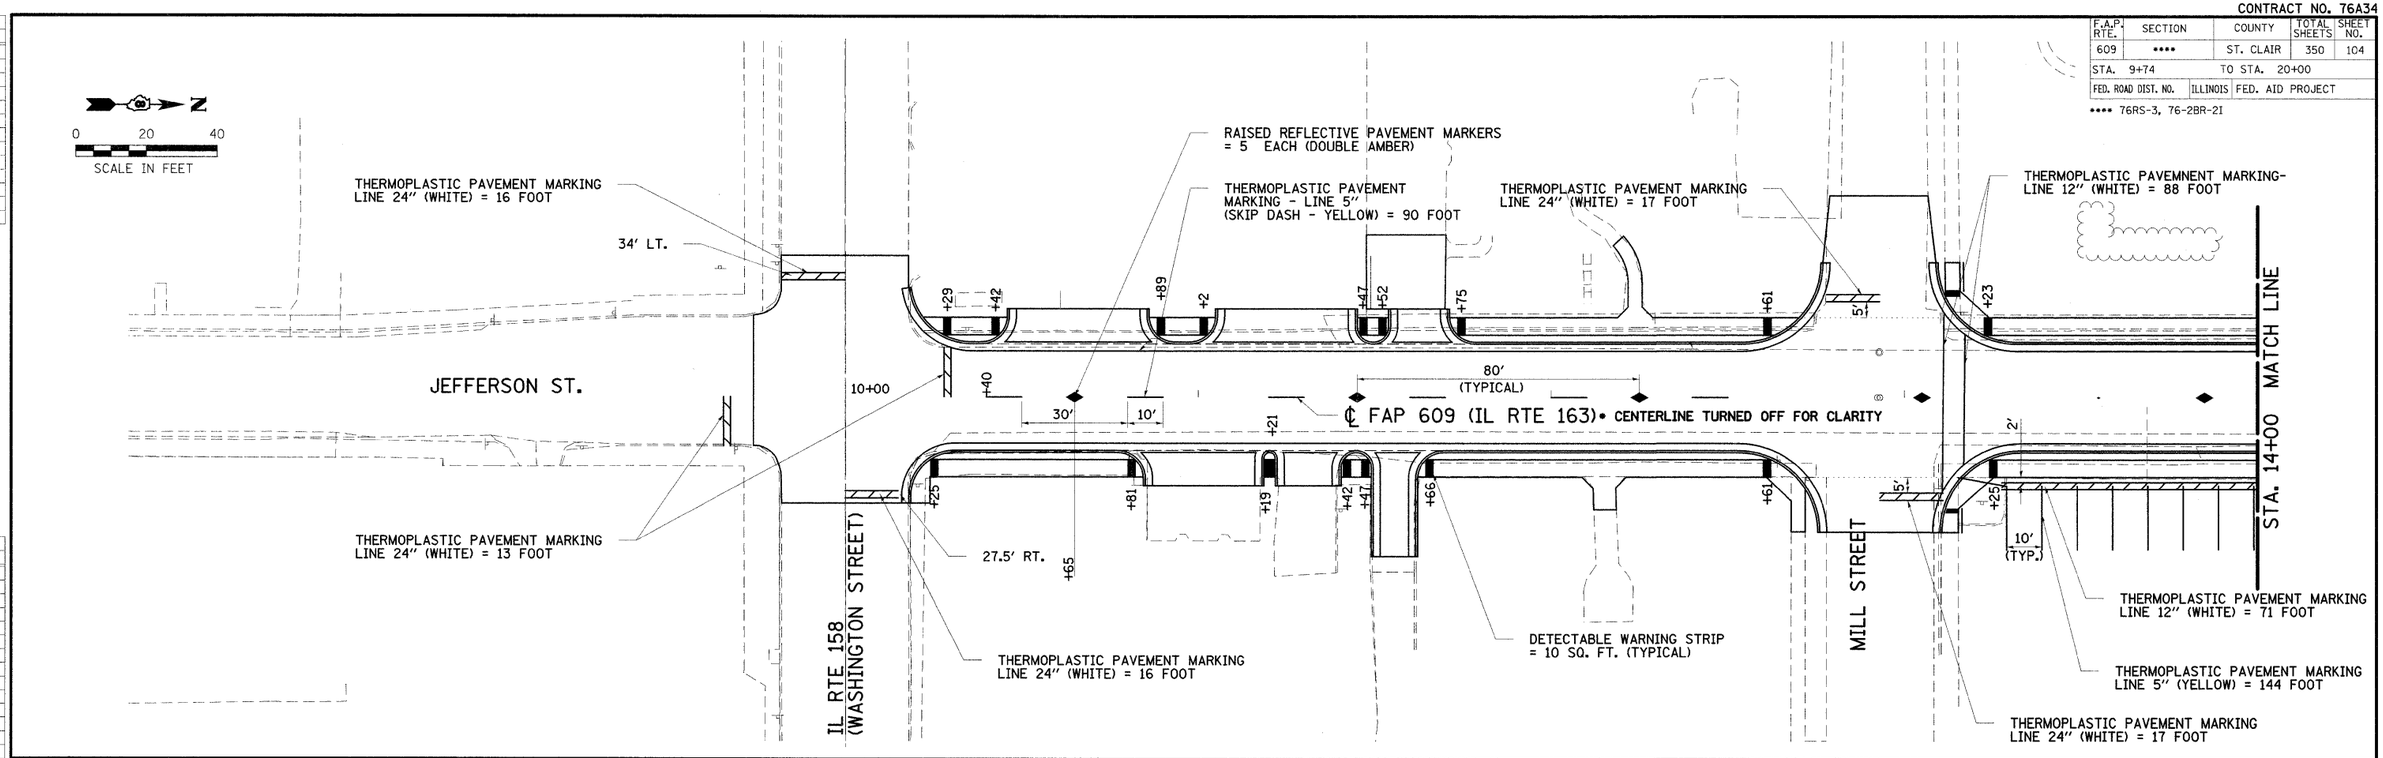

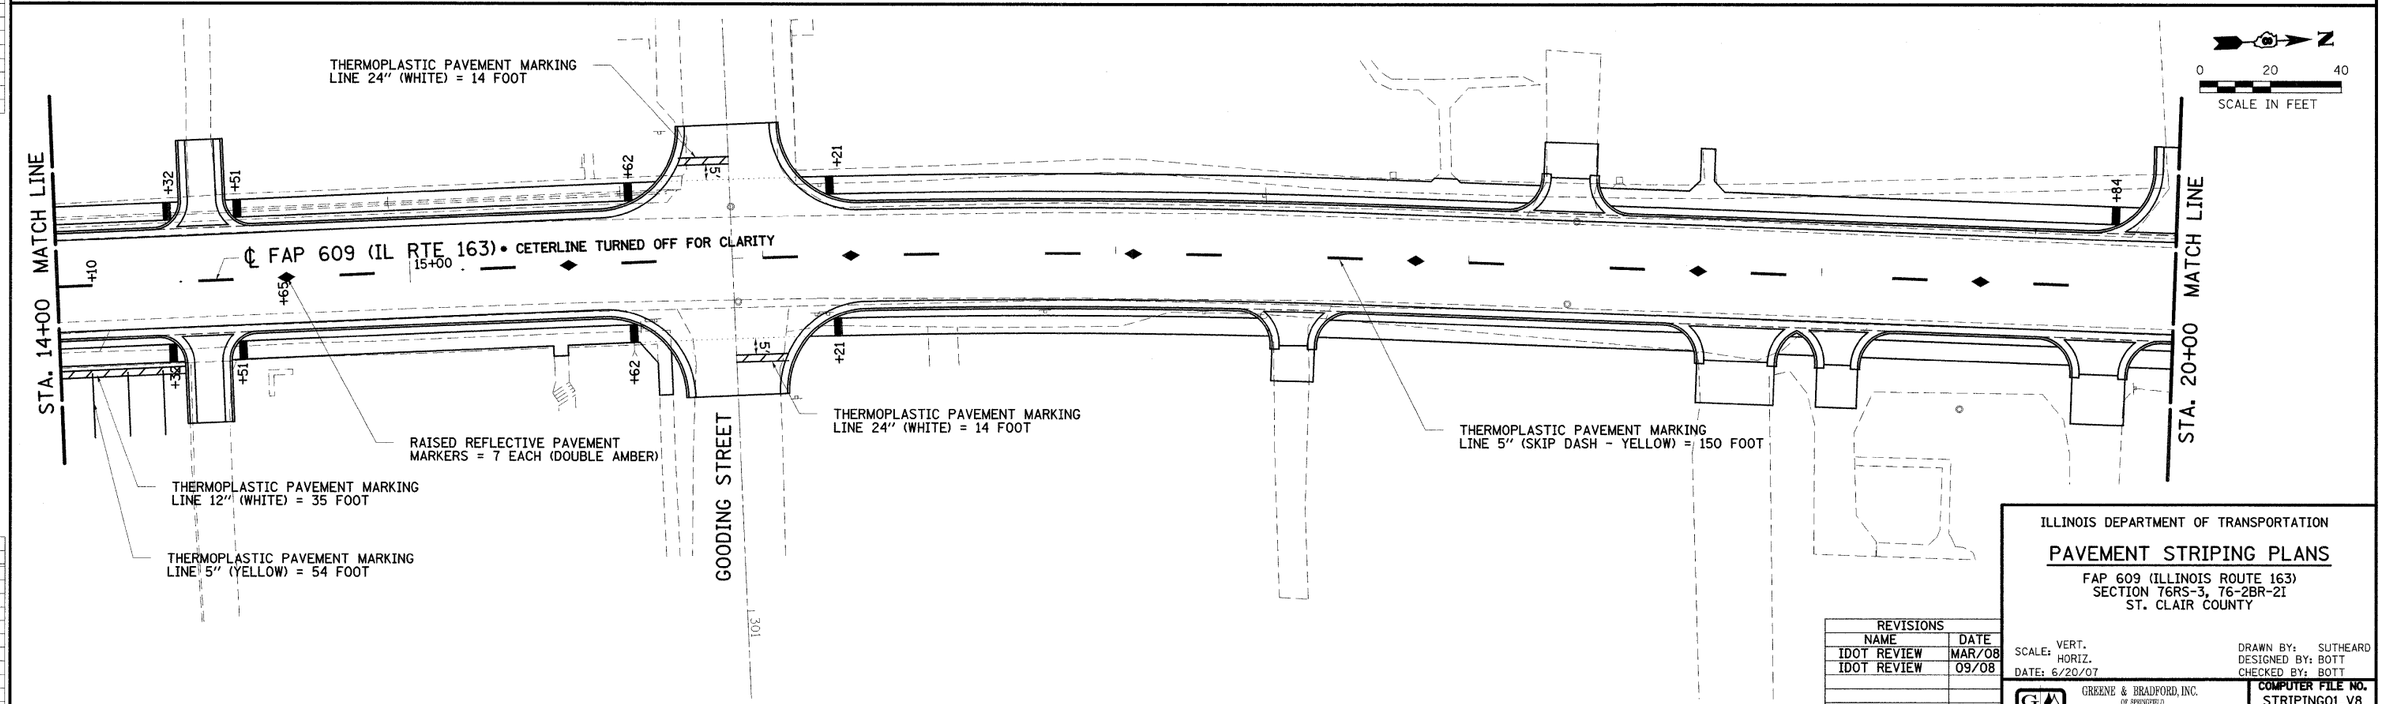

REVISIONS	
NAME	DATE
IDOT REVIEW	MAR/08
IDOT REVIEW	09/08

ILLINOIS DEPARTMENT OF TRANSPORTATION

PAVEMENT STRIPING PLANS

FAP 609 (ILLINOIS ROUTE 163)
SECTION 76RS-3, 76-2BR-2I
ST. CLAIR COUNTY

SCALE: VERT.
HORIZ.
DATE: 6/20/07

DRAWN BY: SUTHEARD
DESIGNED BY: BOTT
CHECKED BY: BOTT

GREENE & BRADFORD, INC. OF SPRINGFIELD
CONSULTING ENGINEERS
SURVEYING-CONSTRUCTION STAKING
LAND DEVELOPMENT SURVEYS
PROFESSIONAL DESIGN FIRM NO. 184-00679
PROFESSIONAL & STRUCTURAL ENGINEERING CORPORATION
(217) 753-9594, (217) 793-3227 FILE=609_-_coding/reference/dbr/pltfrm/sssp

COMPUTER FILE NO. STRIPING01_V8
PROJECT 02076 6/20/07-MDS

DESIGN
INT.	DATE	REASON

PLOTS & CHECKS
INT.	DATE	NO.	REASON

CHECKS
INT.	DATE	REASON

IDOTPL-20 1"=20' 8/07/00

PAVEMENT STRIPING AND SIDEWALK RAMPS - FAP 609 (IL RTE. 163) ST. CLAIR COUNTY