CONTRACT NO. 76A34

F.A.P. RTE.	SECTION	COUNTY	TOTAL SHEETS	SHEET NO.
609	****	ST. CLAIR	350	105
STA. 20+00		TO STA. 26+00		
FED. ROAD DIST. NO.	ILLINOIS	FED. AID PROJECT		

**** 76RS-3, 76-2BR-21

0 20 40
SCALE IN FEET

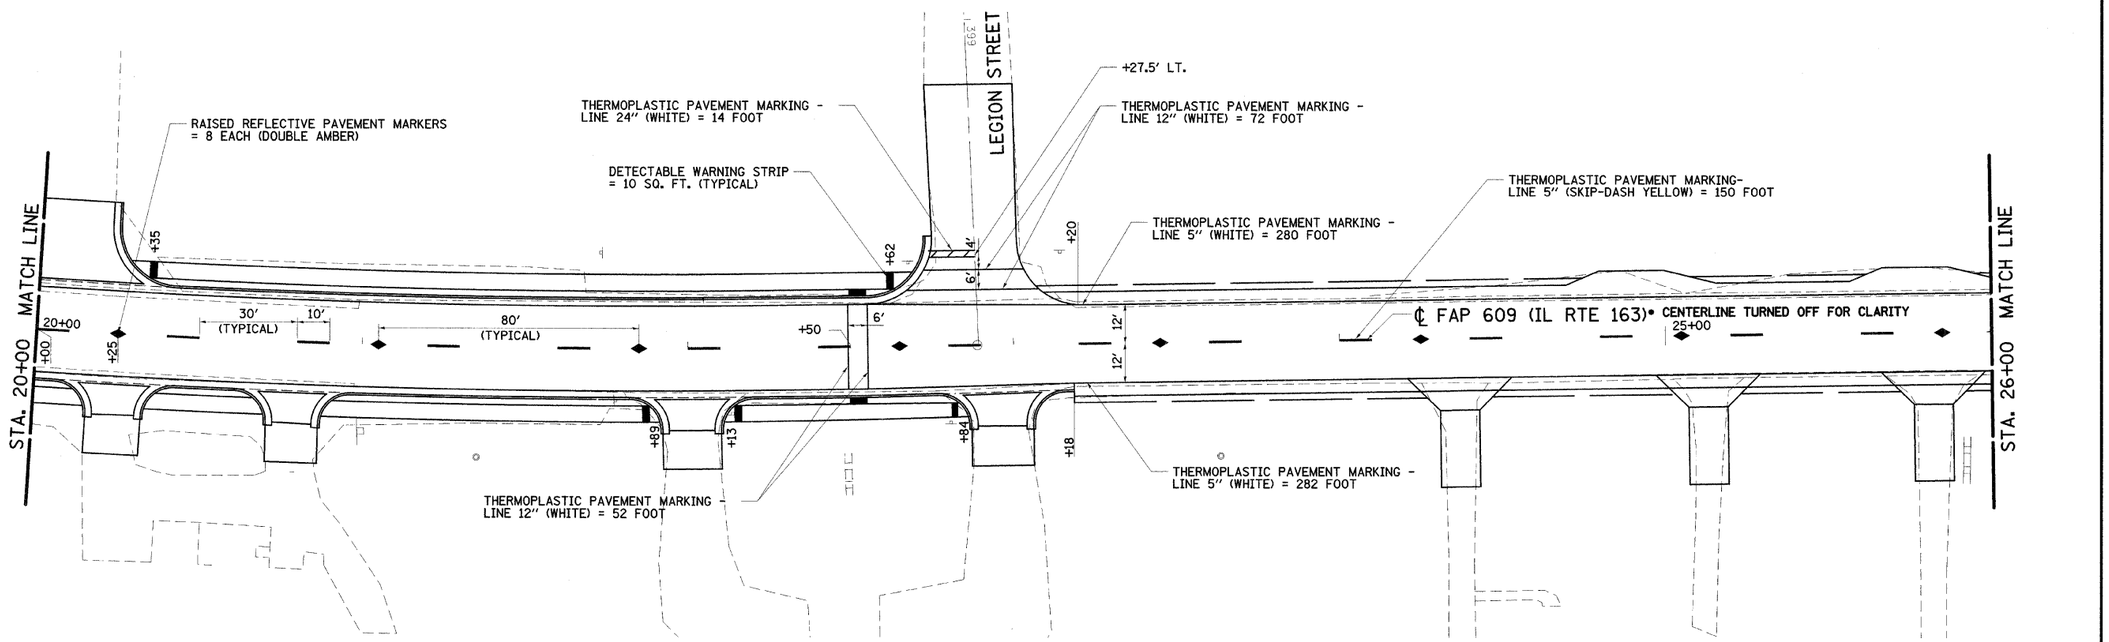

REVISIONS	
NAME	DATE
IDOT REVIEW	MAR/08
IDOT REVIEW	09/08

ILLINOIS DEPARTMENT OF TRANSPORTATION

PAVEMENT STRIPING PLANS

FAP 609 (ILLINOIS ROUTE 163)
SECTION 76RS-3, 76-2BR-2I
ST. CLAIR COUNTY

SCALE: VERT.
HORIZ.
DATE: 6/20/07

DRAWN BY: SUTHEARD
DESIGNED BY: BOTT
CHECKED BY: BOTT

GREENE & BRADFORD, INC.
OF SPRINGFIELD
CONSULTING ENGINEERS
303 CONSTITUTION DRIVE
SPRINGFIELD, ILLINOIS 62707
PHONE (217) 529-1200 FAX (217) 529-1203
PROFESSIONAL DESIGN FIRM - ENGINEERING CORPORATION
CITY-TEC-EQUAL OPPTY-AFF. ACTION - WWW.GREENEANDBRADFORD.COM

COMPUTER FILE NO.
STRIPING02_V8

PROJECT 02076
6/20/07-MDS

IDOTPL-20 1"=20' 8/07/00

PAVEMENT STRIPING AND SIDEWALK RAMPS - FAP 609 (IL RTE. 163) ST. CLAIR COUNTY